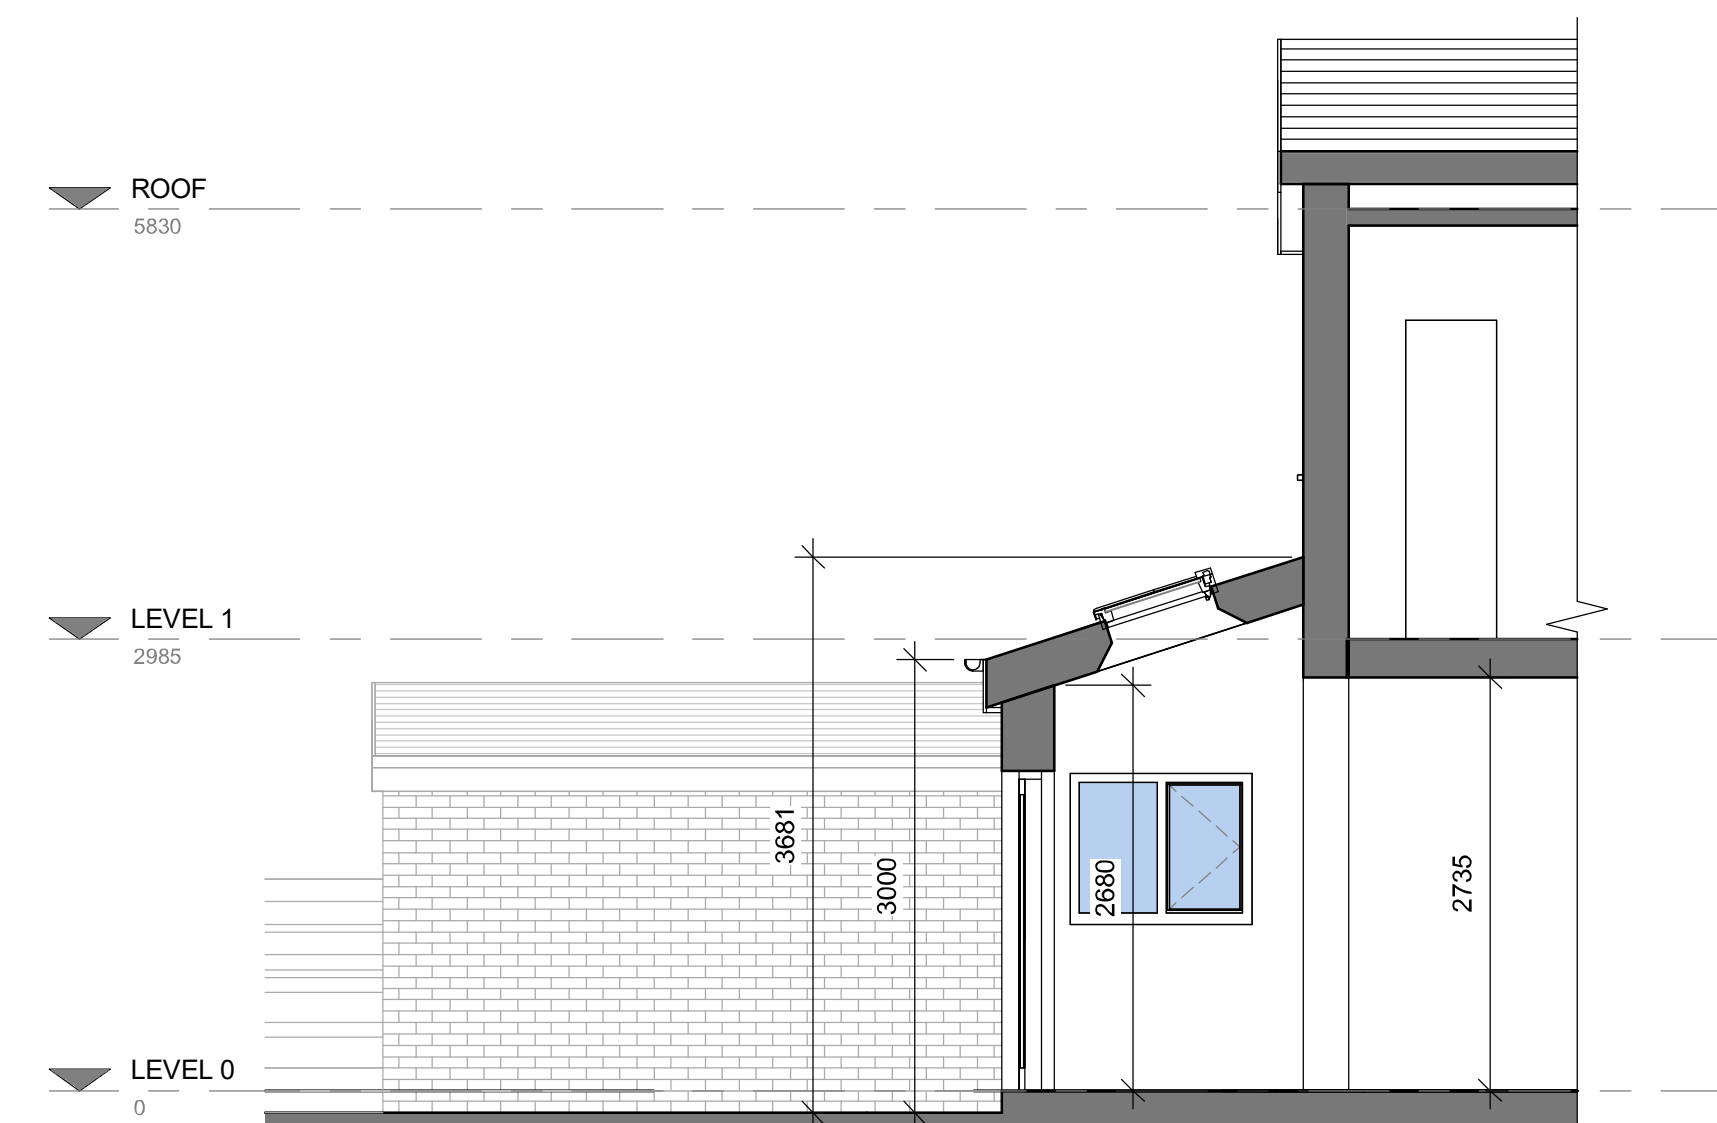
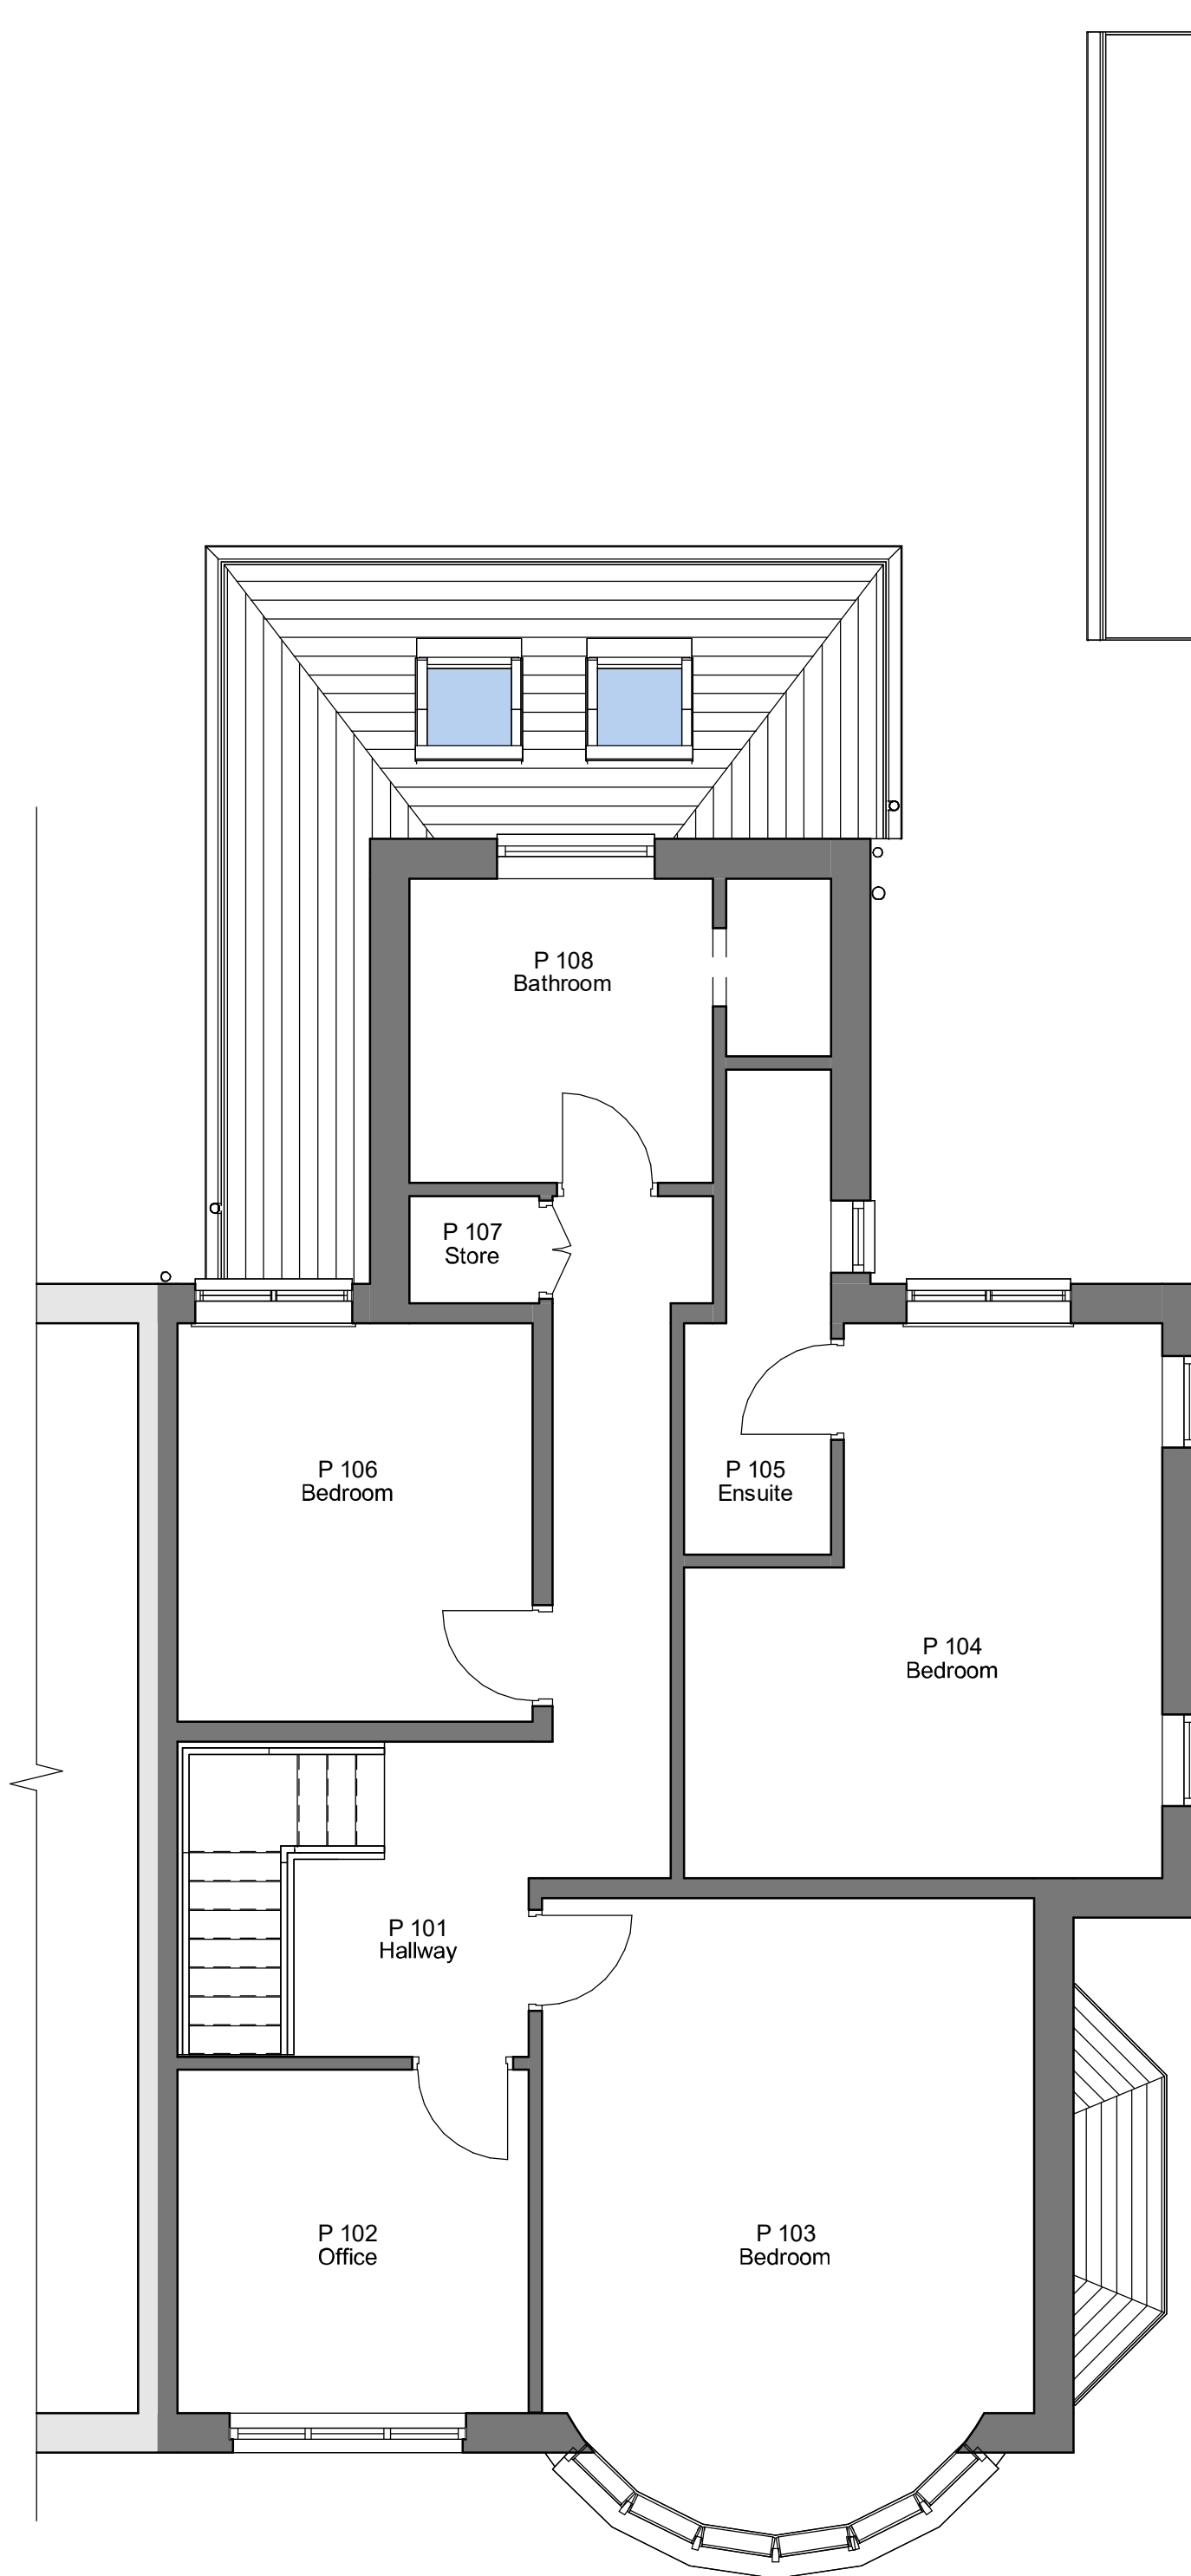
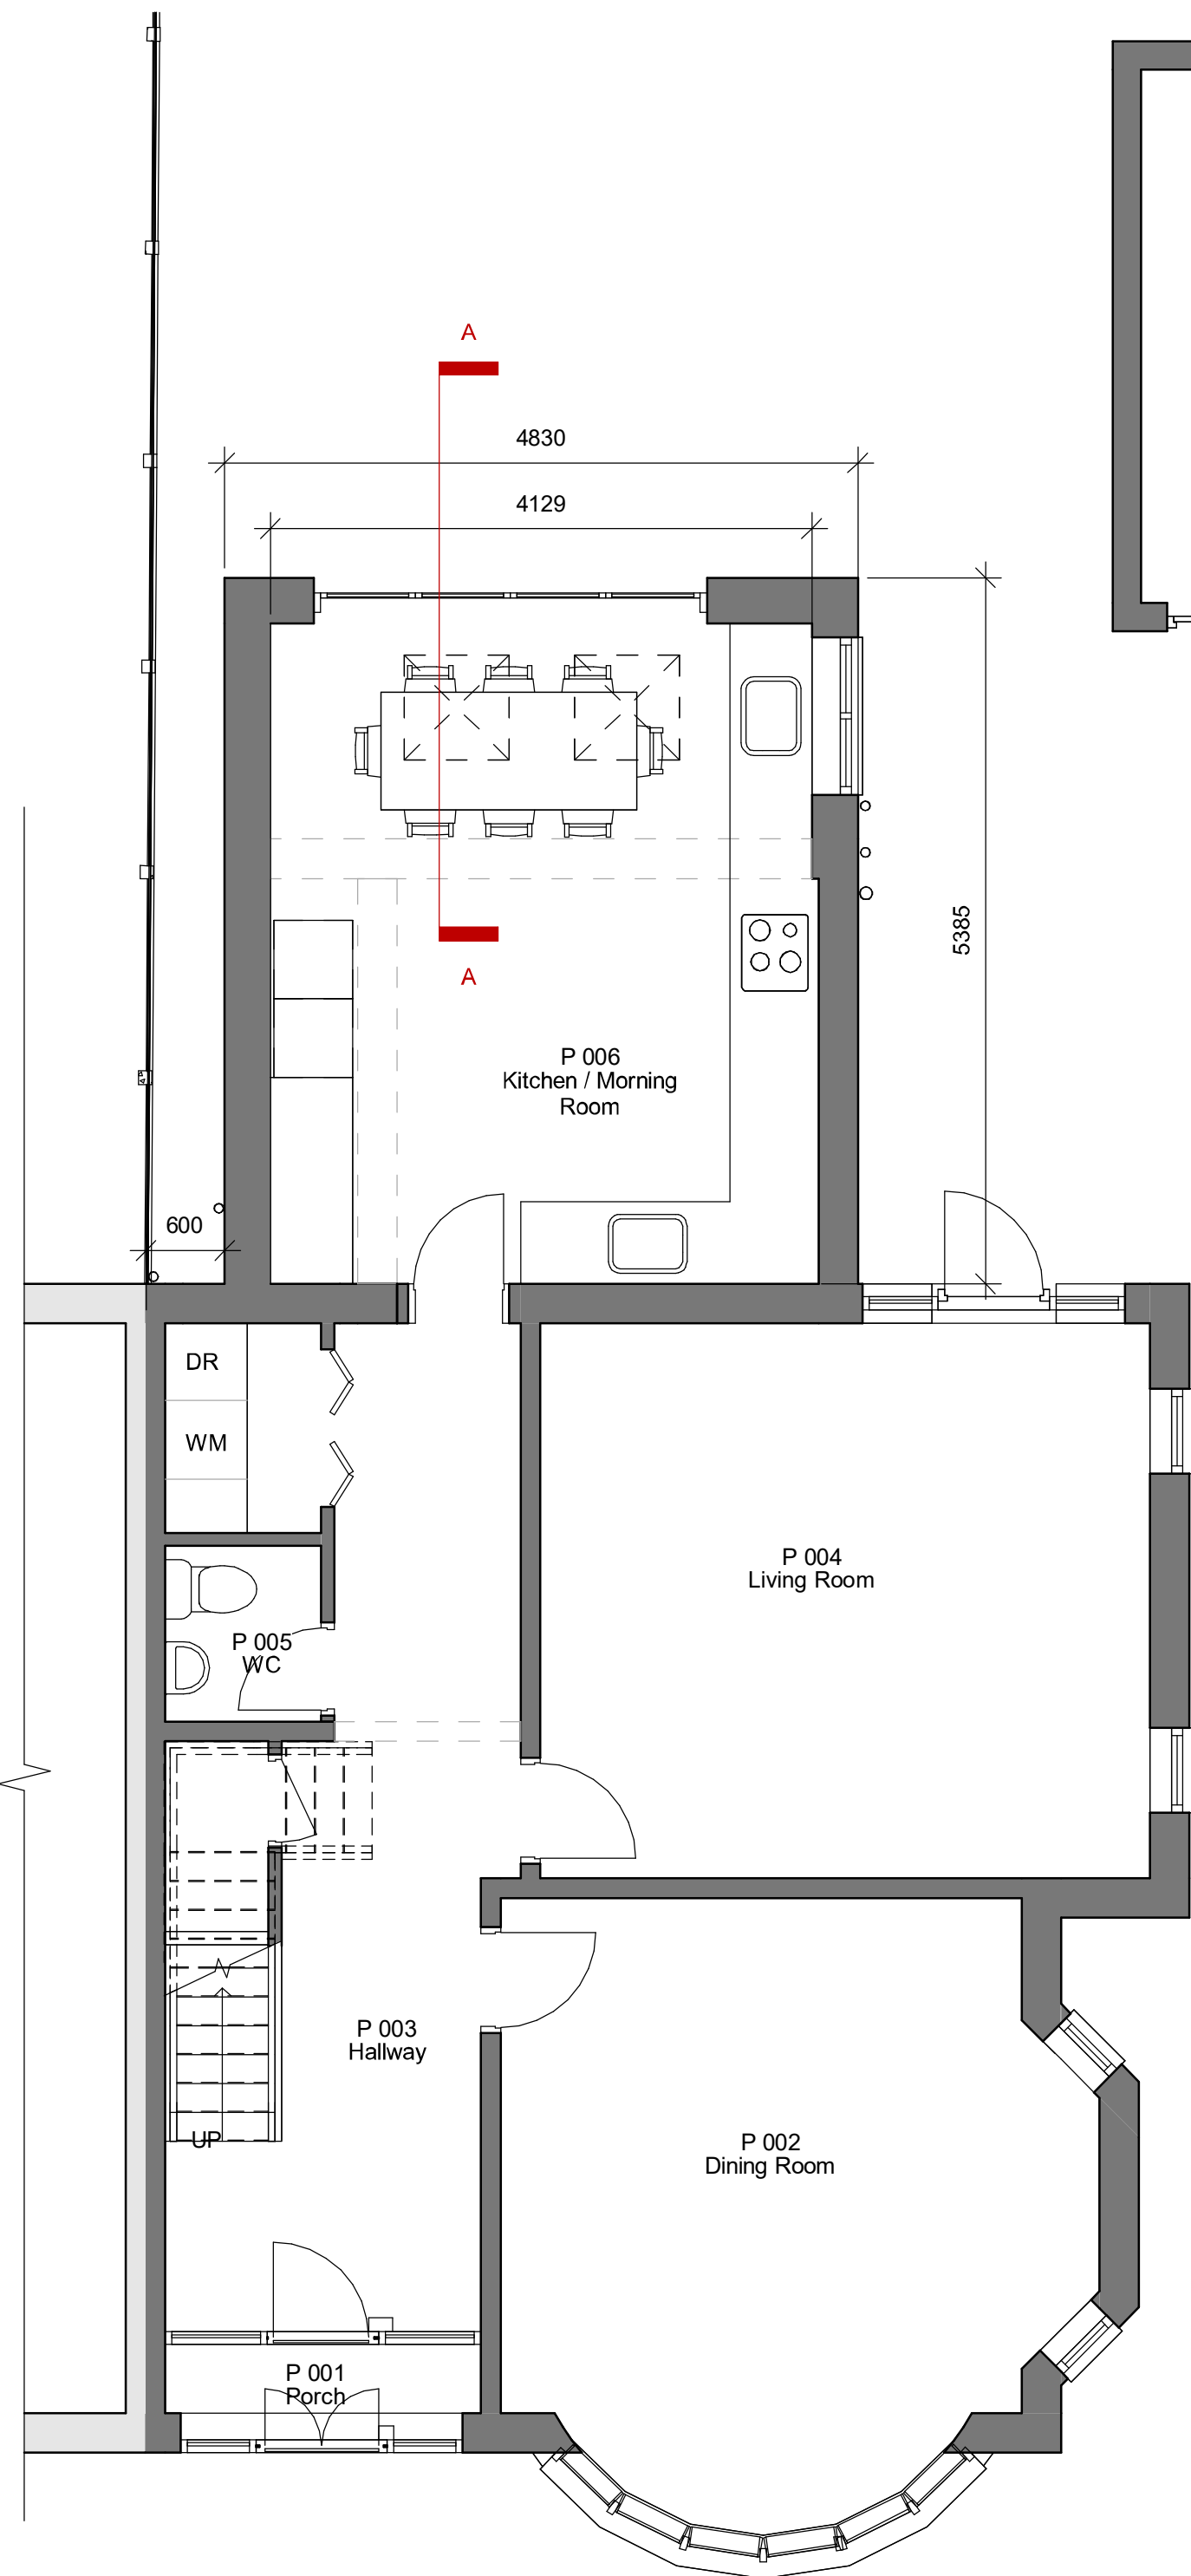


5. Level 0 - Proposed
1 : 50

6. Level 1 - Proposed
1 : 50

9. Section - AA
1 : 50

REV	DESCRIPTION	BY	DATE
 MELIA ARCHITECTS meliaarchitects.com office@meliaarchitects.com 0161 729 0930			
PROJECT			
82 Scholes Lane			
PROJECT NO.		MA24001.1	
CLIENT		Leah Levin	
DATE		05 FEB 2024	
DRAWN BY		ER	
TITLE		Proposed Plans and Elevations	
SHEET NO.		REV.	
003.			
SCALE @ A3		As indicated	
NOTES			
© COPYRIGHT. All rights reserved. No part of this publication may be reproduced, stored in a retrieval system, or transmitted in any form or by any means, electronic, mechanical, photocopying, recording, or by any information storage and retrieval system, without prior written permission from Melia Architects. This document is the property of Melia Architects and is to be used only for the project and site for which it was prepared. It is to be returned to Melia Architects upon completion of the project. No part of this document may be reproduced, stored in a retrieval system, or transmitted in any form or by any means, electronic, mechanical, photocopying, recording, or by any information storage and retrieval system, without prior written permission from Melia Architects. All dimensions on this drawing are in millimeters unless otherwise stated.			