

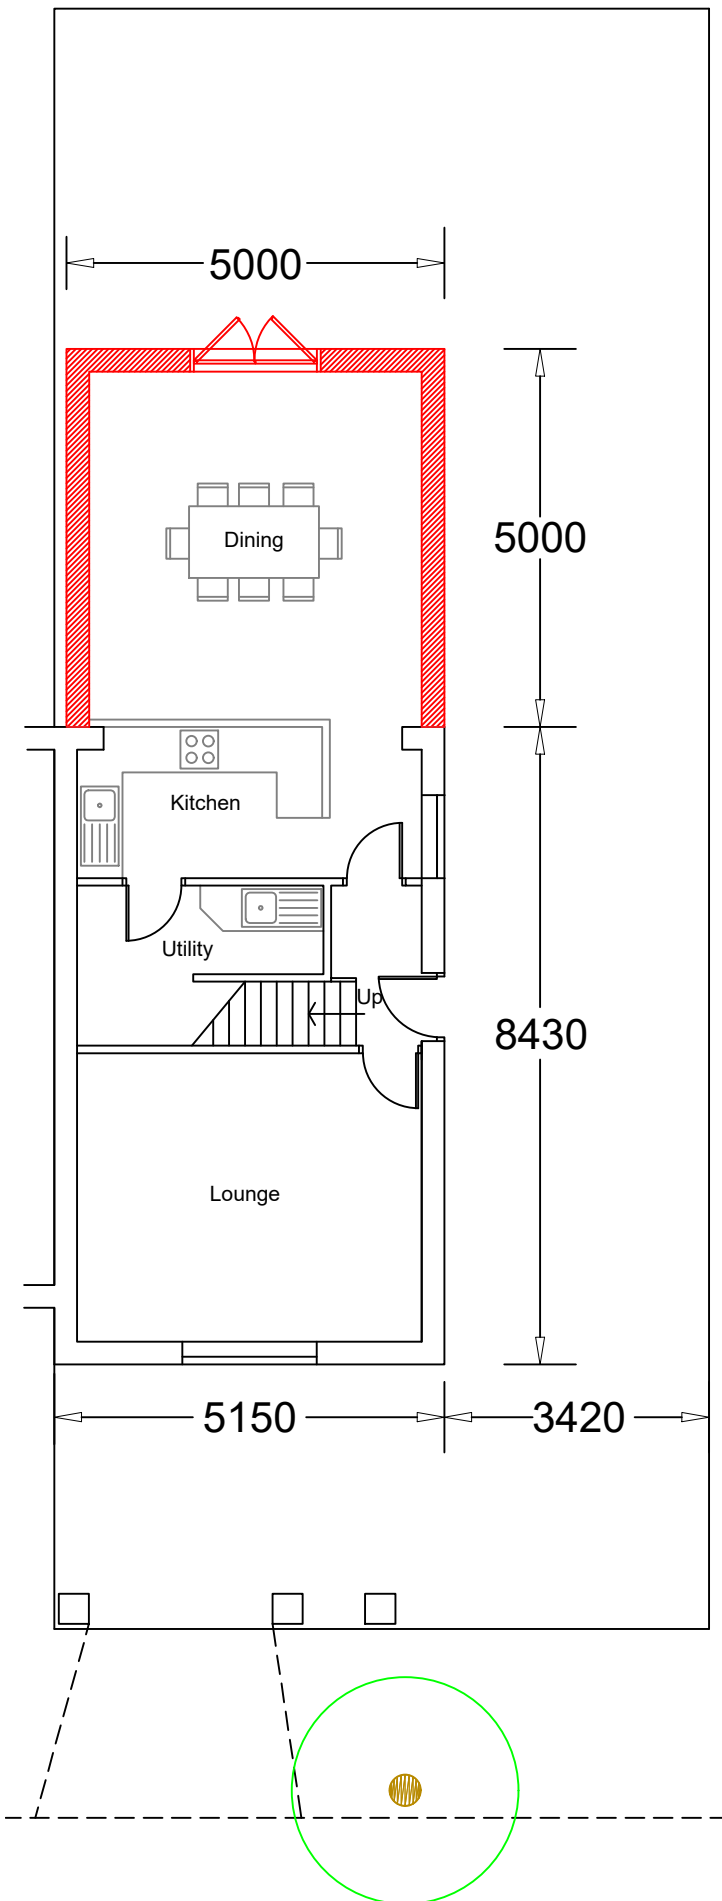



Ground Floor

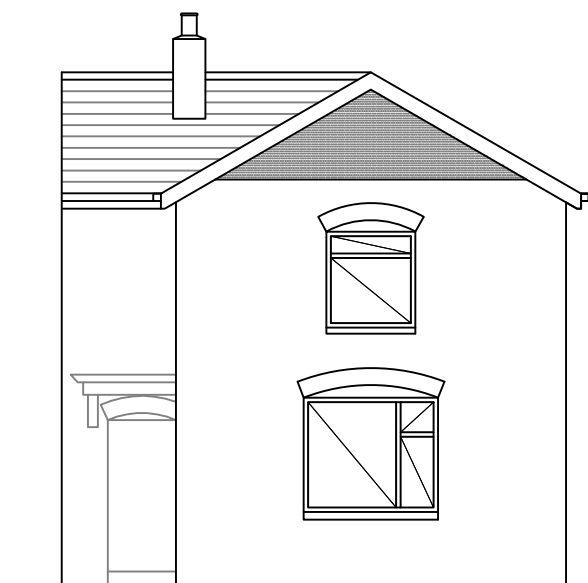


First Floor

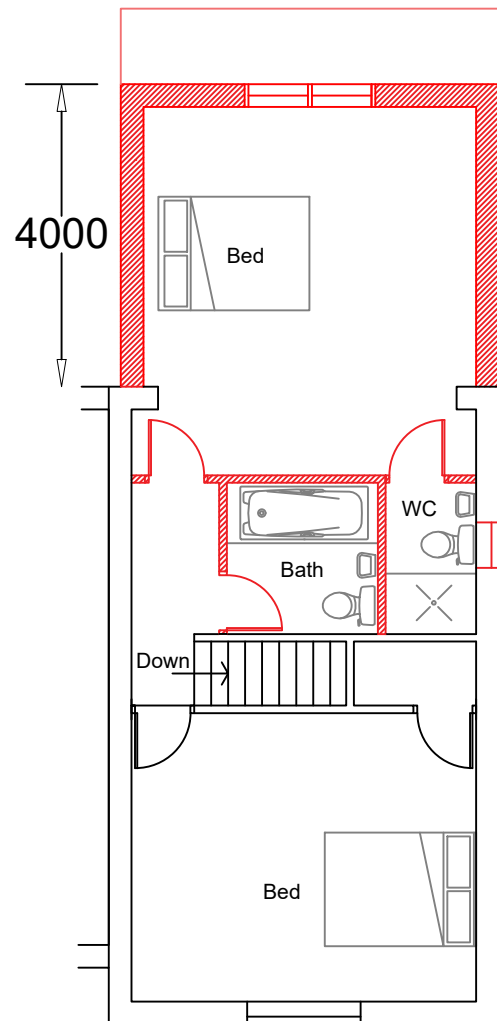


Front

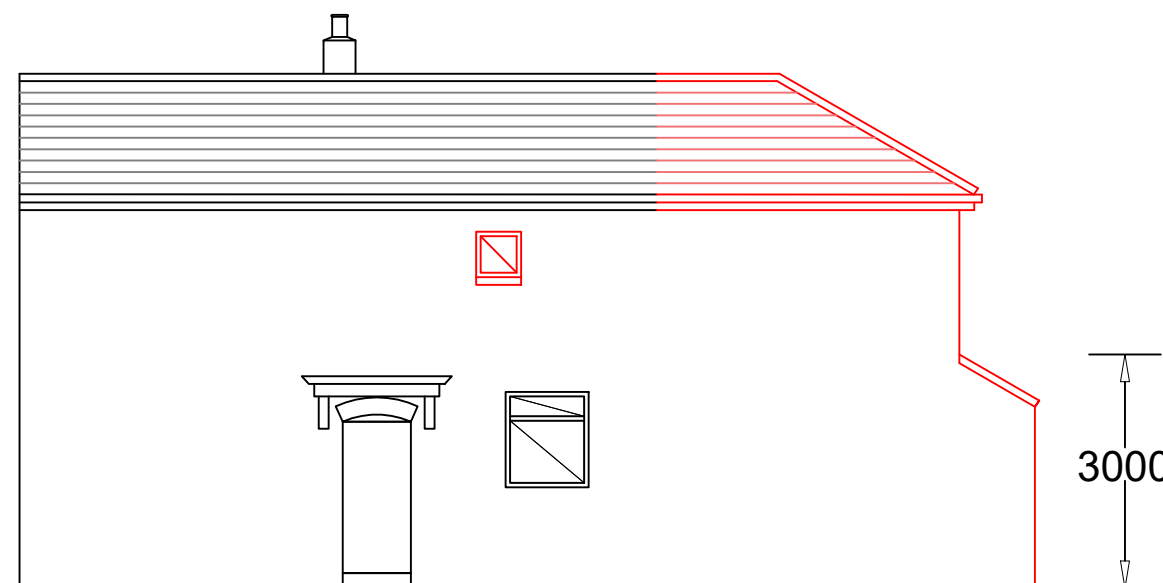

Side Elevation from No 47.

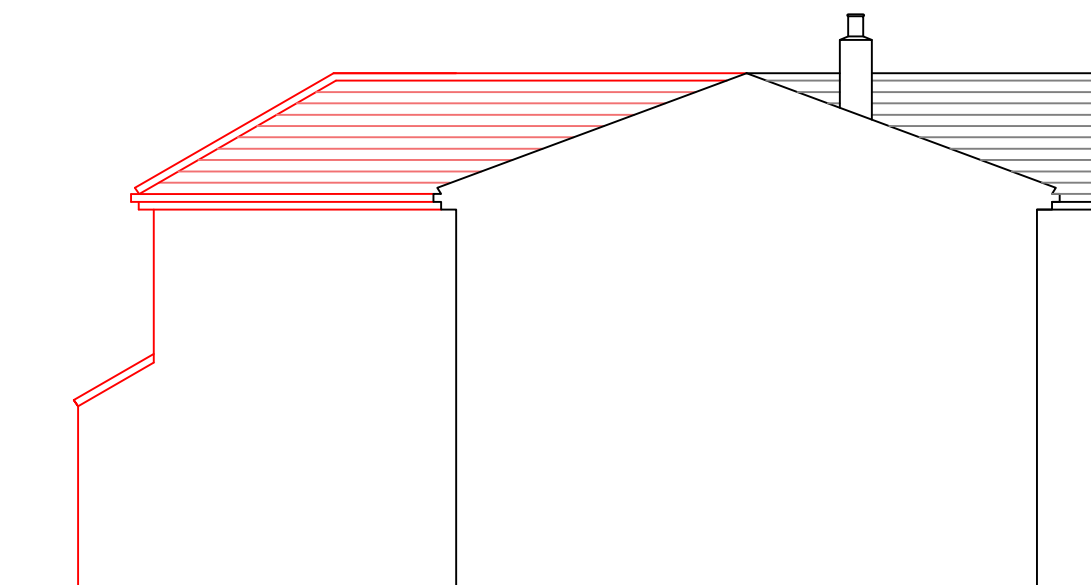

Side Elevation from No 43.

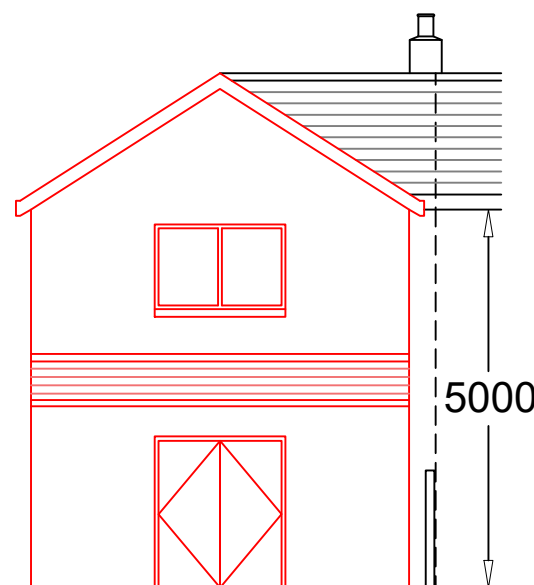


Rear

Proposed

Two-Storey
Rear Extension

45 Chestnut Avenue
Bury, BL9 7QW

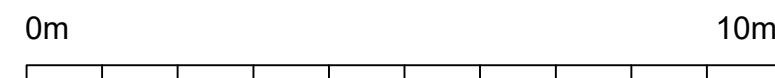

Scale Bar

Scale 1:100



Drawing Number CA-06-01-25