

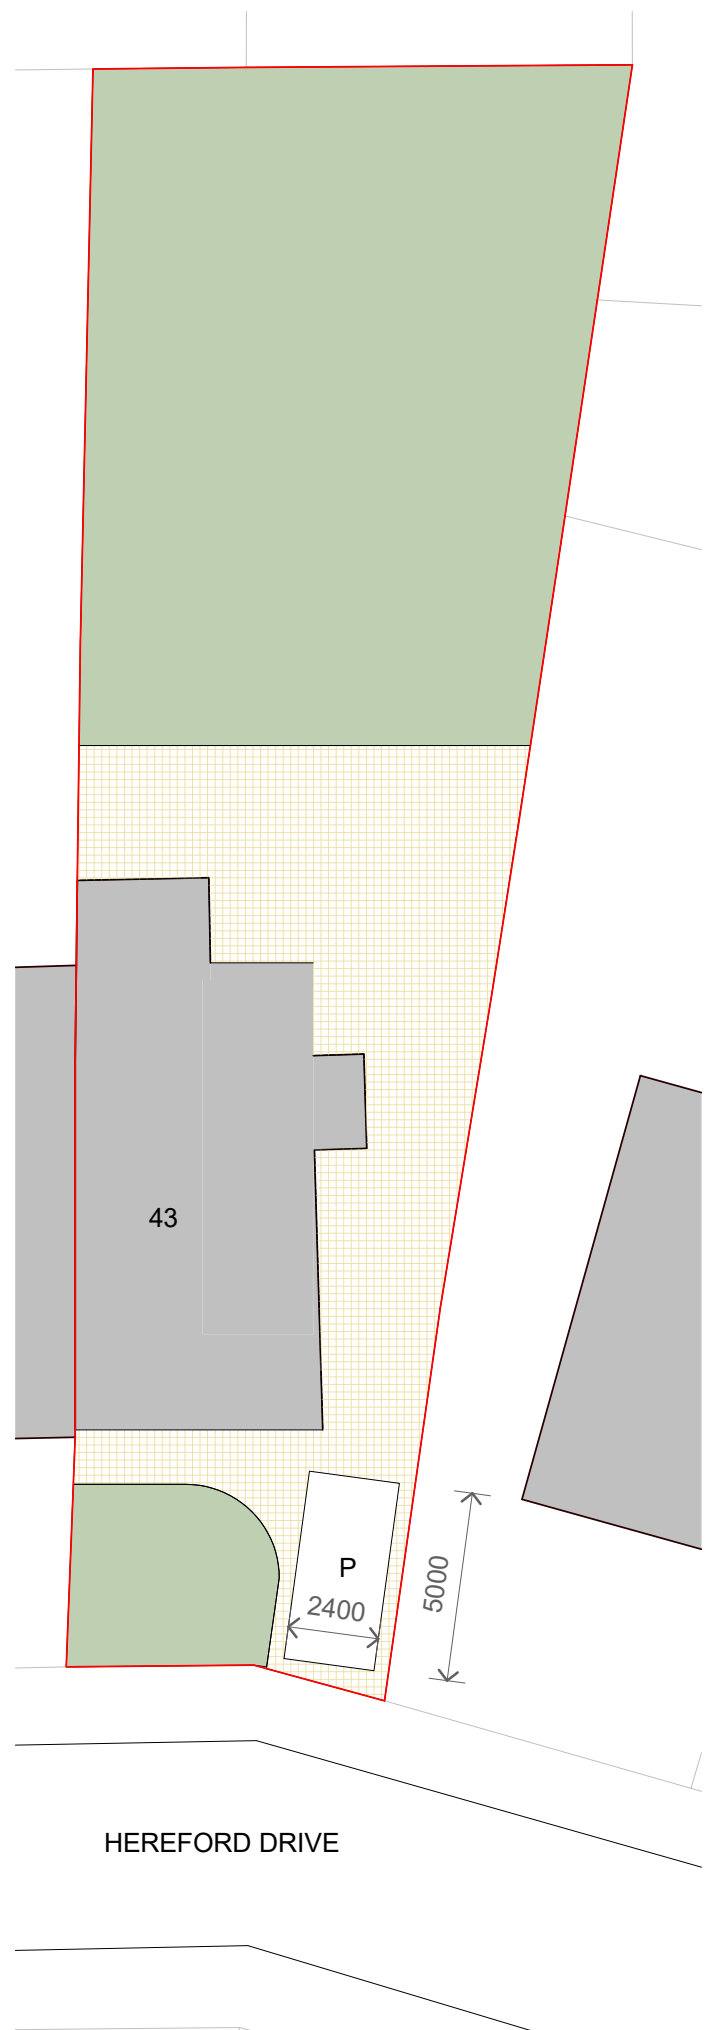


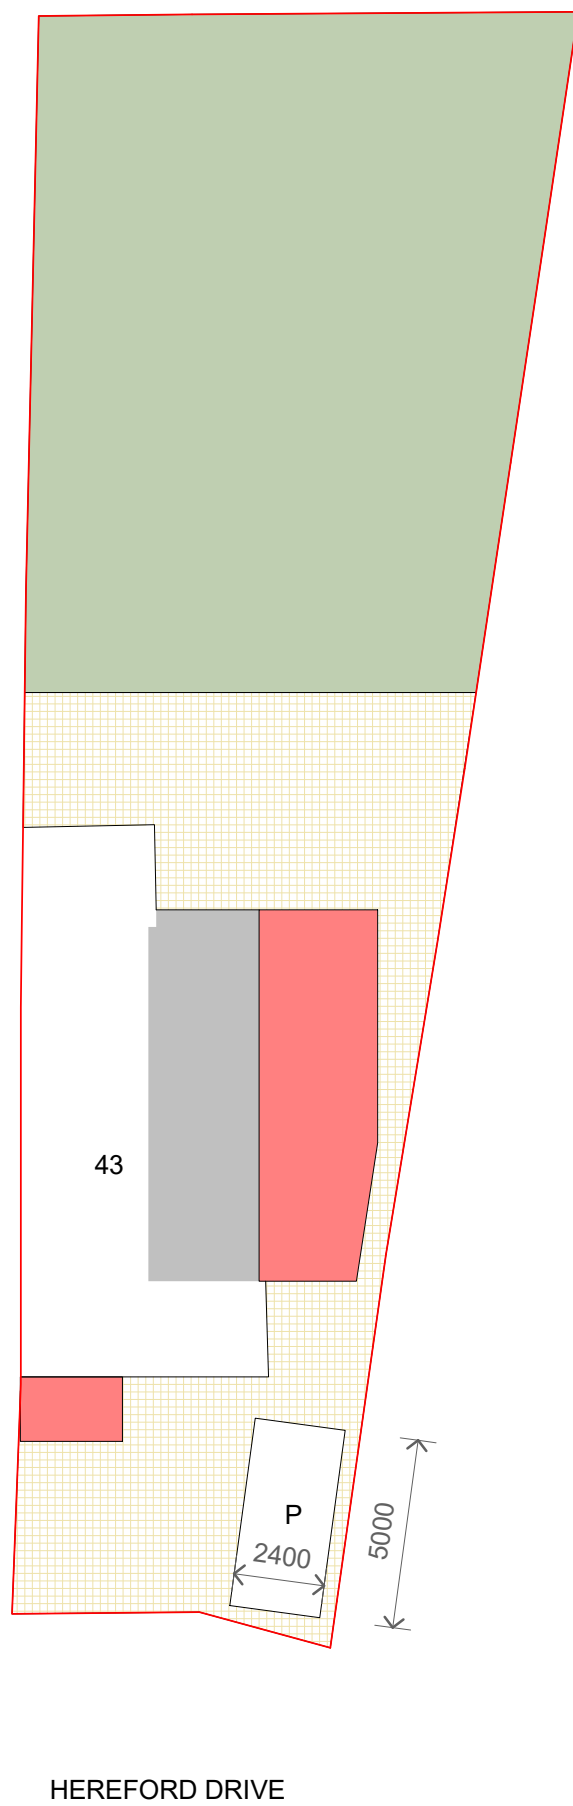

1 Site - Existing
1 : 200

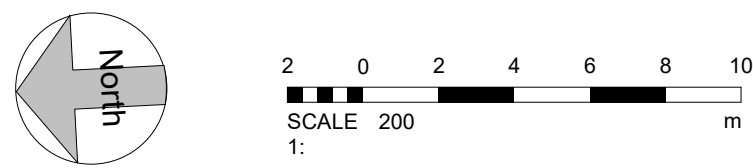

2 Site - Proposed
1 : 200

No.	Description	Date
-----	-------------	------

PROJECT		43 Hereford Drive	
TITLE			
Site - Existing & Proposed			
CLIENT			
Kornbluth			
STATUS			
PLANNING			
DRAWN BY		DATE	SCALE (@ A1)
SG		24/05/2022	1 : 200
PROJECT NUMBER		DRAWING NUMBER	REV
GSS22022		004	
GOLD SKETCH			
S T U D I O S			
www.goldsketch.co.uk		info@goldsketch.co.uk	0161 792 9595

NOTES
© COPYRIGHT. ALL RIGHTS RESERVED.
THIS DRAWING MUST NOT BE REPRODUCED WITHOUT WRITTEN CONSENT.
DRAWING TO BE USED FOR THE STATUS INDICATED ONLY.
ALL DIMENSIONS ARE SETTING OUT DIMENSIONS UNLESS OTHERWISE SPECIFIED ON SITE. ANY DISCREPANCIES TO BE REPORTED TO THE
ESTIMATOR PRIOR TO THE COMMENCEMENT OF ANY WORK. ALL WORK AND MATERIALS TO BE IN ACCORDANCE WITH CURRENT ENGLISH
LEGISLATION AND LATEST CODES OF PRACTICE AND BRITISH STANDARDS. ALL DIMENSIONS ON THIS DRAWING ARE UNLESS OTHERWISE SPECIFIED.