



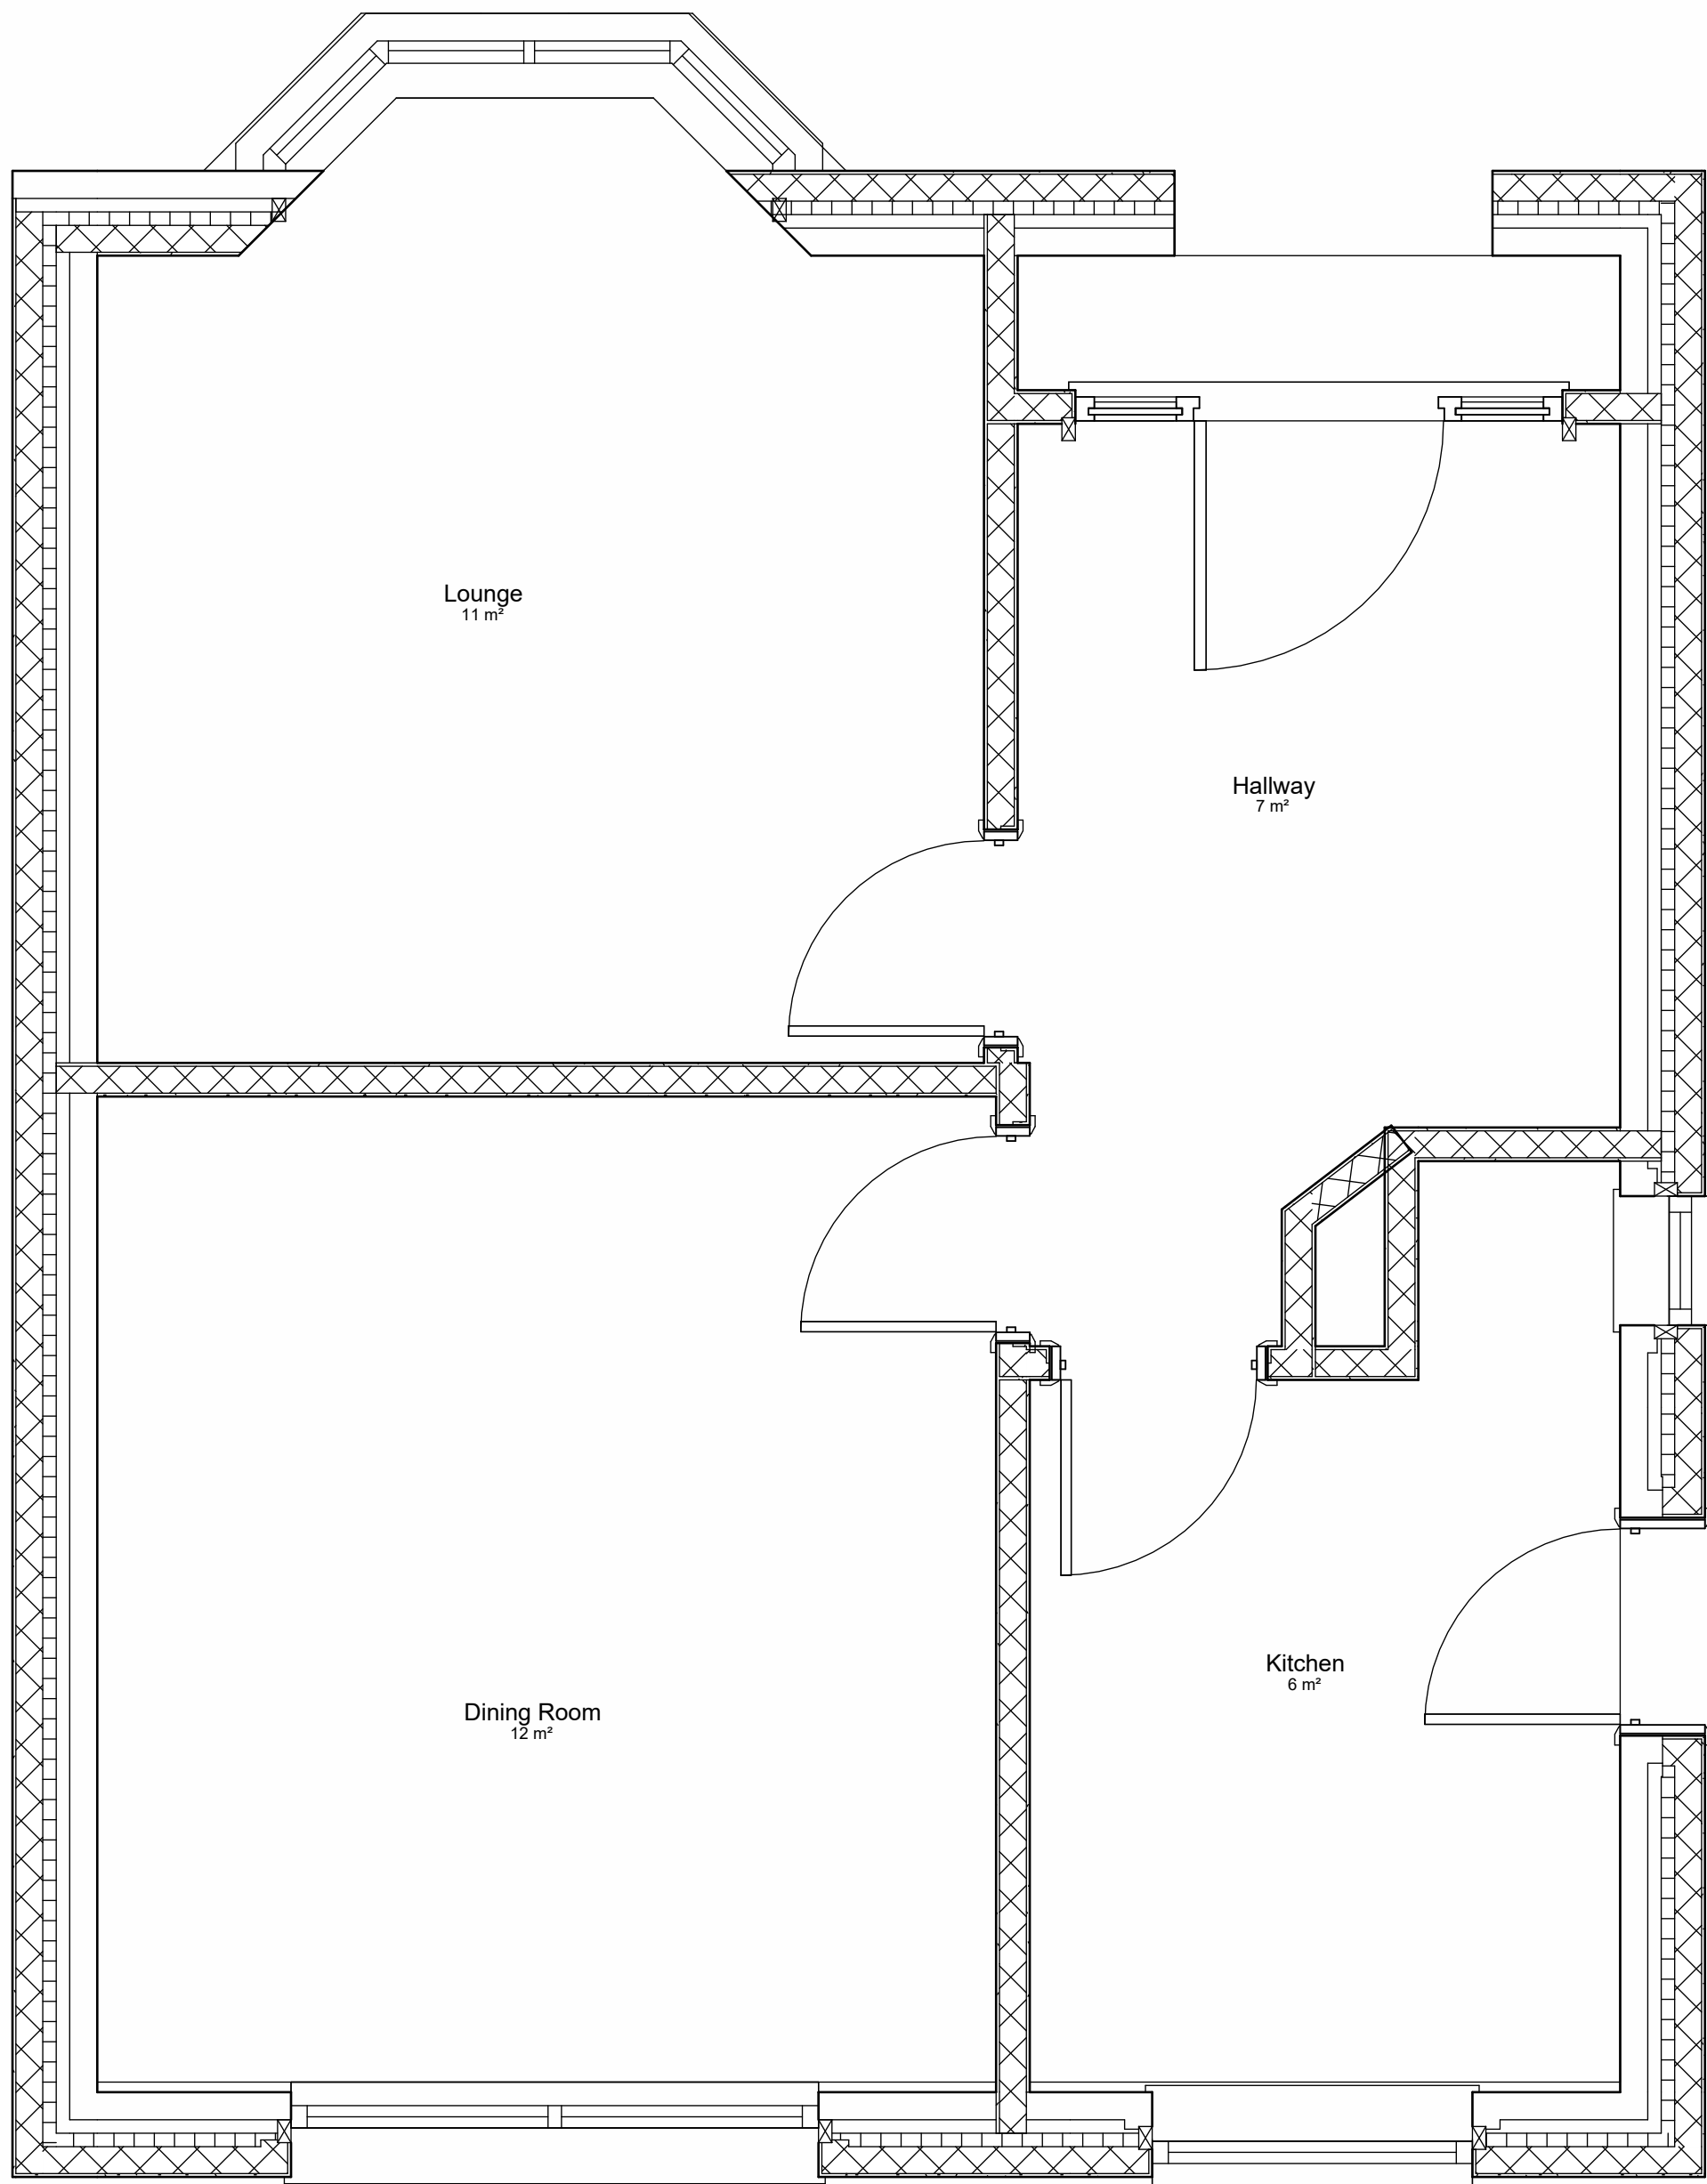


Ground Floor Plan
1 : 25

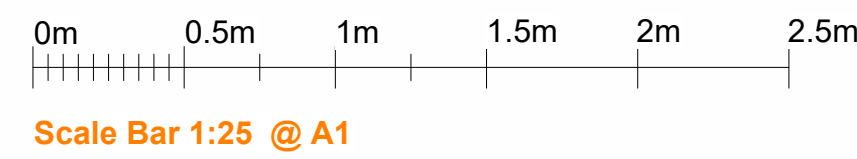


North
1 : 100



East
1 : 100

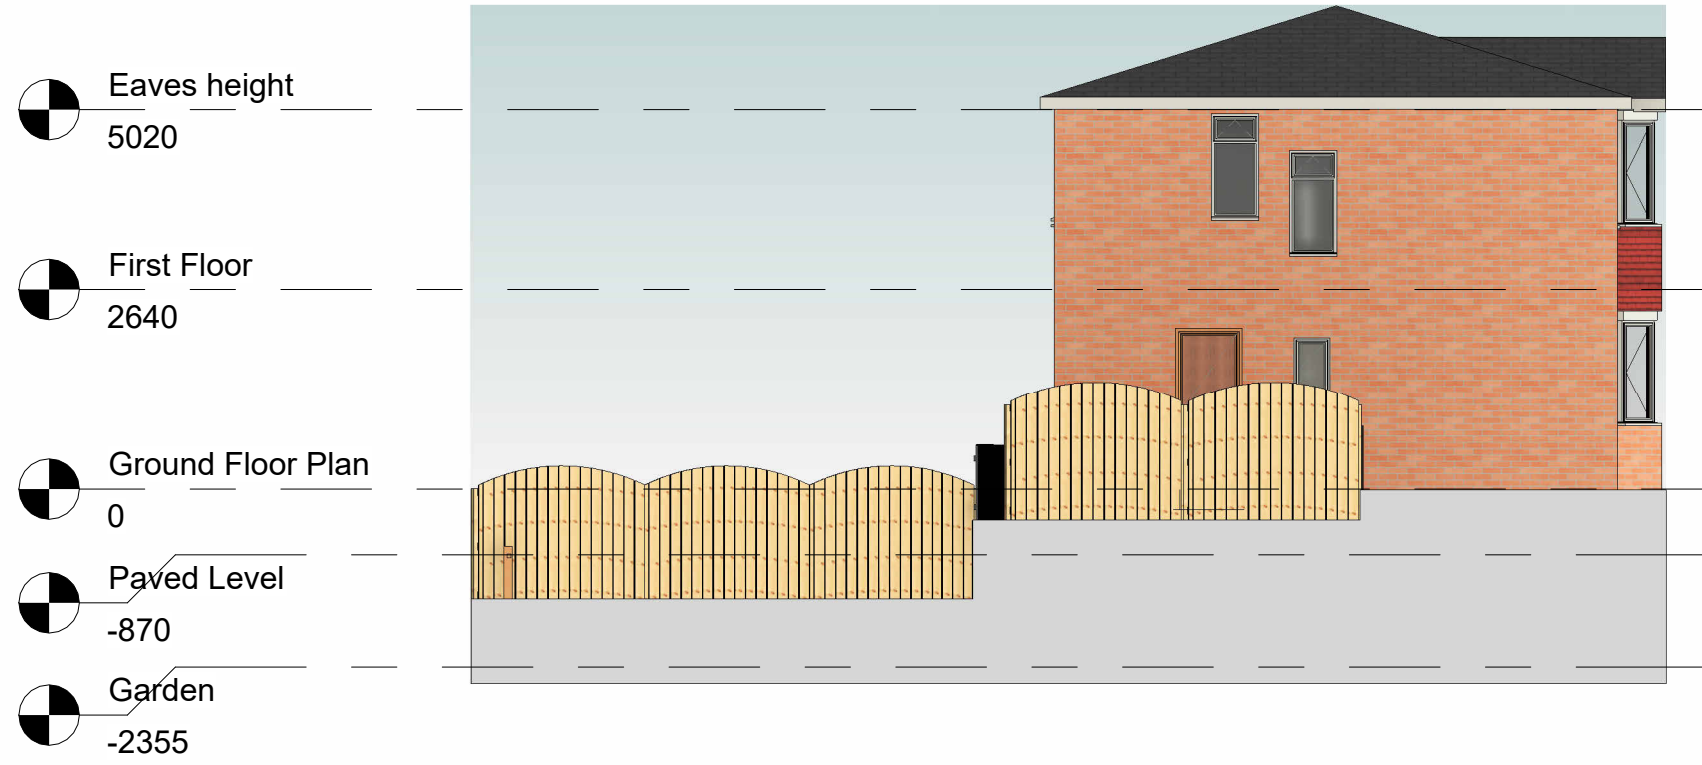

South
1 : 100

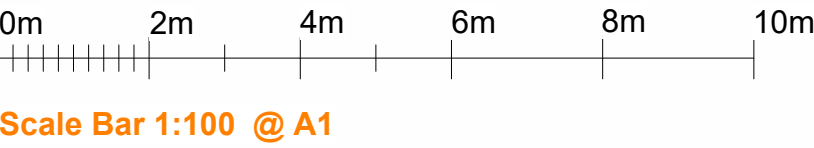

© Ideal Architects Limited
WWW.Ideal-Architects.co.uk
This Drawing & Design is the copyright of Ideal Architects Ltd and should not be reproduced without written consent.
Contractors are to check all levels & dimensions on site prior to site works commencing & report discrepancies to the Designers.
DO NOT SCALE FROM THIS DRAWING

Single Storey rear and side extension Existing Plans

22 Churd drive, Prestwich, M25 3JW

Rev	Description	Date
Rev	Description	Date

Client: Paul Guest

Existing Plans

(DR)A100
Revision

