




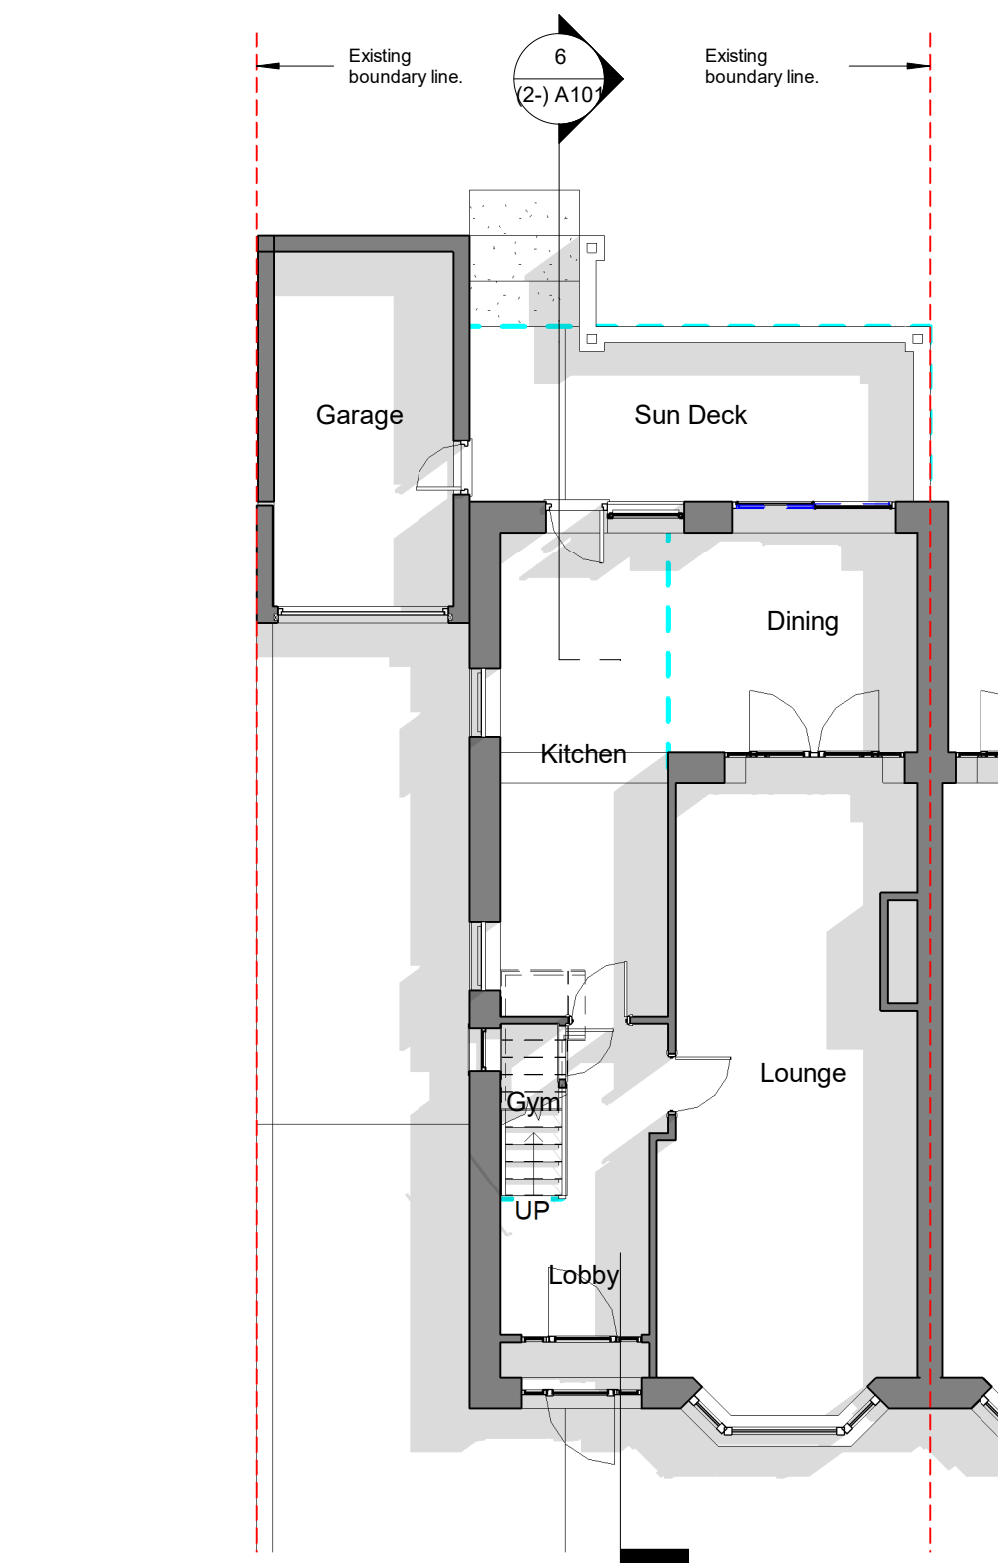


1 Existing GF
1 : 100

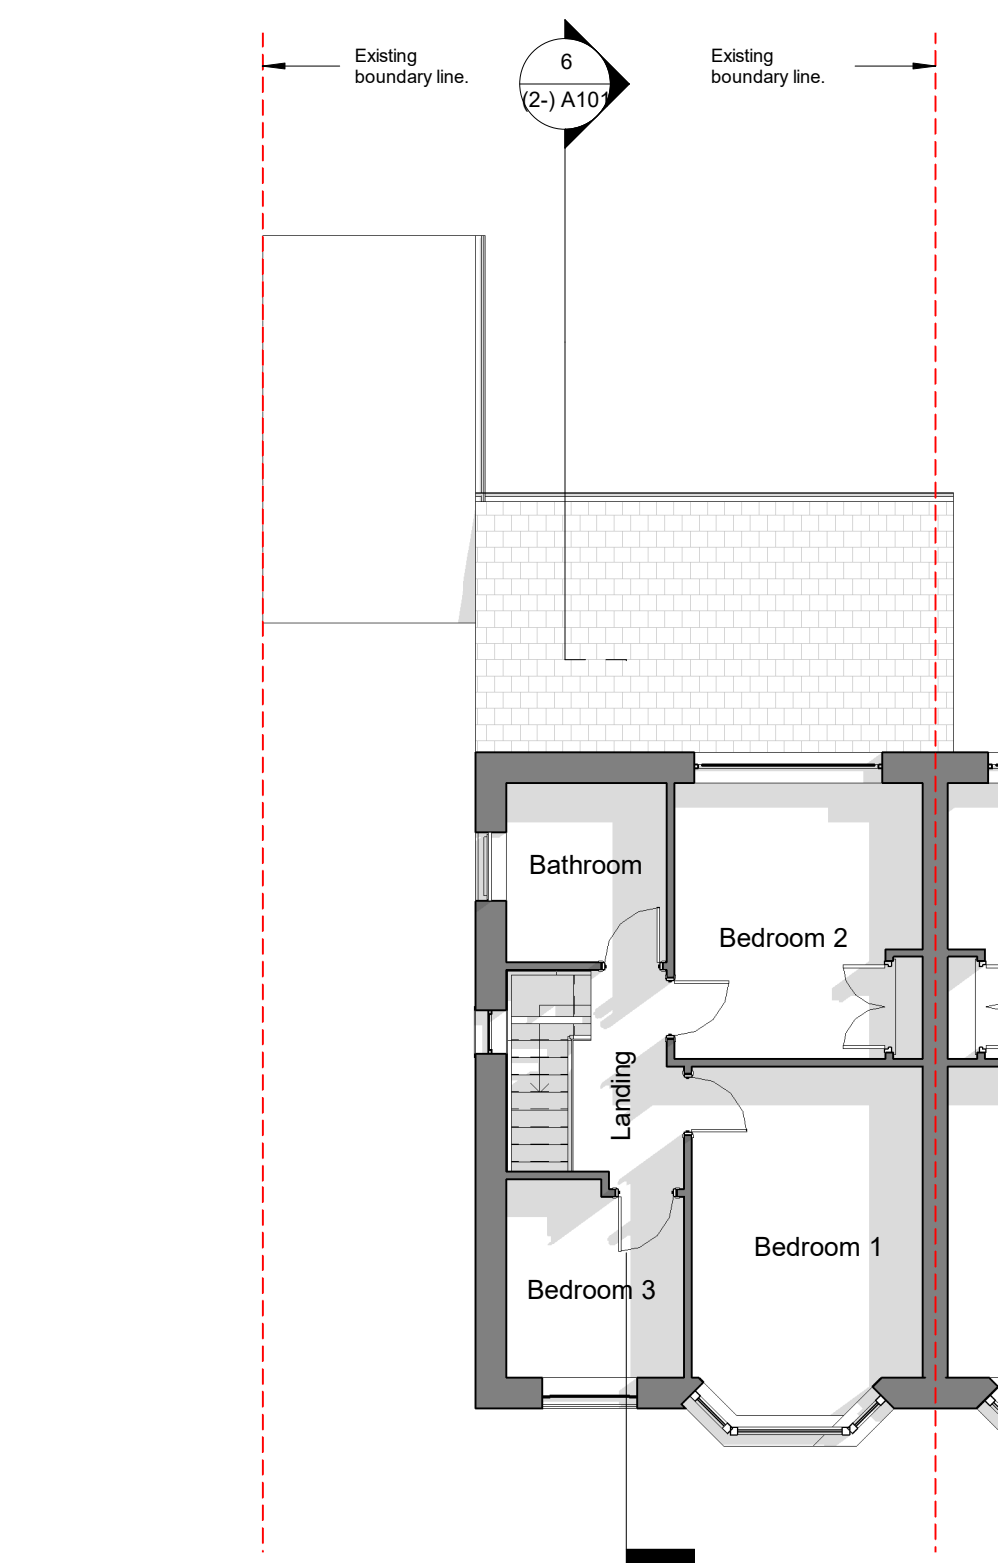


2 Existing FF
1 : 100

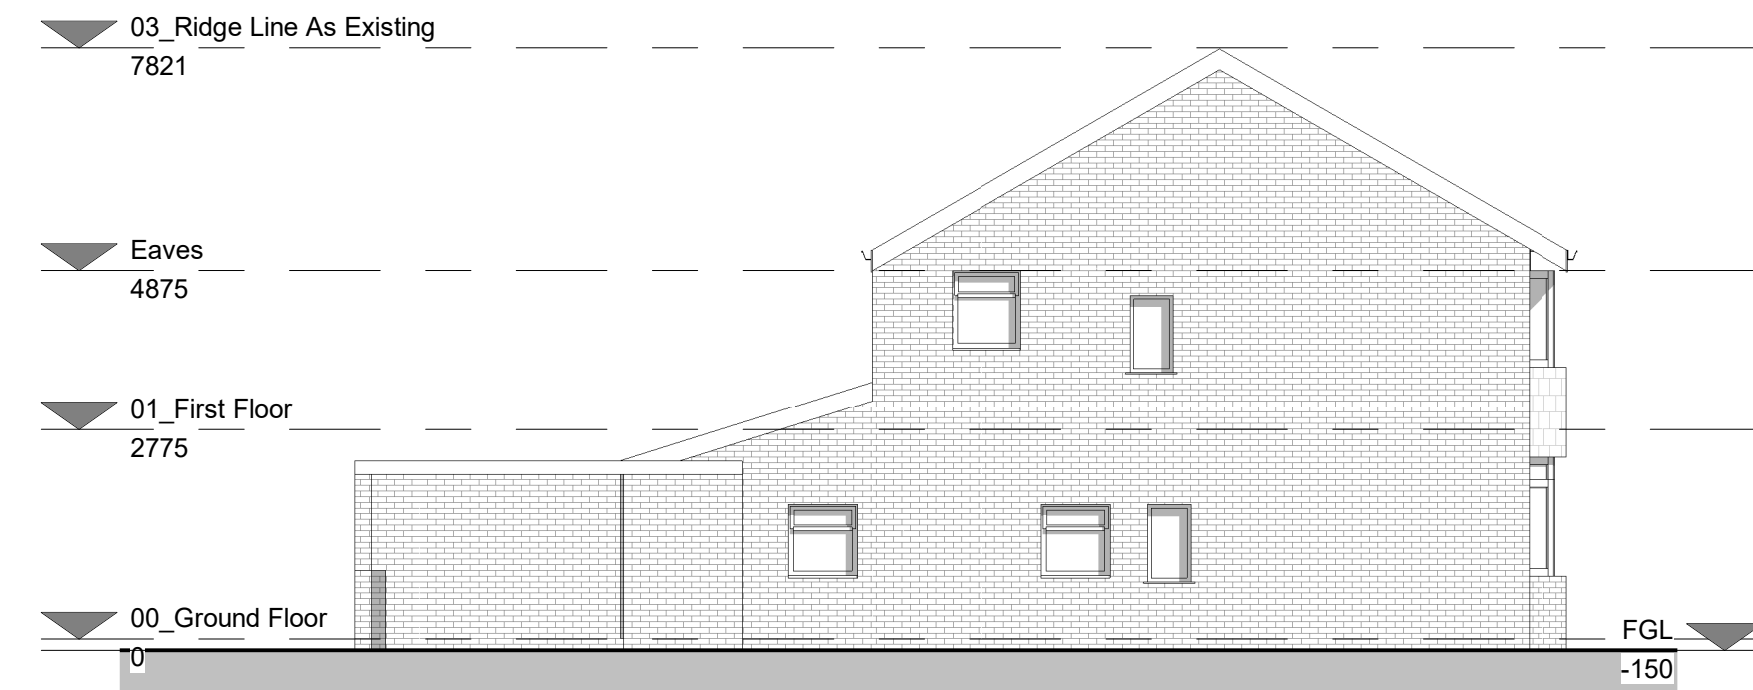

5 Existing SW Elevation
1 : 100

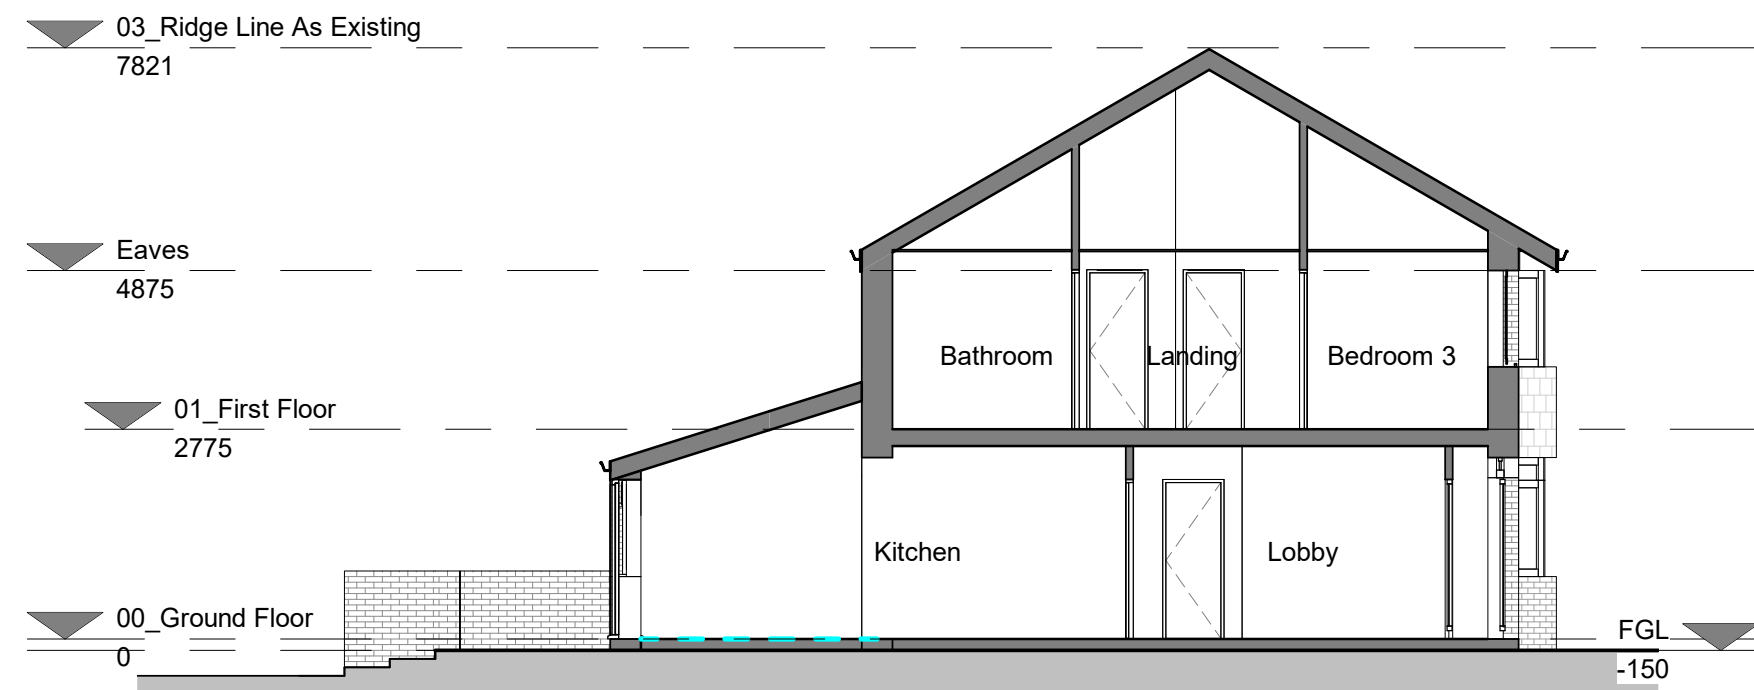

6 Existing Section 01
1 : 100

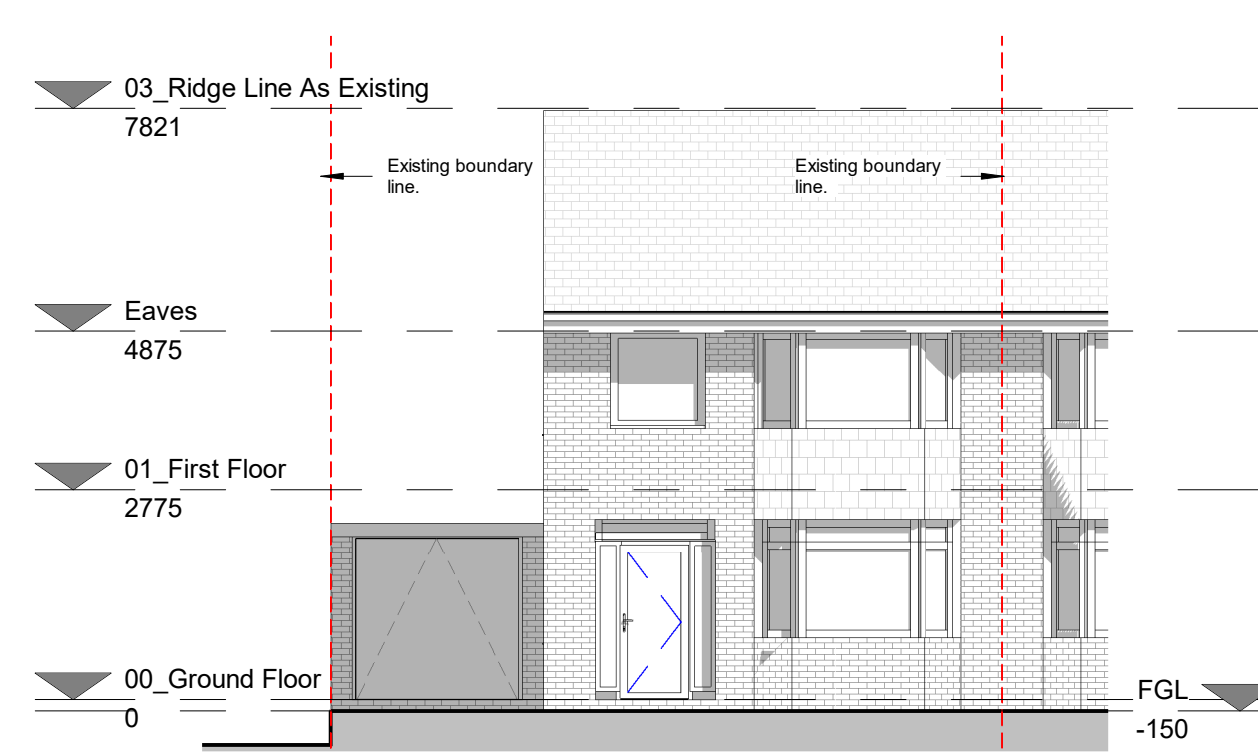

3 Existing SE Elevation
1 : 100



4 Existing NW Elevation
1 : 100

A & C CONSULTANTS SHALL HAVE NO RESPONSIBILITY FOR ANY USE MADE OF THIS DOCUMENT OTHER THAN FOR THAT WHICH IT WAS PREPARED AND ISSUED.

ALL DIMENSIONS SHOULD BE CHECKED ON SITE.
DO NOT SCALE FROM THIS DRAWING

ANY DRAWING ERRORS OR DIVERGENCIES SHOULD BE BROUGHT TO THE ATTENTION OF A & C CONSULTANTS AT THE ADDRESS SHOWN BELOW.

NOTES

REVISION / DESCRIPTION	DRAWN	CHECKED	DATE
A Updated to Planning comments	AC	AC	02.08.2022

KEYPLAN

CLIENT

Architectural & Constructuin Consultants
33 Mere Drive
Clifton
Swinton
Manchester, M60 3JA
United Kingdom
M: +44 (0)746 264 4148
E: achiguma@cloud.com

PROJECT TITLE
75 Cuckoo Lane, Whitefield, Manchester, M45 6WD

DRAWING TITLE
2022_06_T Majid

DRAWING NO.
(2-) A101

SCALE
@ A2
1 : 100

DATE

REVISION
A