


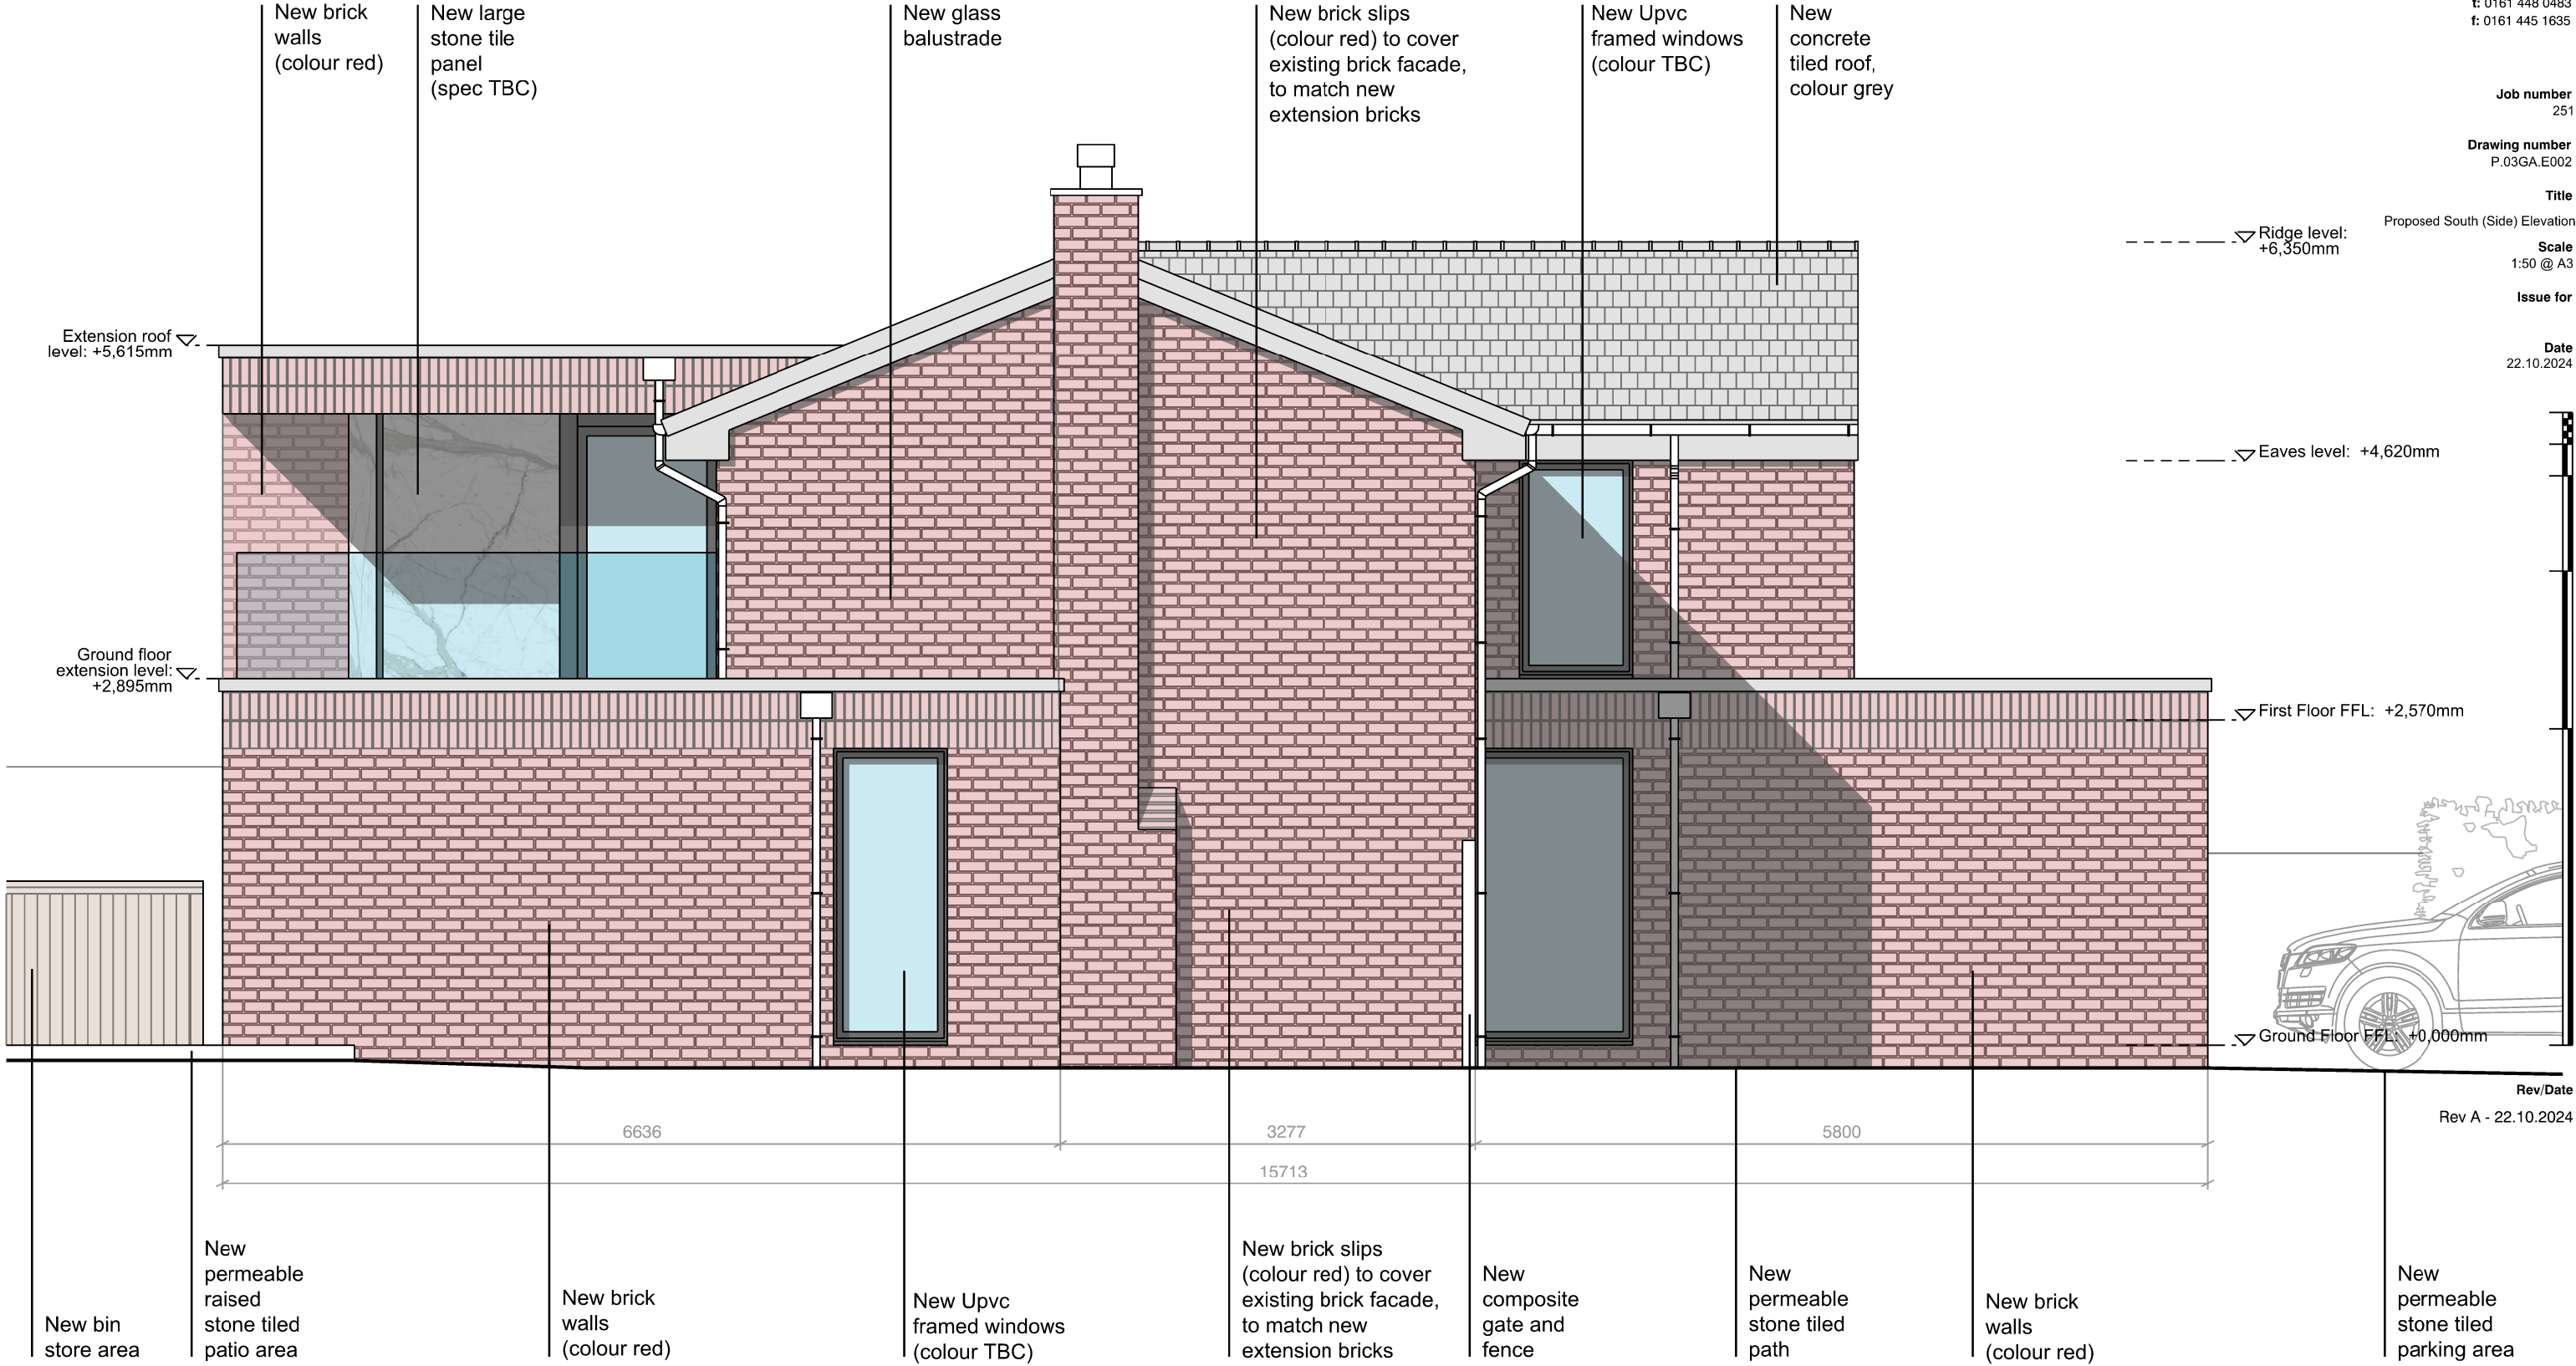

Proposed South (Side) Elevation