


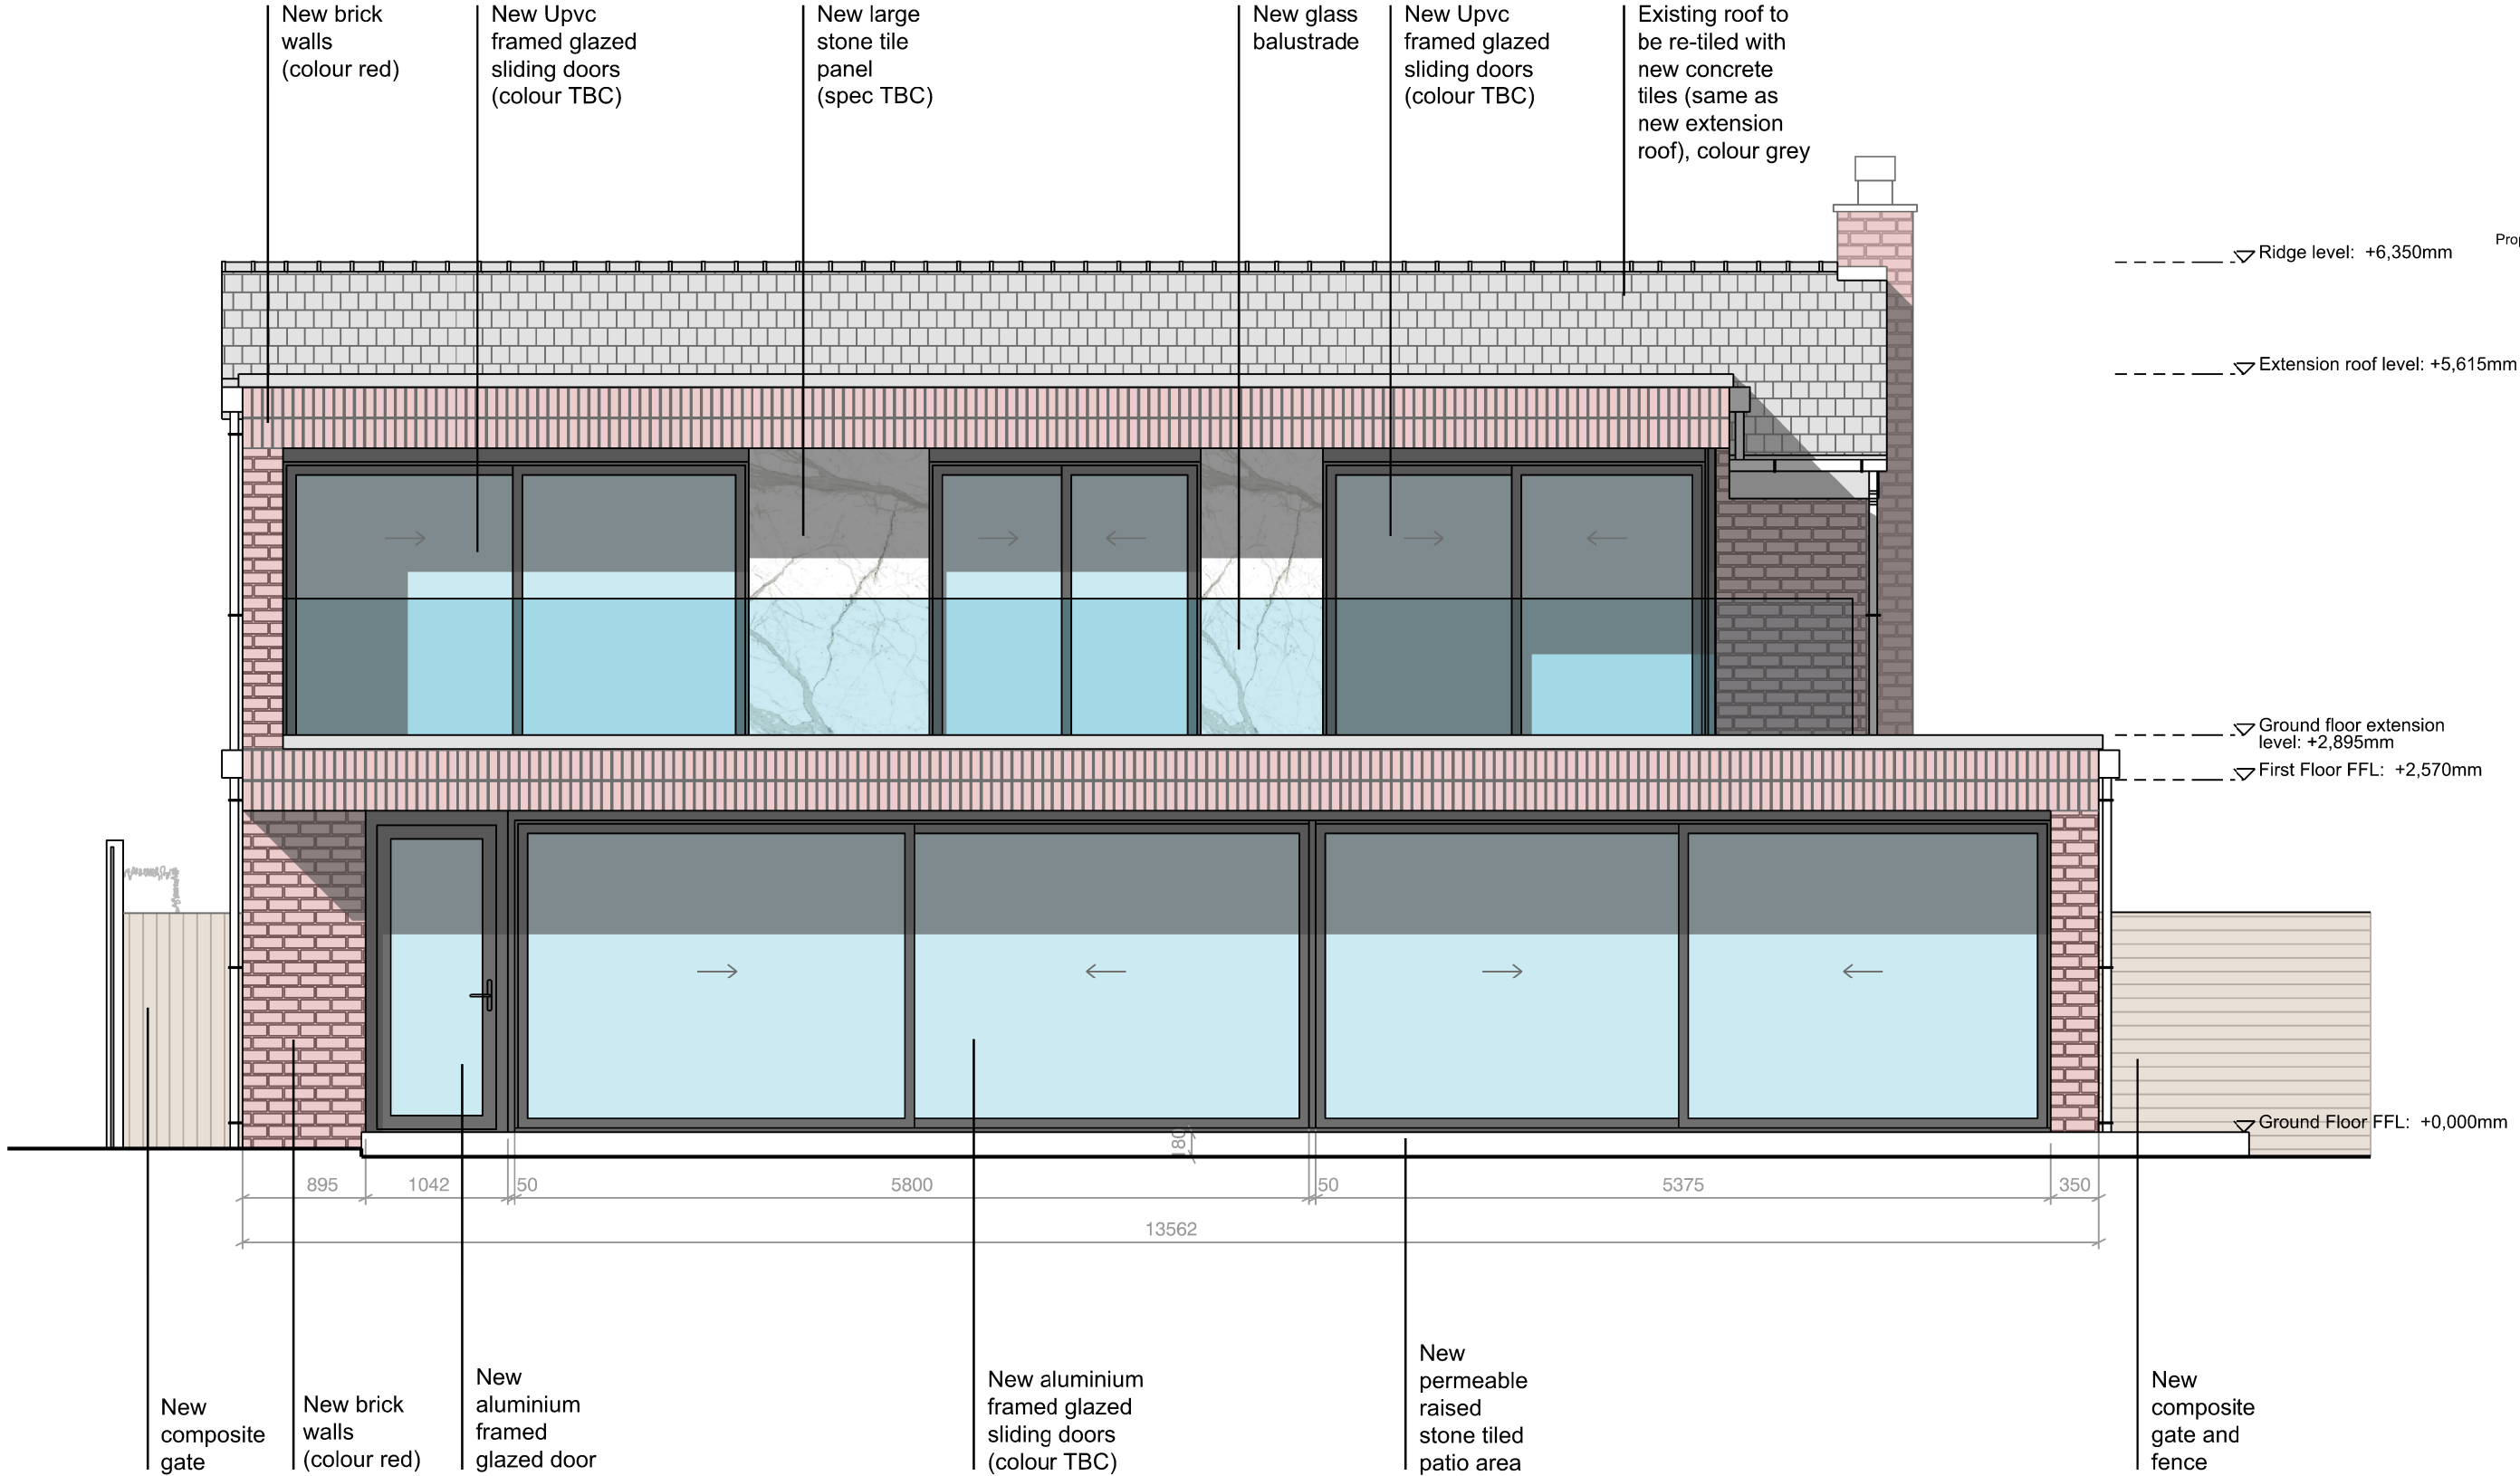

Proposed West (Rear) Elevation