
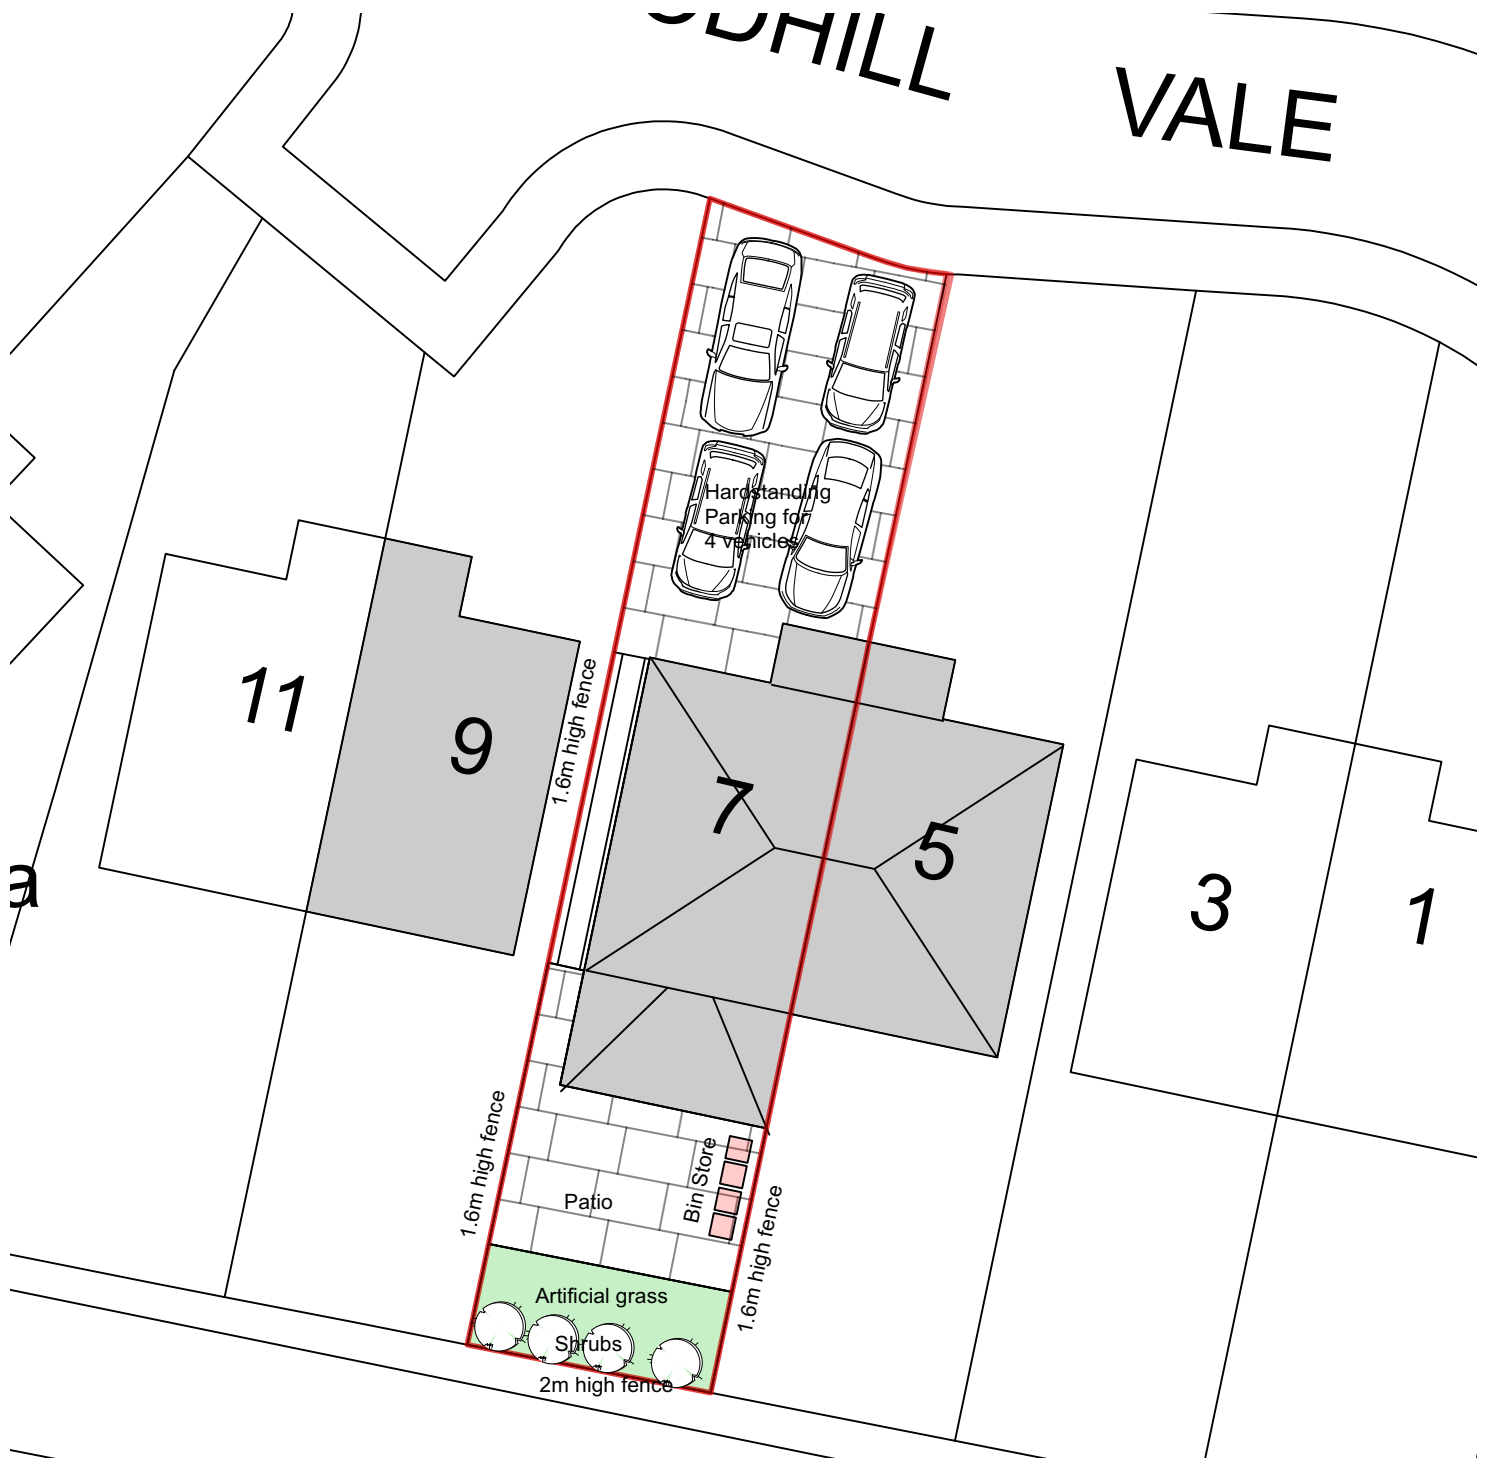


Reproduced by permission of Ordnance Survey on behalf of The Controller of His Majesty's Stationery Office.
© Crown Copyright. All rights reserved.
Licence number AR 169552

**Survey Drawing
NotForConstruction**

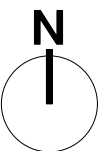

Revision

Project

Change of Use CLass

Address

**7 Woodhill Vale,
Bury, BL8 1AH**

Client

Prosperity Childrens Services Ltd

Drawing

Site Layout Plan



Chartered Architects
RIBA Chartered Practice

www.storah.com mail@storah.com 01706 813214

Scale	Sheet Size	Date	Drawn
1:200	ISO A4	Apr 24	MB

Drawing Number	Revision
24-010 - 003	

24-010 - 003

© Storah Architecture Ltd.