
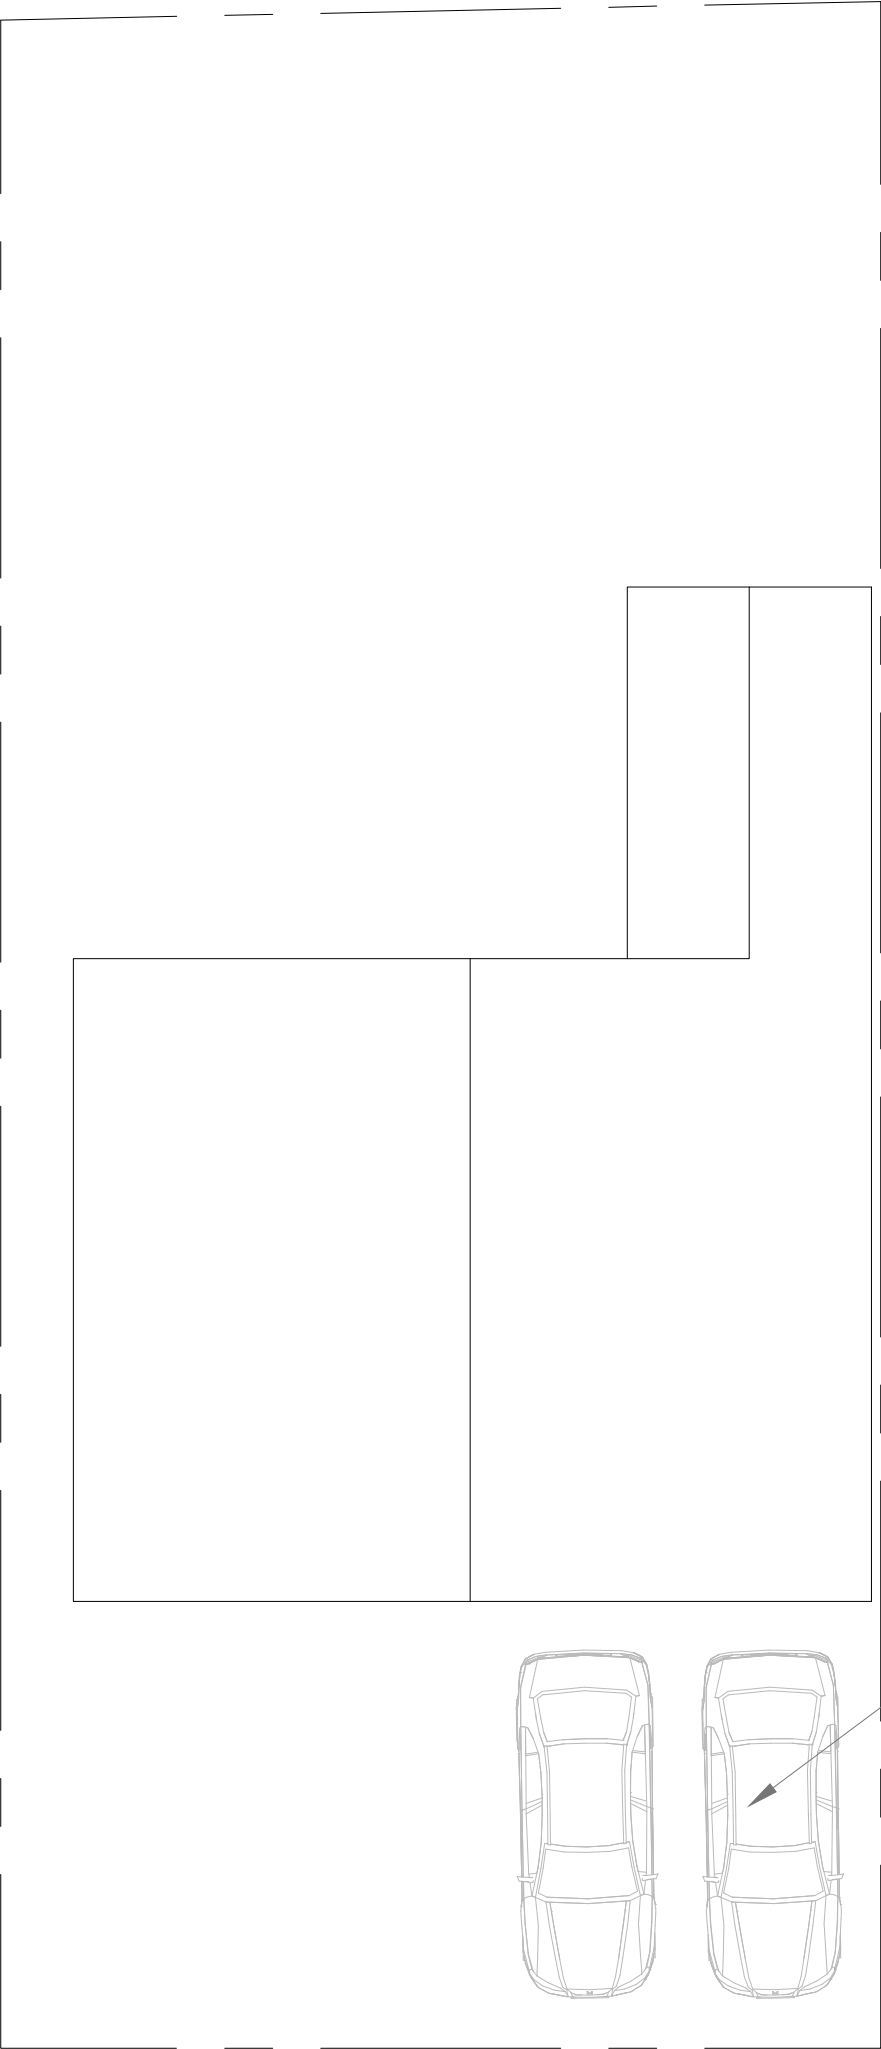


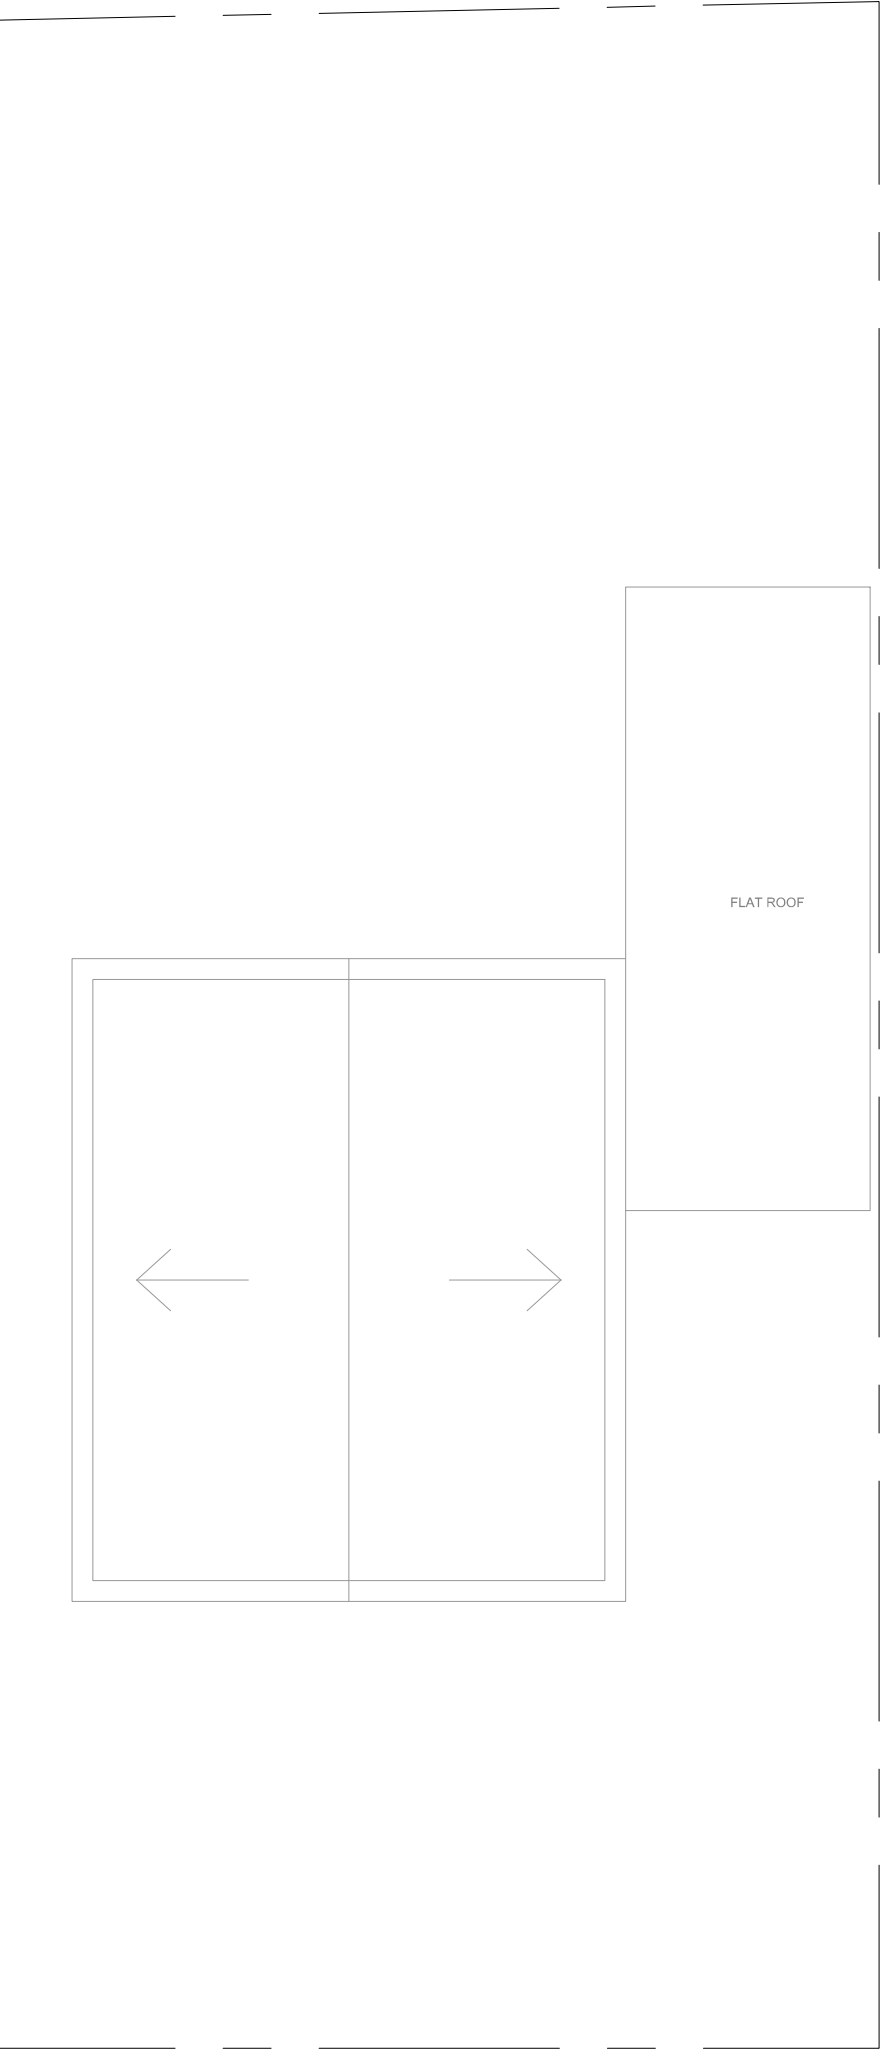

ARCHITECTURE
www.m1architecture.co.uk
T:0161 327 2011
M:07506237914

Home extension
21 Hillingdon Road Whitefield M45 7QQ

2171

02A