



Site/Block plan - Existing

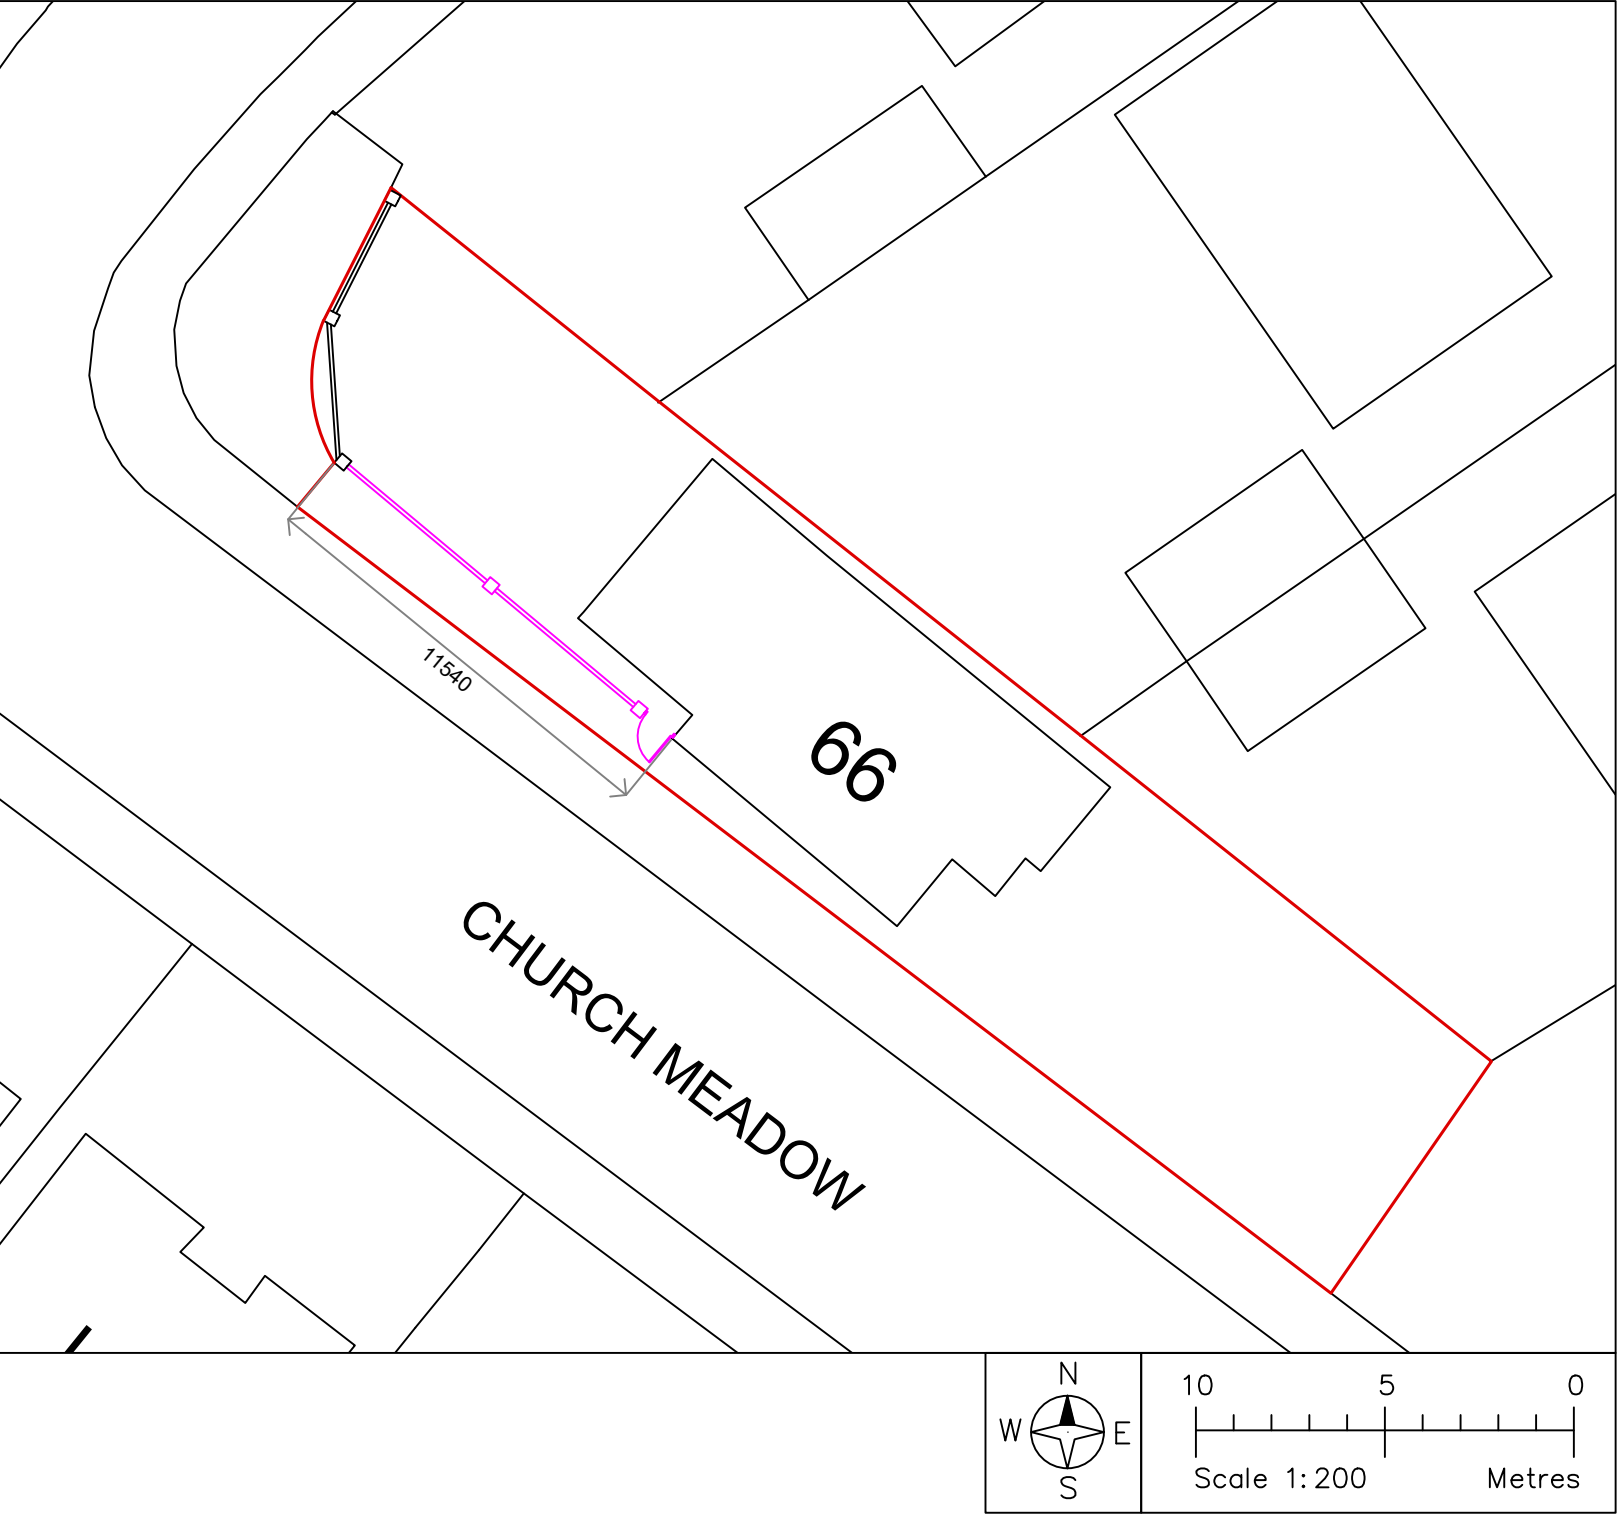

Site/Block plan - Proposed

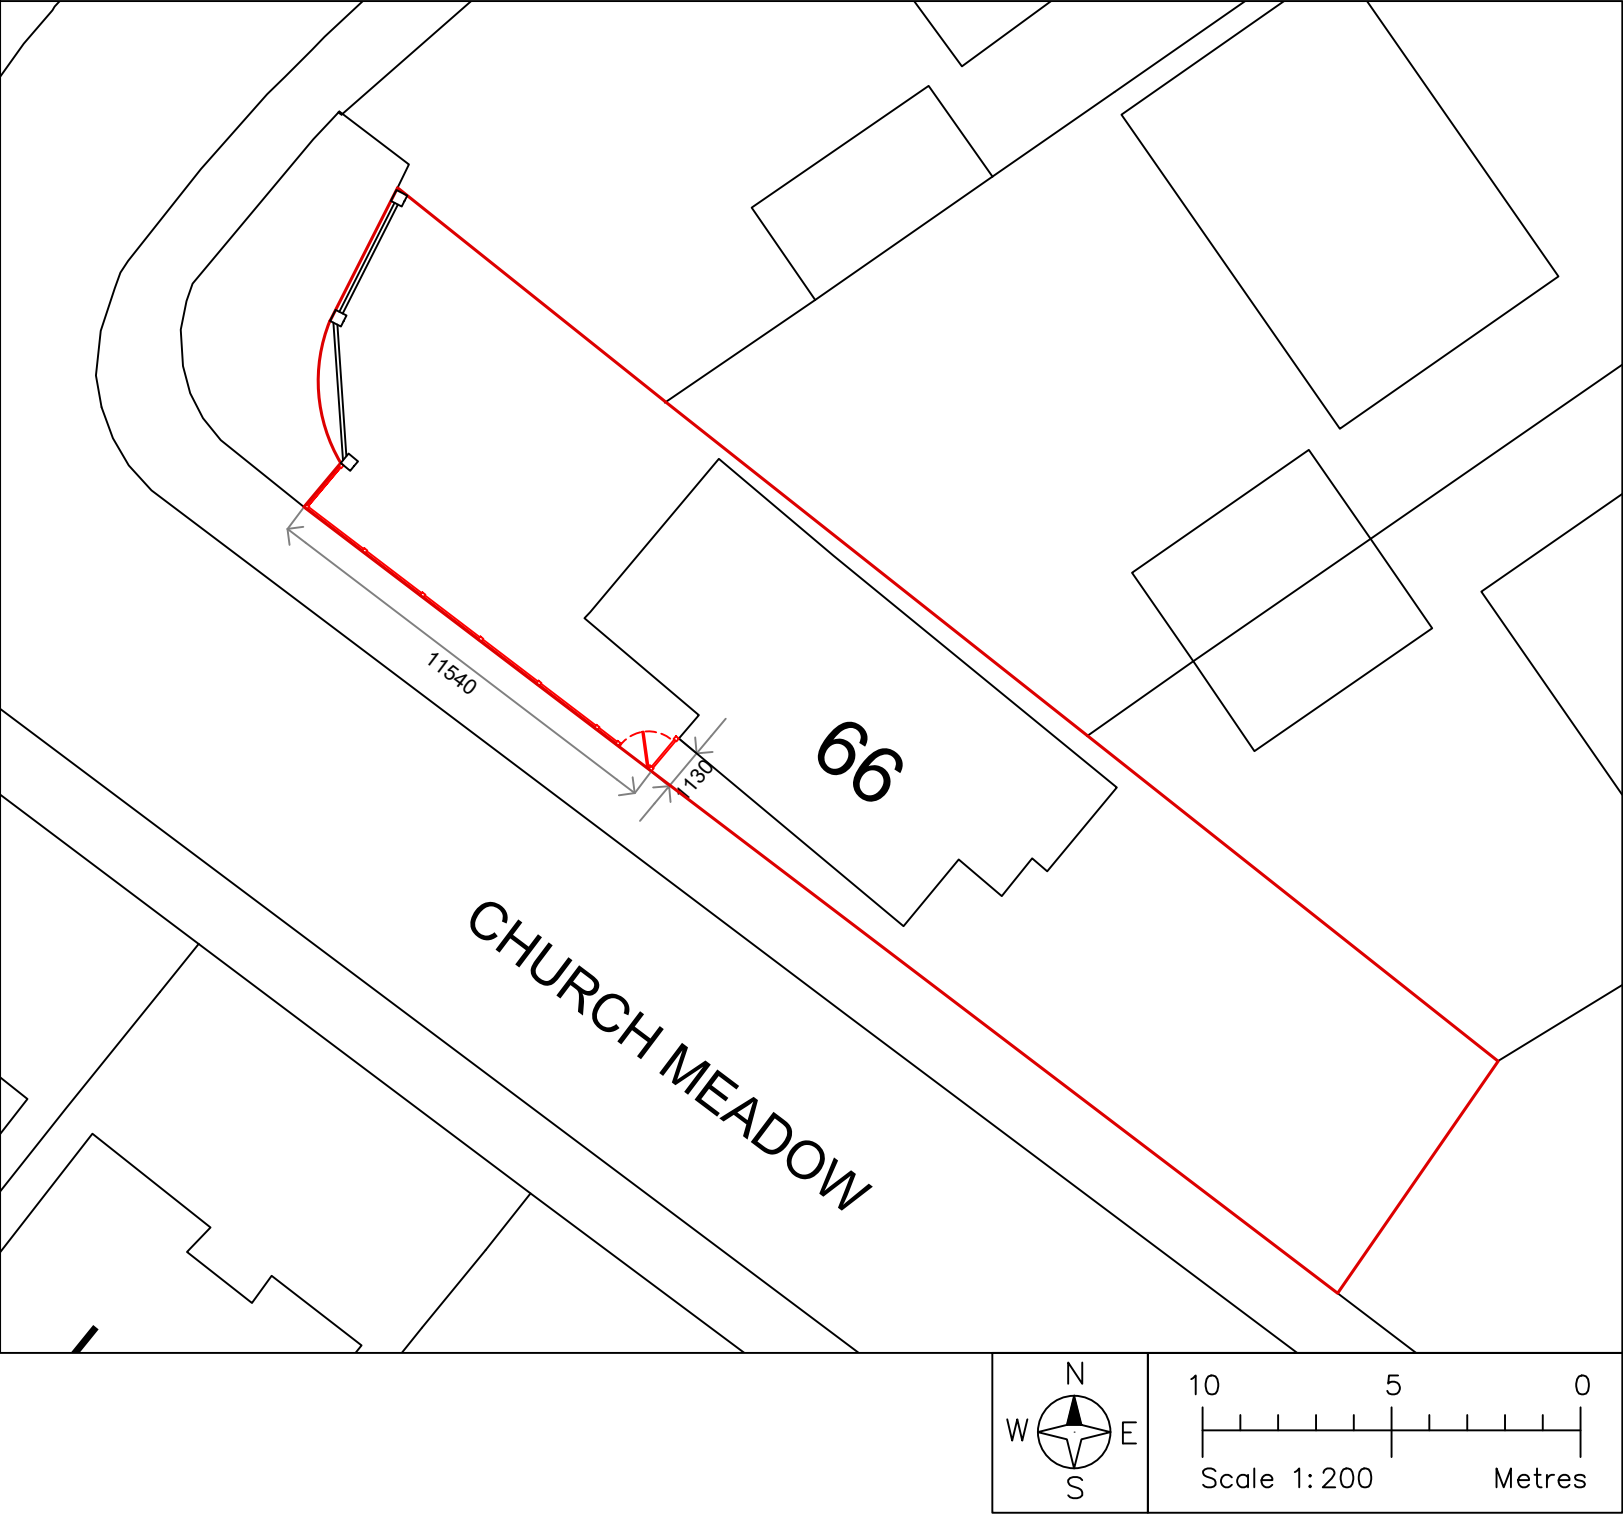

To be replaced Proposal

Applicant: Mark Pickford	Project: Garden Wall Replacement			Revision date:	Revision:	Plan No:	
Address:				25/03/2026	F01	PLA003	
66, Church Meadow, Bury BL9 8JF	Scale: 1:200 @ A2	Date:		Title:			
			Site/Block Plan Existing & Proposed				