


39 BROOKSBOTTOM

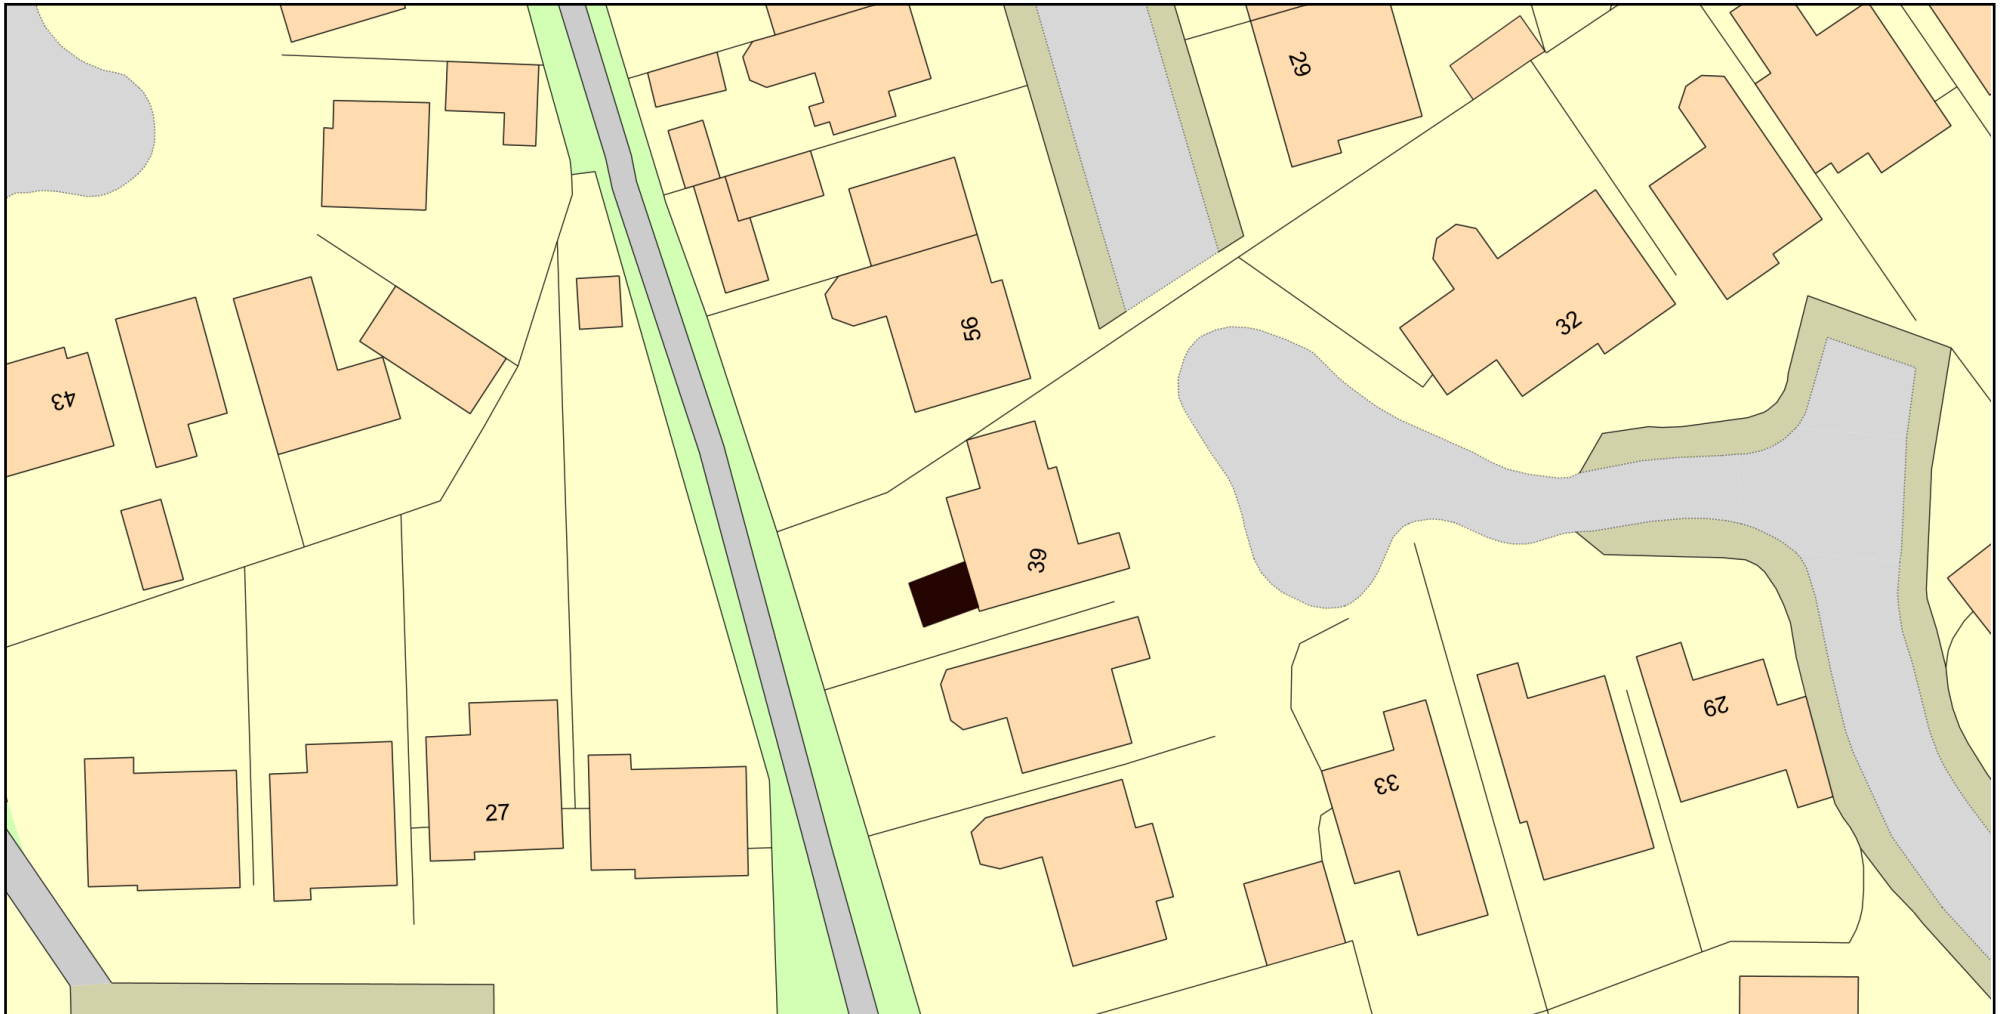

0 20
Metres



Plan Produced for: 1

Date Produced: 28 Mar 2026

Plan Reference Number / Project ID: TQRQM26087111710505 / 1

Scale: 1:500 @ A4

© Crown copyright and database rights 2025 OS 100042766