

PROPOSED BLOCK PLAN


PP/270326/4 Issue 1 (SCALE 1:200 ON A3)

99 RADCLIFFE ROAD, BURY, BL9 9LD

N



SCALE: 1:200

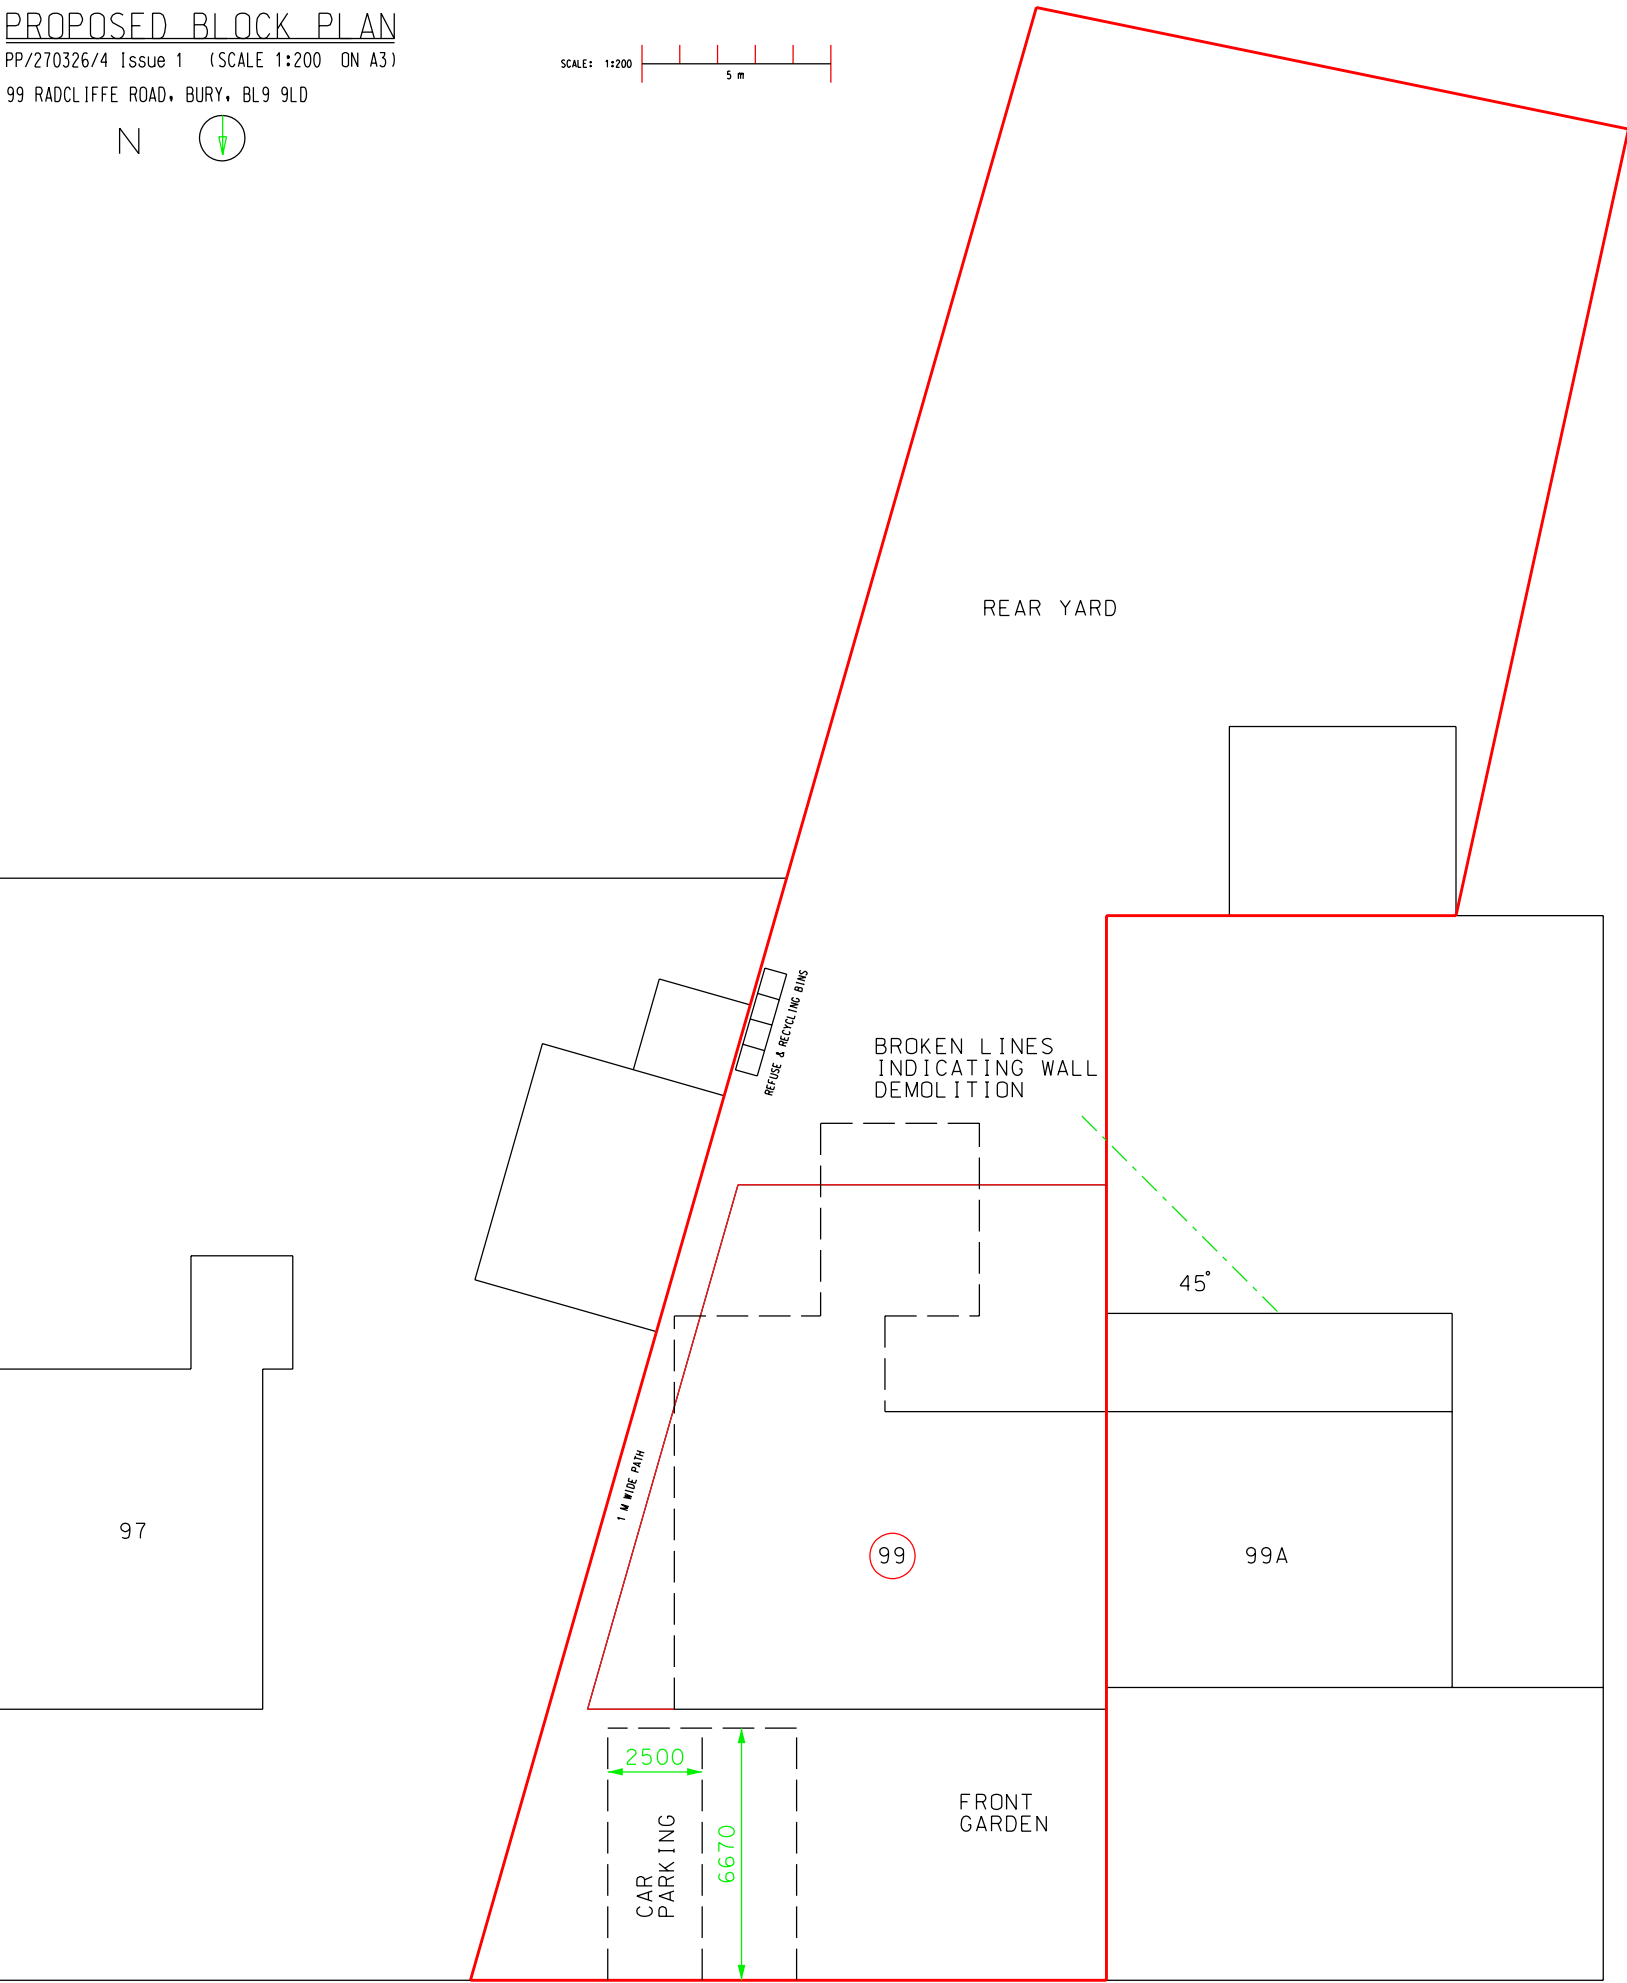

PATH

RADCLIFFE ROAD