


EXISTING BLOCK PLAN

PP/270326/3 Issue 1 (SCALE 1:200 ON A3)
99 RADCLIFFE ROAD, BURY, BL9 9LD

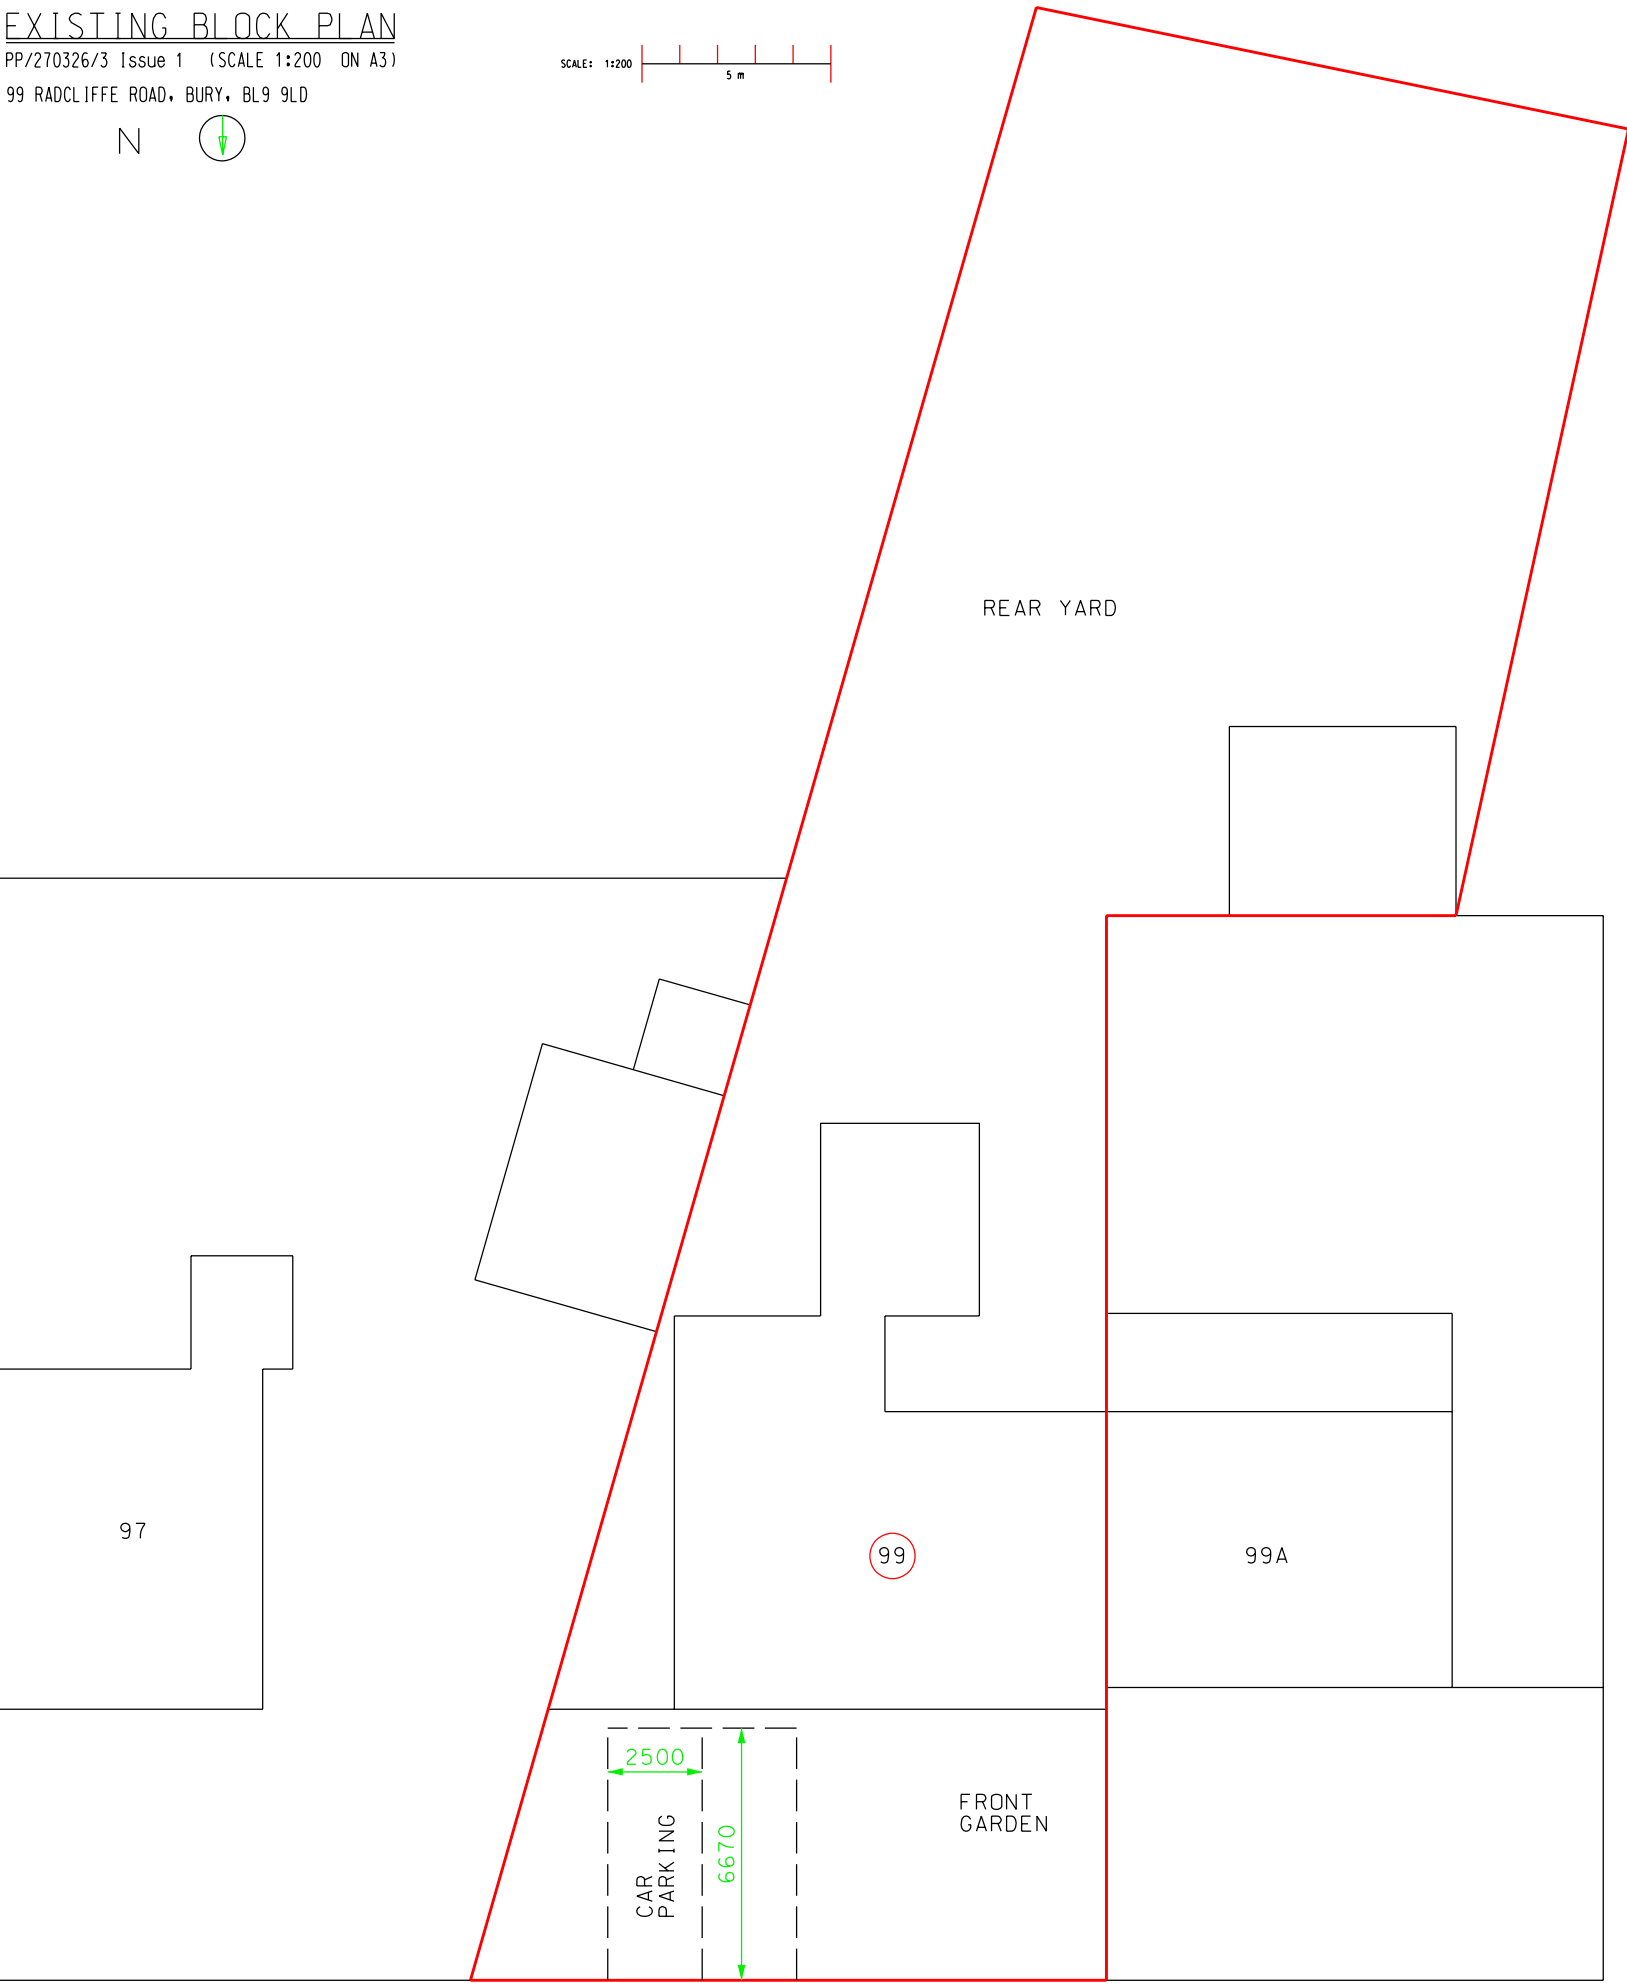

PATH



RADCLIFFE ROAD