

PLANNING DRAWINGS
All dimensions are to be checked by client. Any discrepancies are to be reported to the Architect. This drawing to be Read in Conjunction with all associated Architects or Consultants Details & Specifications. This drawing is for illustrative purposes only and does not form part of any contract.




Side

Rear



Front

Side/Section

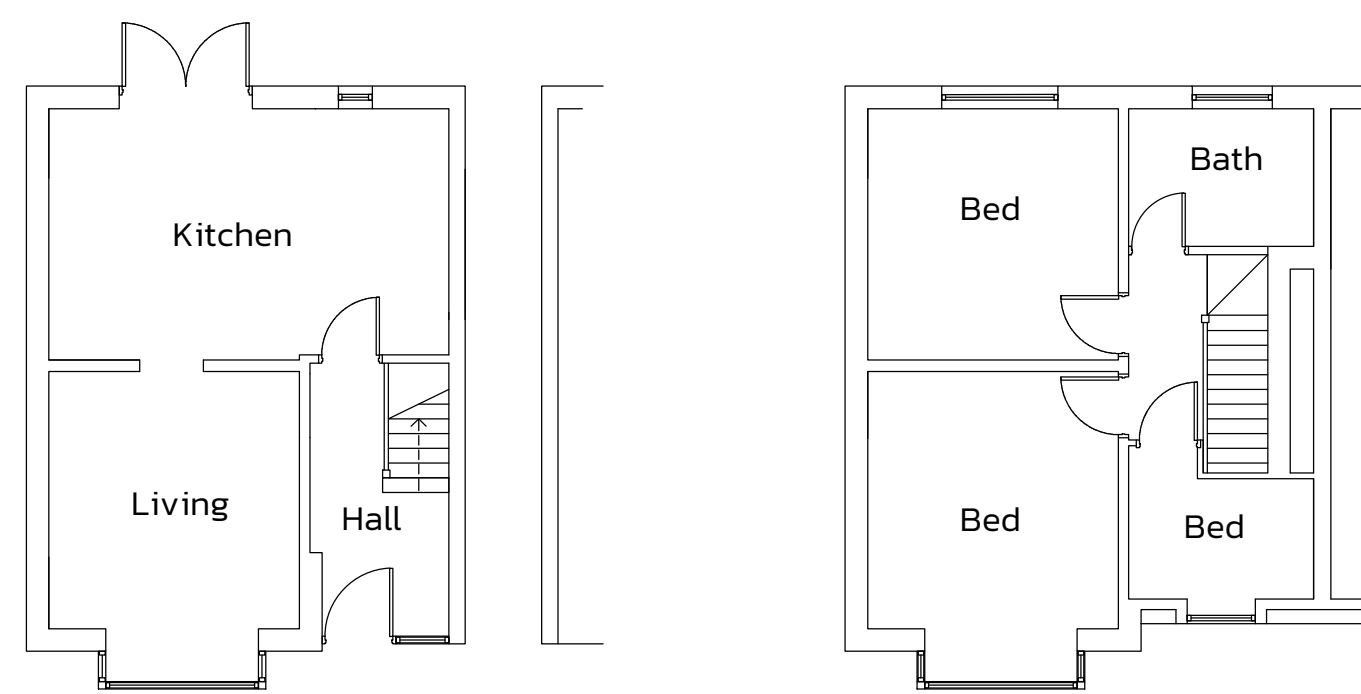

Ground

First

EXISTING

Scale Bar 1:100




Side

Rear



Front

Side/Section

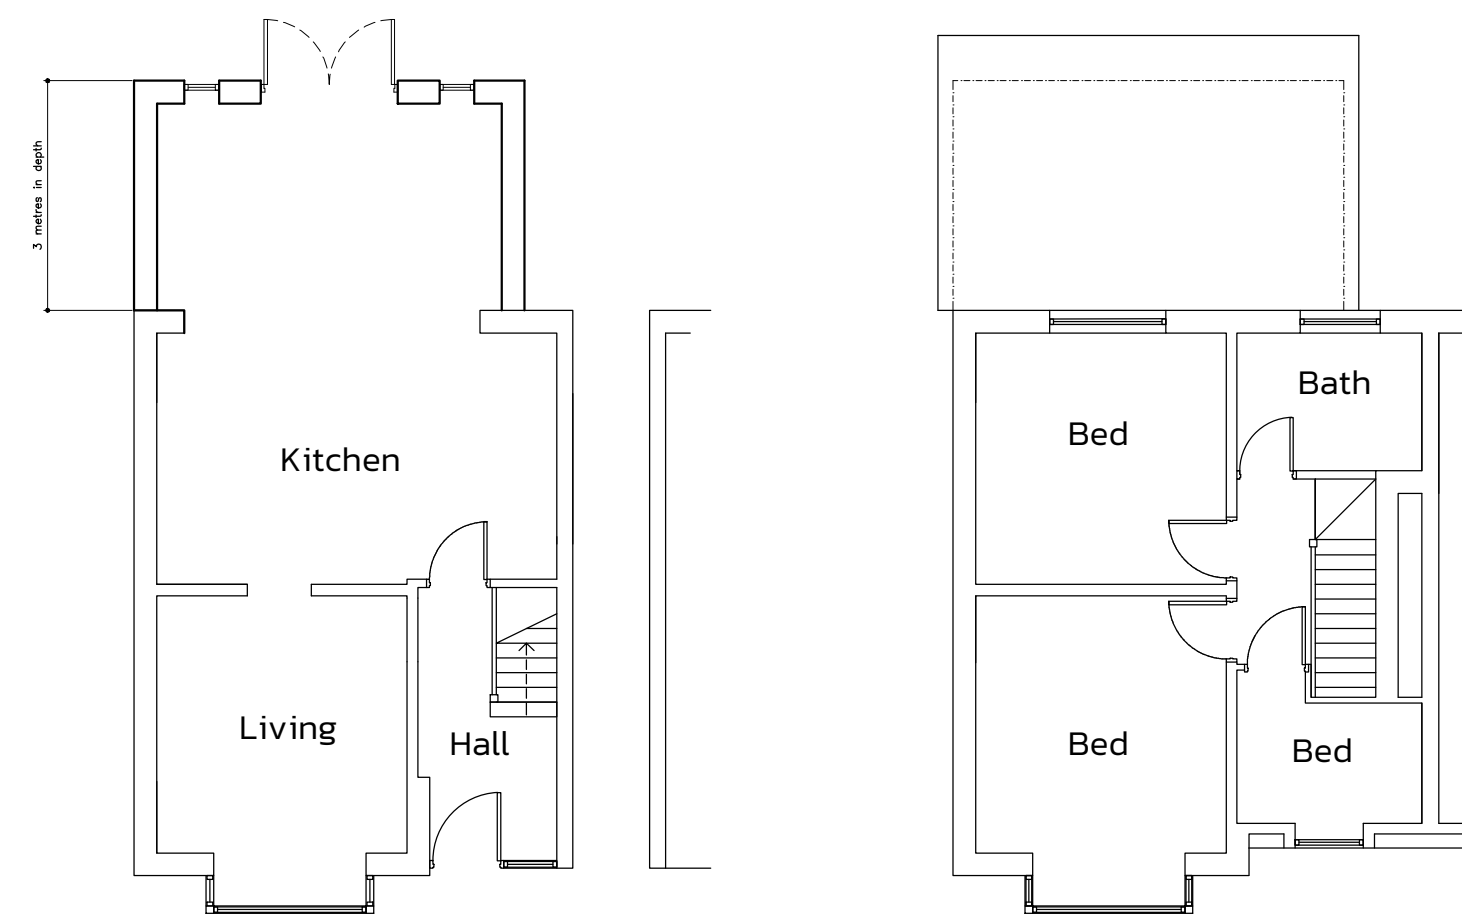


Ground

First

PROPOSED

THIS DRAWING AND THE BUILDING WORKS DEPICTED THEREIN ARE THE COPYRIGHT OF
© 2012 ARCHITECTURE LIMITED AND MAY NOT BE USED, COPIED OR AMENDED EXCEPT BY
WRITTEN PERMISSION.

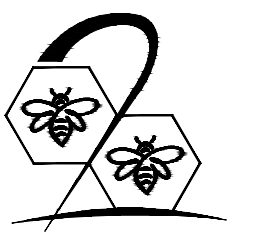

B2 Architecture Limited
20 Beech Road,
Walsley,
Wolverhampton,
West Midlands,
Wolverhampton,
Staffordshire,
WV15 9HX
Tel No. 0161 928 0051
Email: enquiries@b2architecture.co.uk

B2ARCHITECTURE

Project. 45 Highfield Road,
Prestwich

Client. Mr I Smyth

Title.	Existing and Proposed
--------	-----------------------

Status. Planning	Date. MAR 2026
Scale. 1:100 @ A1	Drawn. P6JA
Checked. B2 Architecture	
Job No. 26-22	Drawing No. 01
Revision. .	