



NOTES:

Proposed - Elevations


Elevation - Front

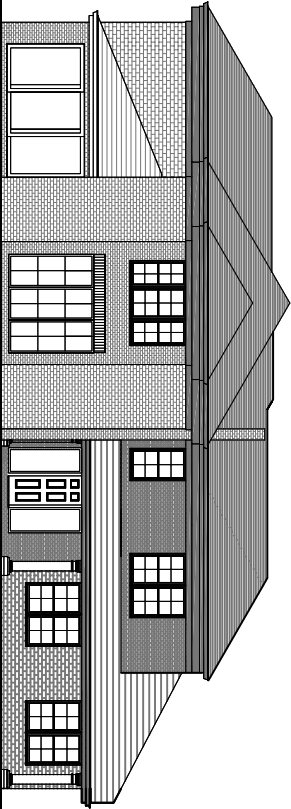


Elevation - Side

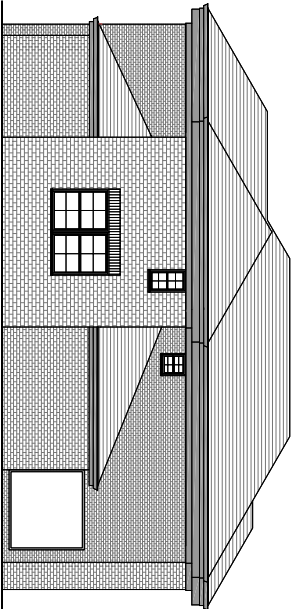

Elevation - Rear

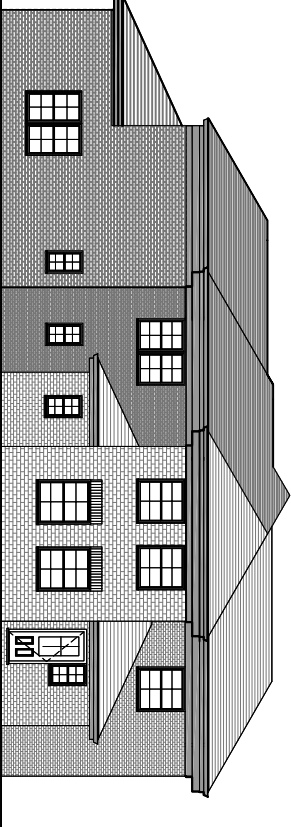

Elevation - Side

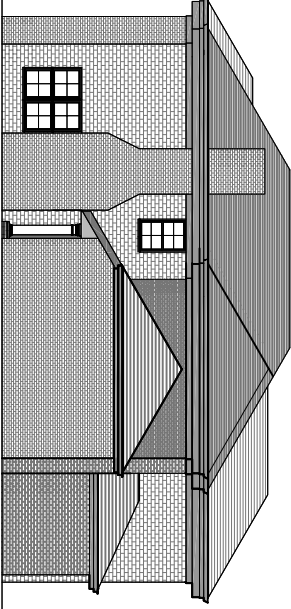

LEVEL ROOF
5130
LEVEL 1
2980
LEVEL 0
0



Contact:
Tel: 01928 928 789
E-Mail: info@greatplans.co.uk
joel.gray@greatplans.co.uk

Client:

Location:
298 Stand Lane
Radcliffe
Whitefield
Manchester
M26 1JB

Scale: 1:200 @ A4
Scale: 1:100 @ A2
0 2M 8M



Date: Drawn By:

16-01-23

Joel Gray

Dwg No: 06