



NOTES

- This drawing is copyright. No unauthorised copying of drawing without the express permission of the architect.
- Do not scale from prints. Use figure dimensions only.
- Contractors to check all dimensions on site prior to commencement of works.
- All works to be carried out in accordance with current statutory Health and Safety Regulations.
- This drawing is to be read in conjunction with all relevant consultants' and / or specialist drawings / documents and any amendments to be indicated to the architect before affected work commences.


REV. AMENDMENTS DATE

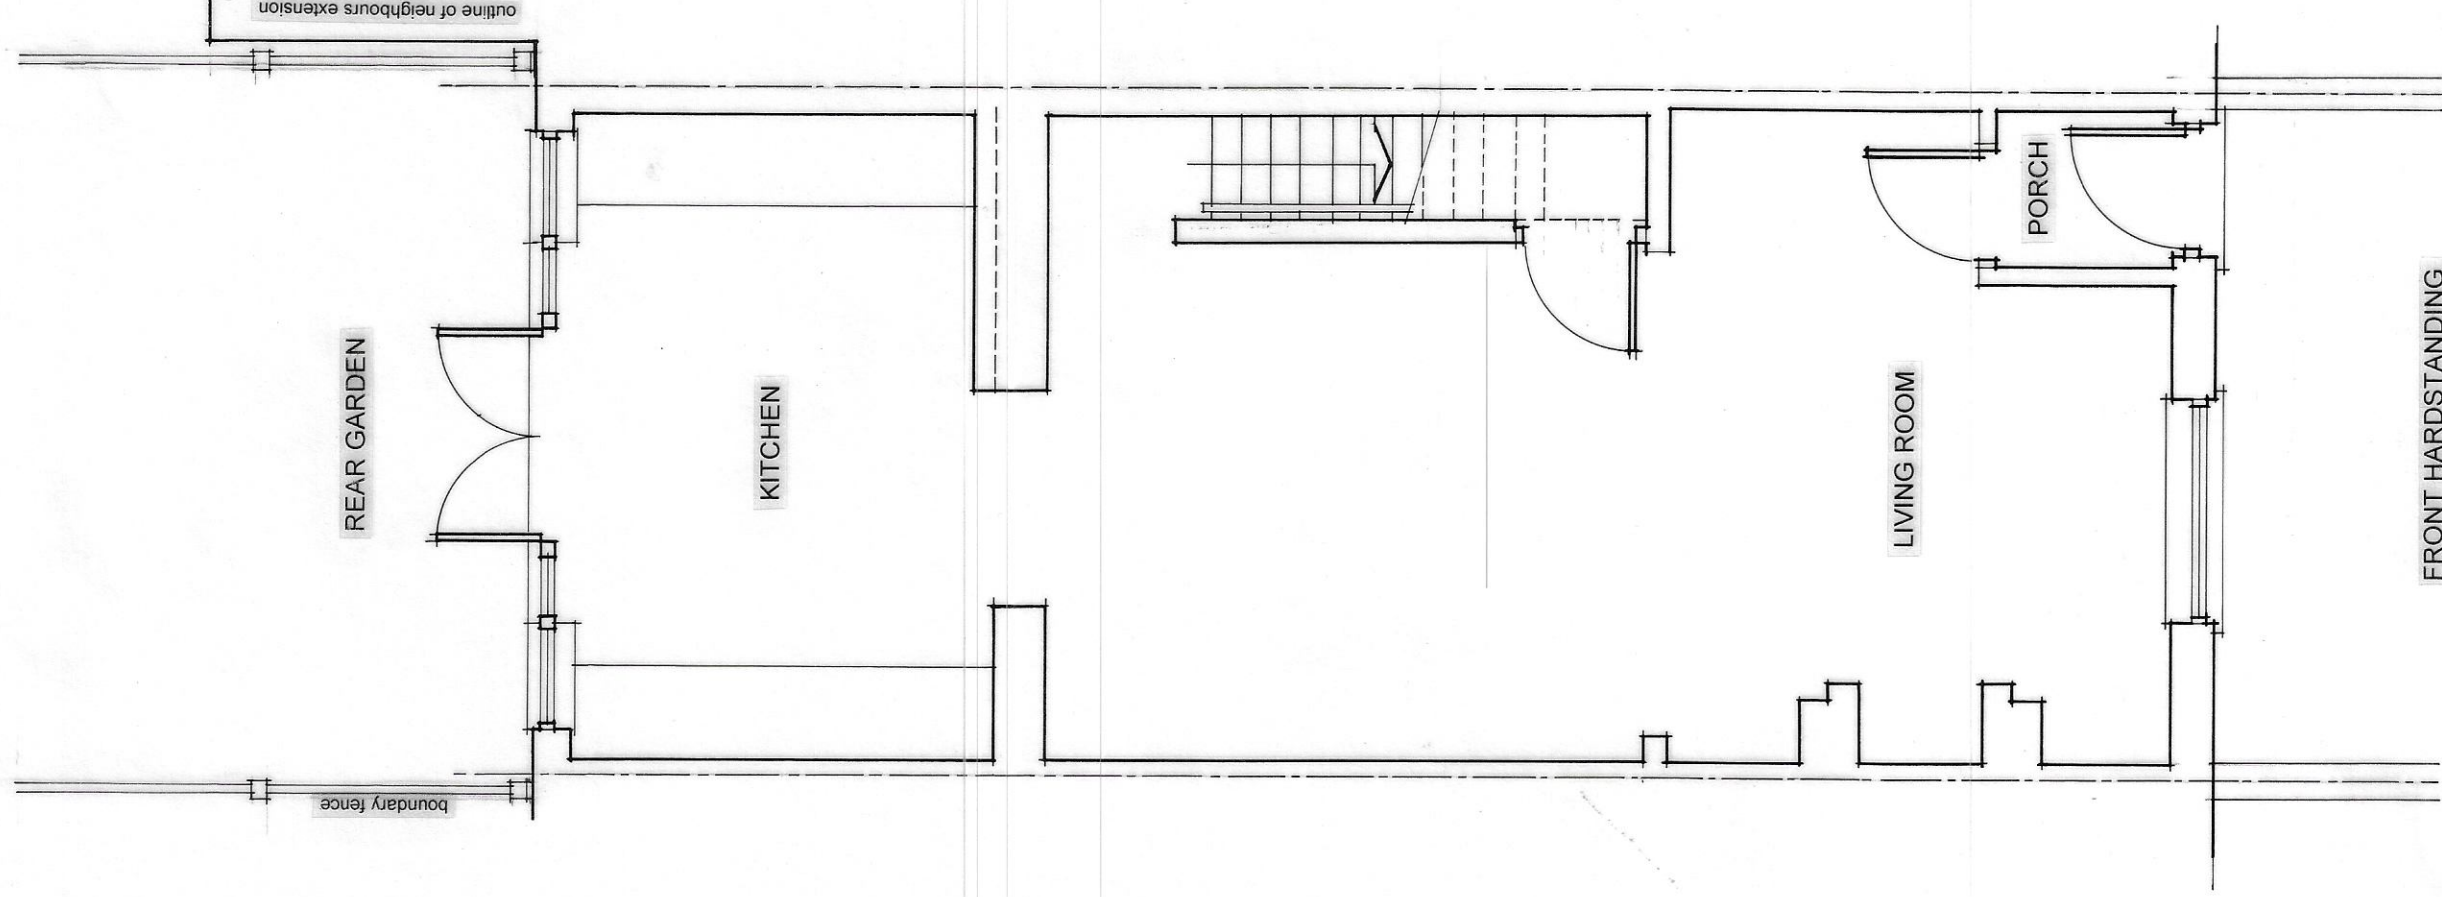


EXISTING GROUND FLOOR PLAN

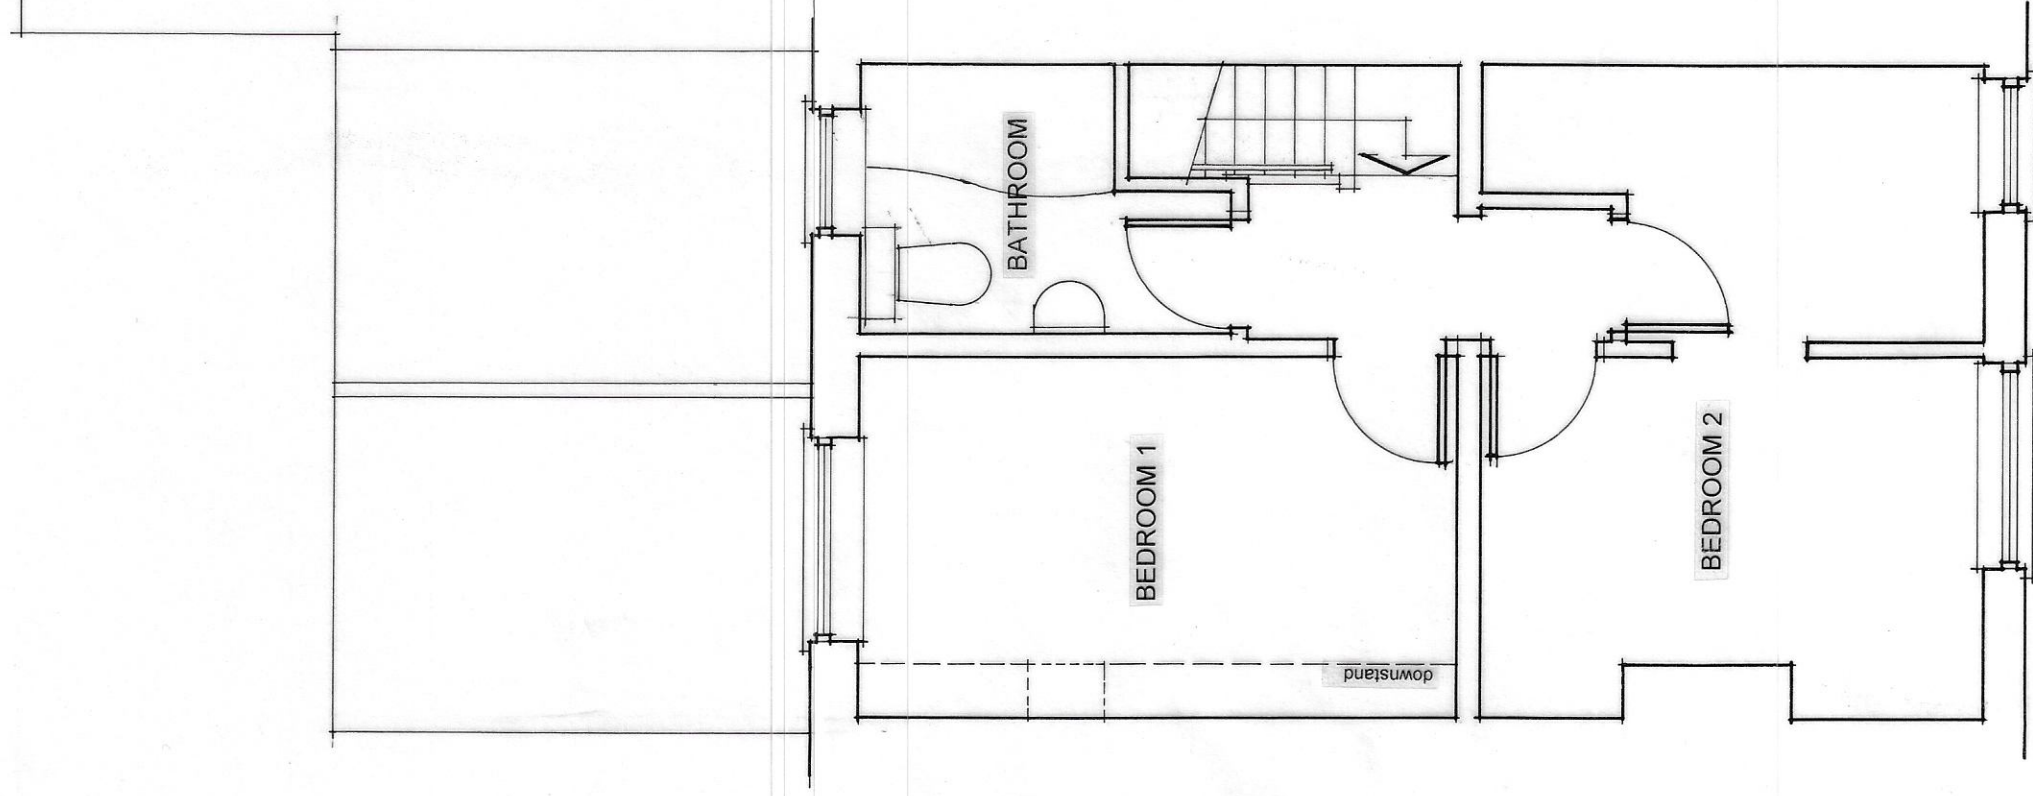

EXISTING FIRST FLOOR PLAN

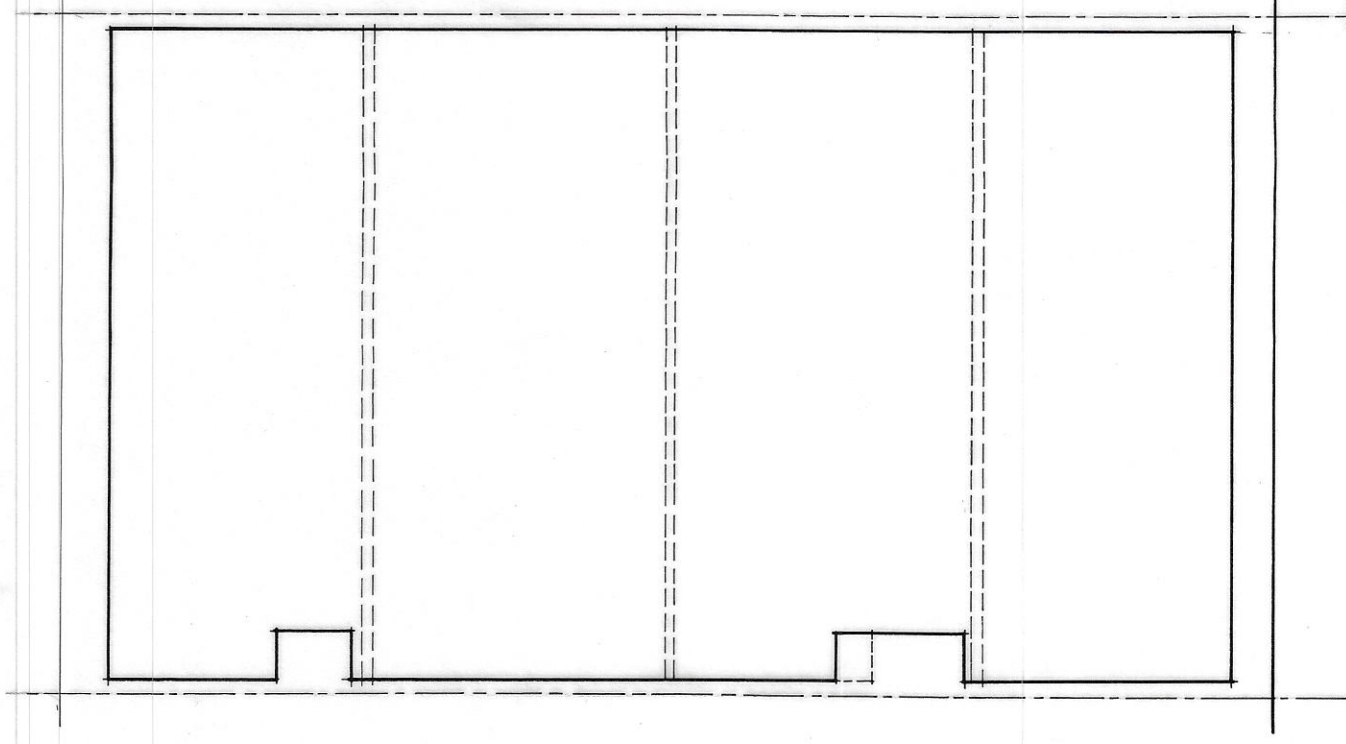


EXISTING ATTIC FLOOR PLAN

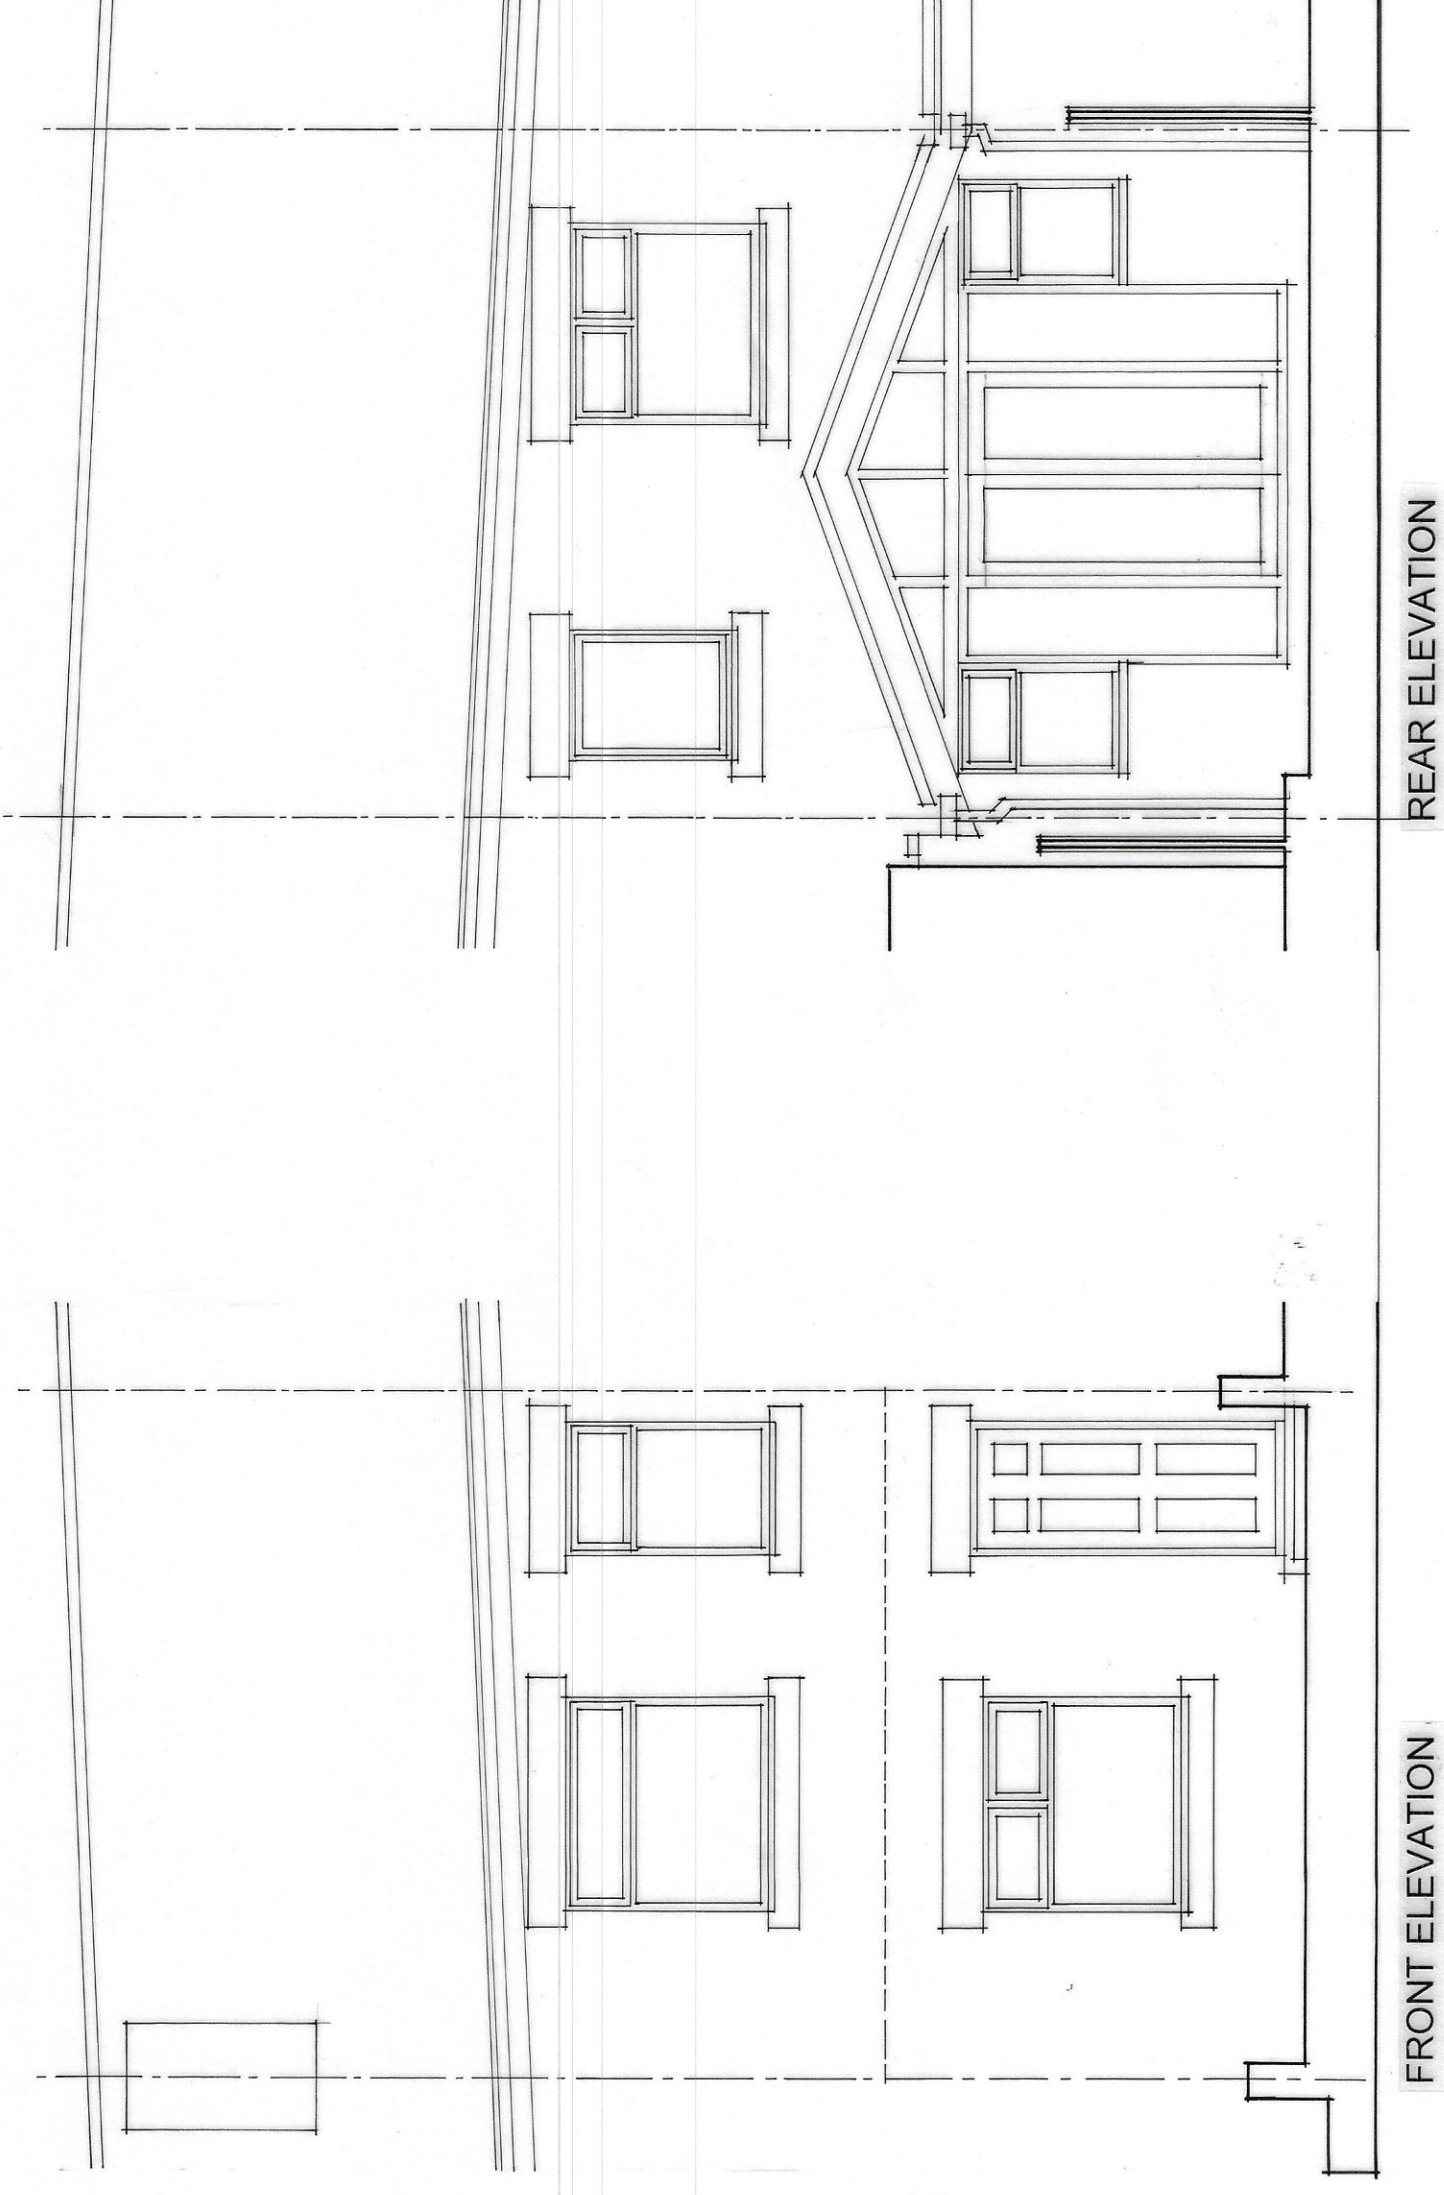

FRONT ELEVATION

REAR ELEVATION

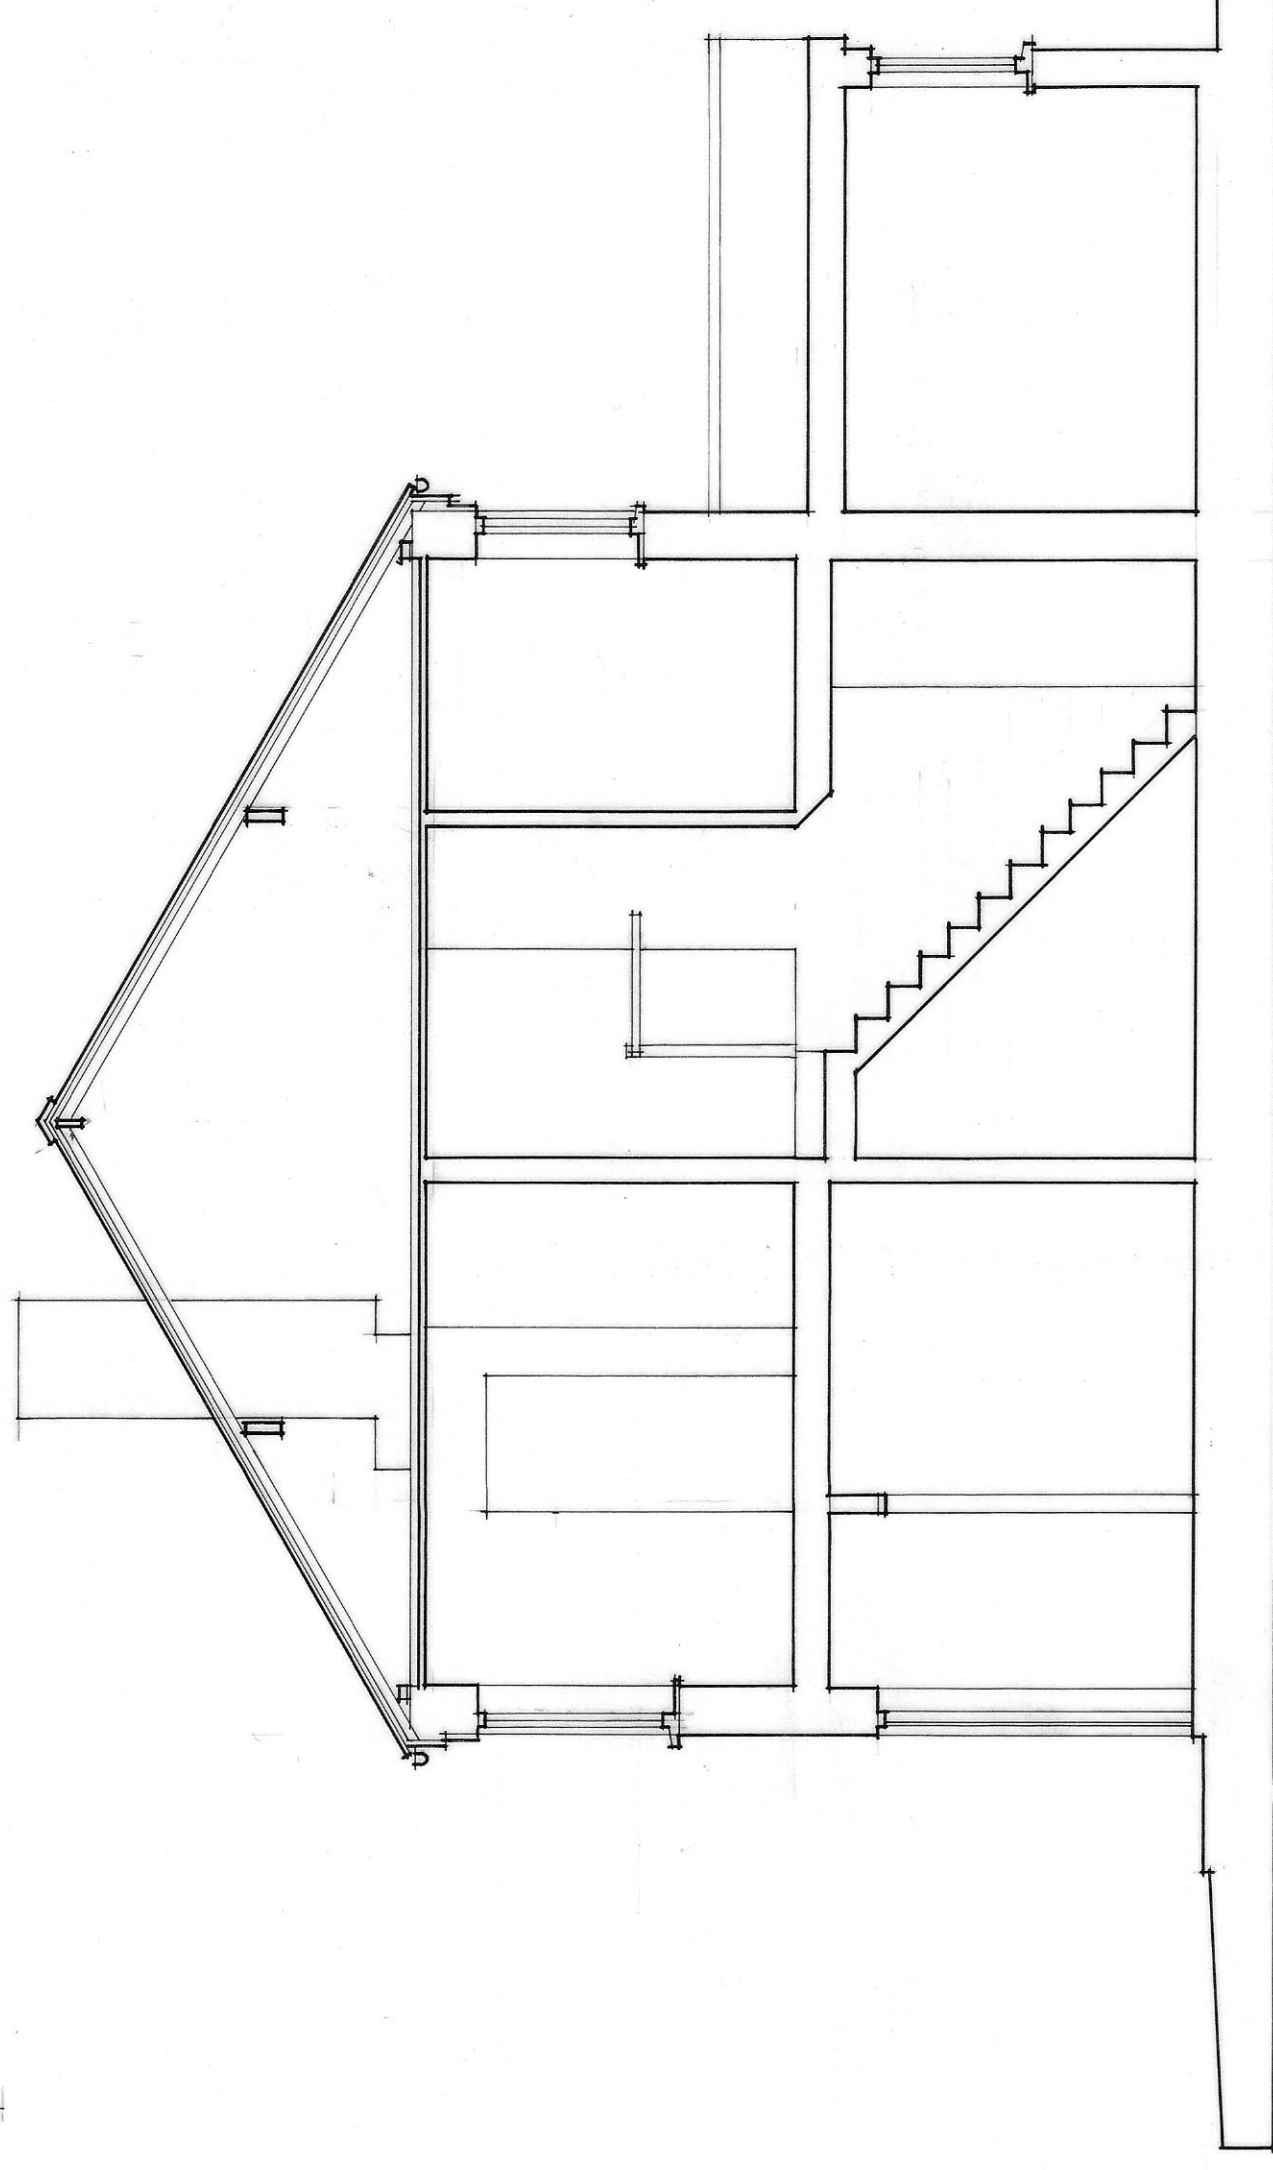

CROSS SECTION

Project	PROPOSED REAR EXTENSION & ATTIC CONVERSION 41 GARNETT STREET, RAMSBOTTOM
Drawing	EXISTING FLOOR PLANS & ELEVATIONS
Client	MR & MRS J. WOODLAND
Dwn. By	WJH
Scale	1:50 @ A1
Drwg. No.	22626 01
Drwg. Size	A1
Date	JUNE 2022

3 MANCHESTER ROAD BURY LANCASHIRE BL9 0DR
TELEPHONE 0161 764 8314 FACSIMILE 0161 764 6995
E-MAIL mail@johnholtarchitects.co.uk
DO NOT SCALE DRAWING

JOHN HOLT ARCHITECTS LTD.