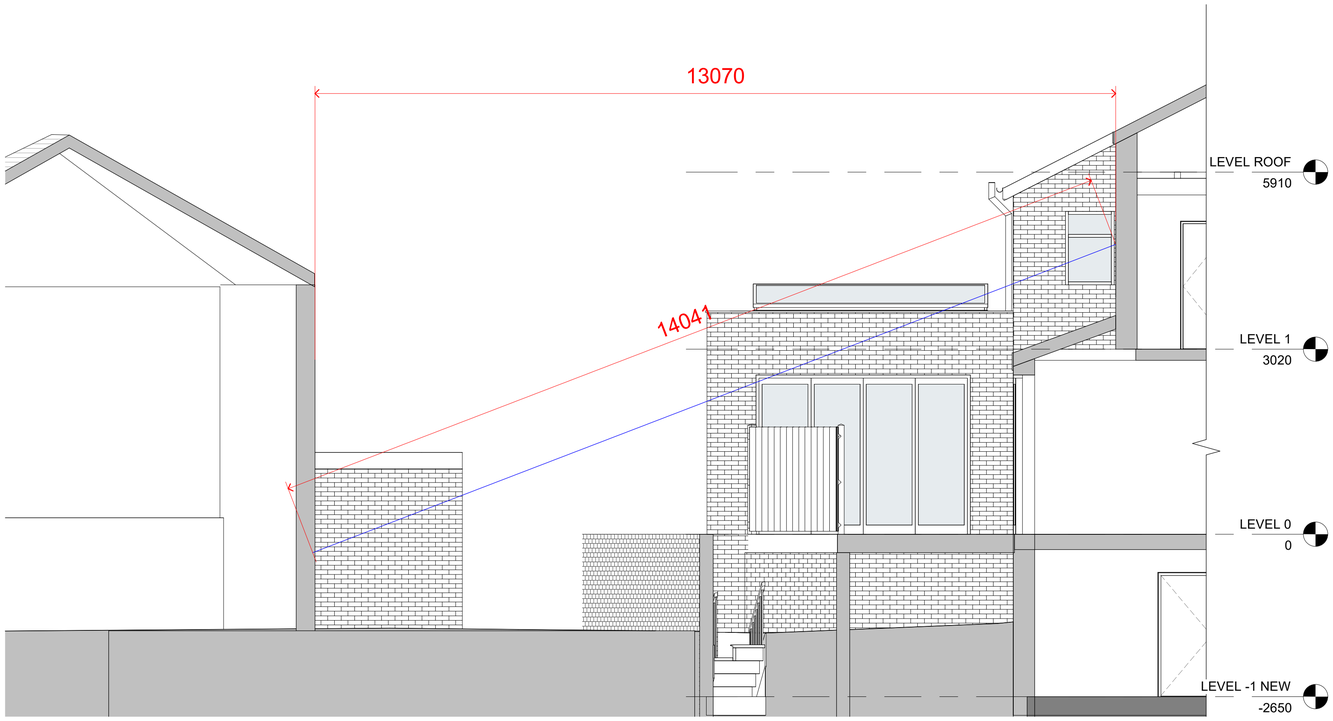

2 Proposed Levels Section
1 : 50

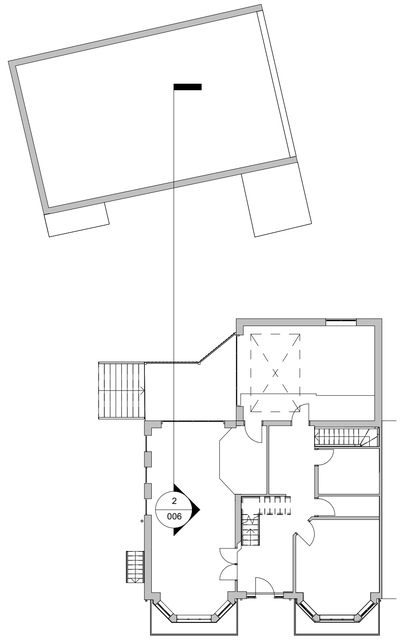

1 KEY PLAN
1 : 150

14M from ground floor window at 19 Winchester Avenue to first floor blank wall at 16 Queens Drive

No.	Description	Date
1	Planning Dimensions	23/05/2023

PROJECT: 16 Queens Drive		
TITLE: Sections		
CLIENT: Saul		
STATUS: BUILDING REGS		
DRAWN BY: TP	DATE: 19/04/2023	SCALE (@ A1): As indicated
PROJECT NUMBER: GSS22133	DRAWING NUMBER: 006	REV: 1

GOLD SKETCH
S T U D I O S
www.goldsketch.co.uk info@goldsketch.co.uk 0161 792 9595

0.5 0 0.5 1 1.5 2 2.5
SCALE 1: 50 m

NOTES
© COPYRIGHT ALL RIGHTS RESERVED.
THIS DRAWING AND ITS DATA MAY NOT BE REPRODUCED WITHOUT PRIOR WRITTEN CONSENT.
DRAWING TO BE USED FOR THE STATUS INDICATED ONLY.
ALL DIMENSIONS AND SETTING OUT SHALL BE CHECKED AND CONFIRMED ON SITE. ANY DISCREPANCIES TO BE REPORTED TO THE ARCHITECT. DRAWINGS TO BE READ IN CONJUNCTION WITH ALL RELEVANT SPECIFICATIONS, ENGINEERS DRAWINGS, STATUTORY LEGISLATION, RELEVANT CODES OF PRACTICE AND BRITISH STANDARDS. ALL DIMENSIONS ON THIS DRAWING ARE IN MILLIMETRES (UNLESS OTHERWISE STATED).