




1. Front - Existing
1 : 100




2. Rear - Existing
1 : 100




3. Right Side - Existing
1 : 100

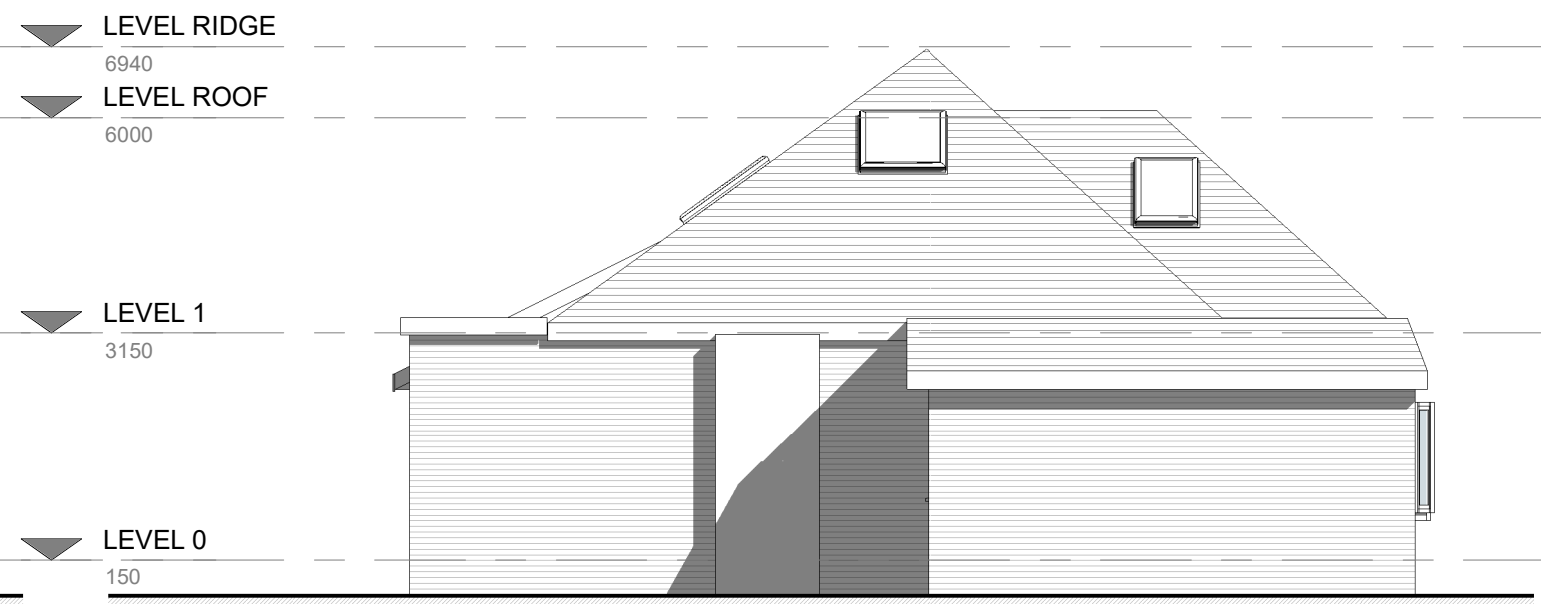


4. Left Side - Existing
1 : 100

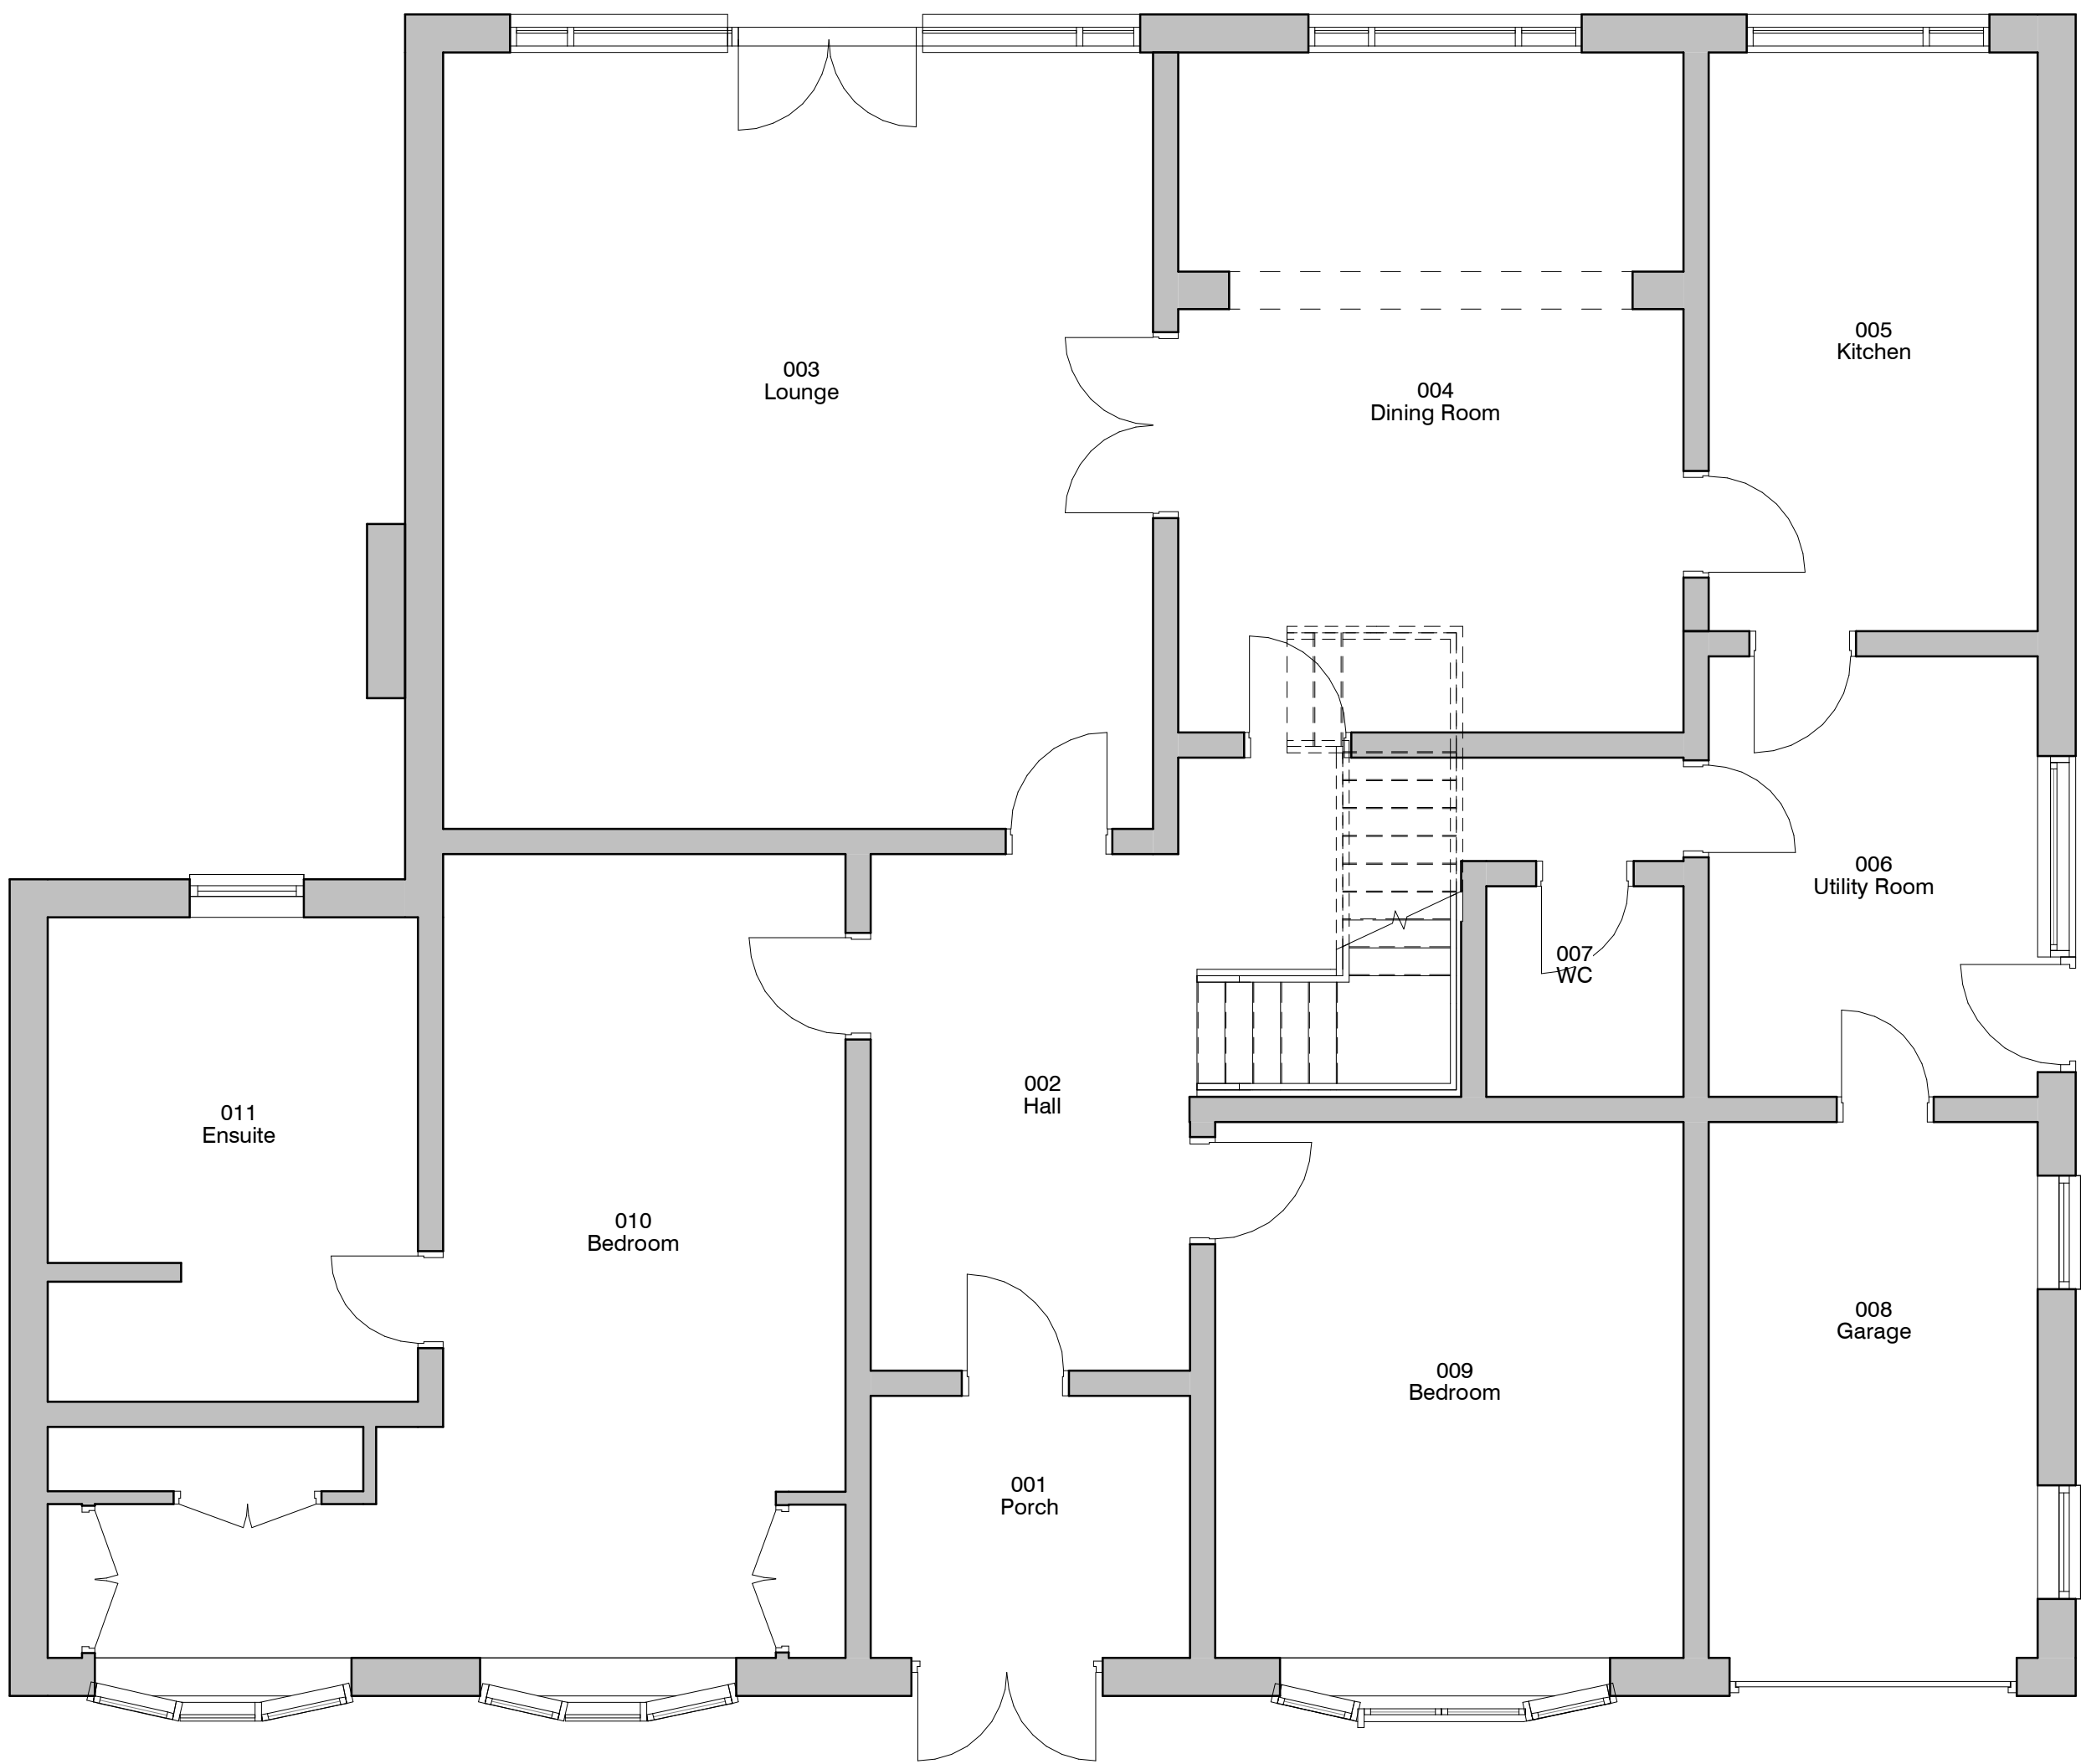

5. Level 0 - GA Existing
1 : 50

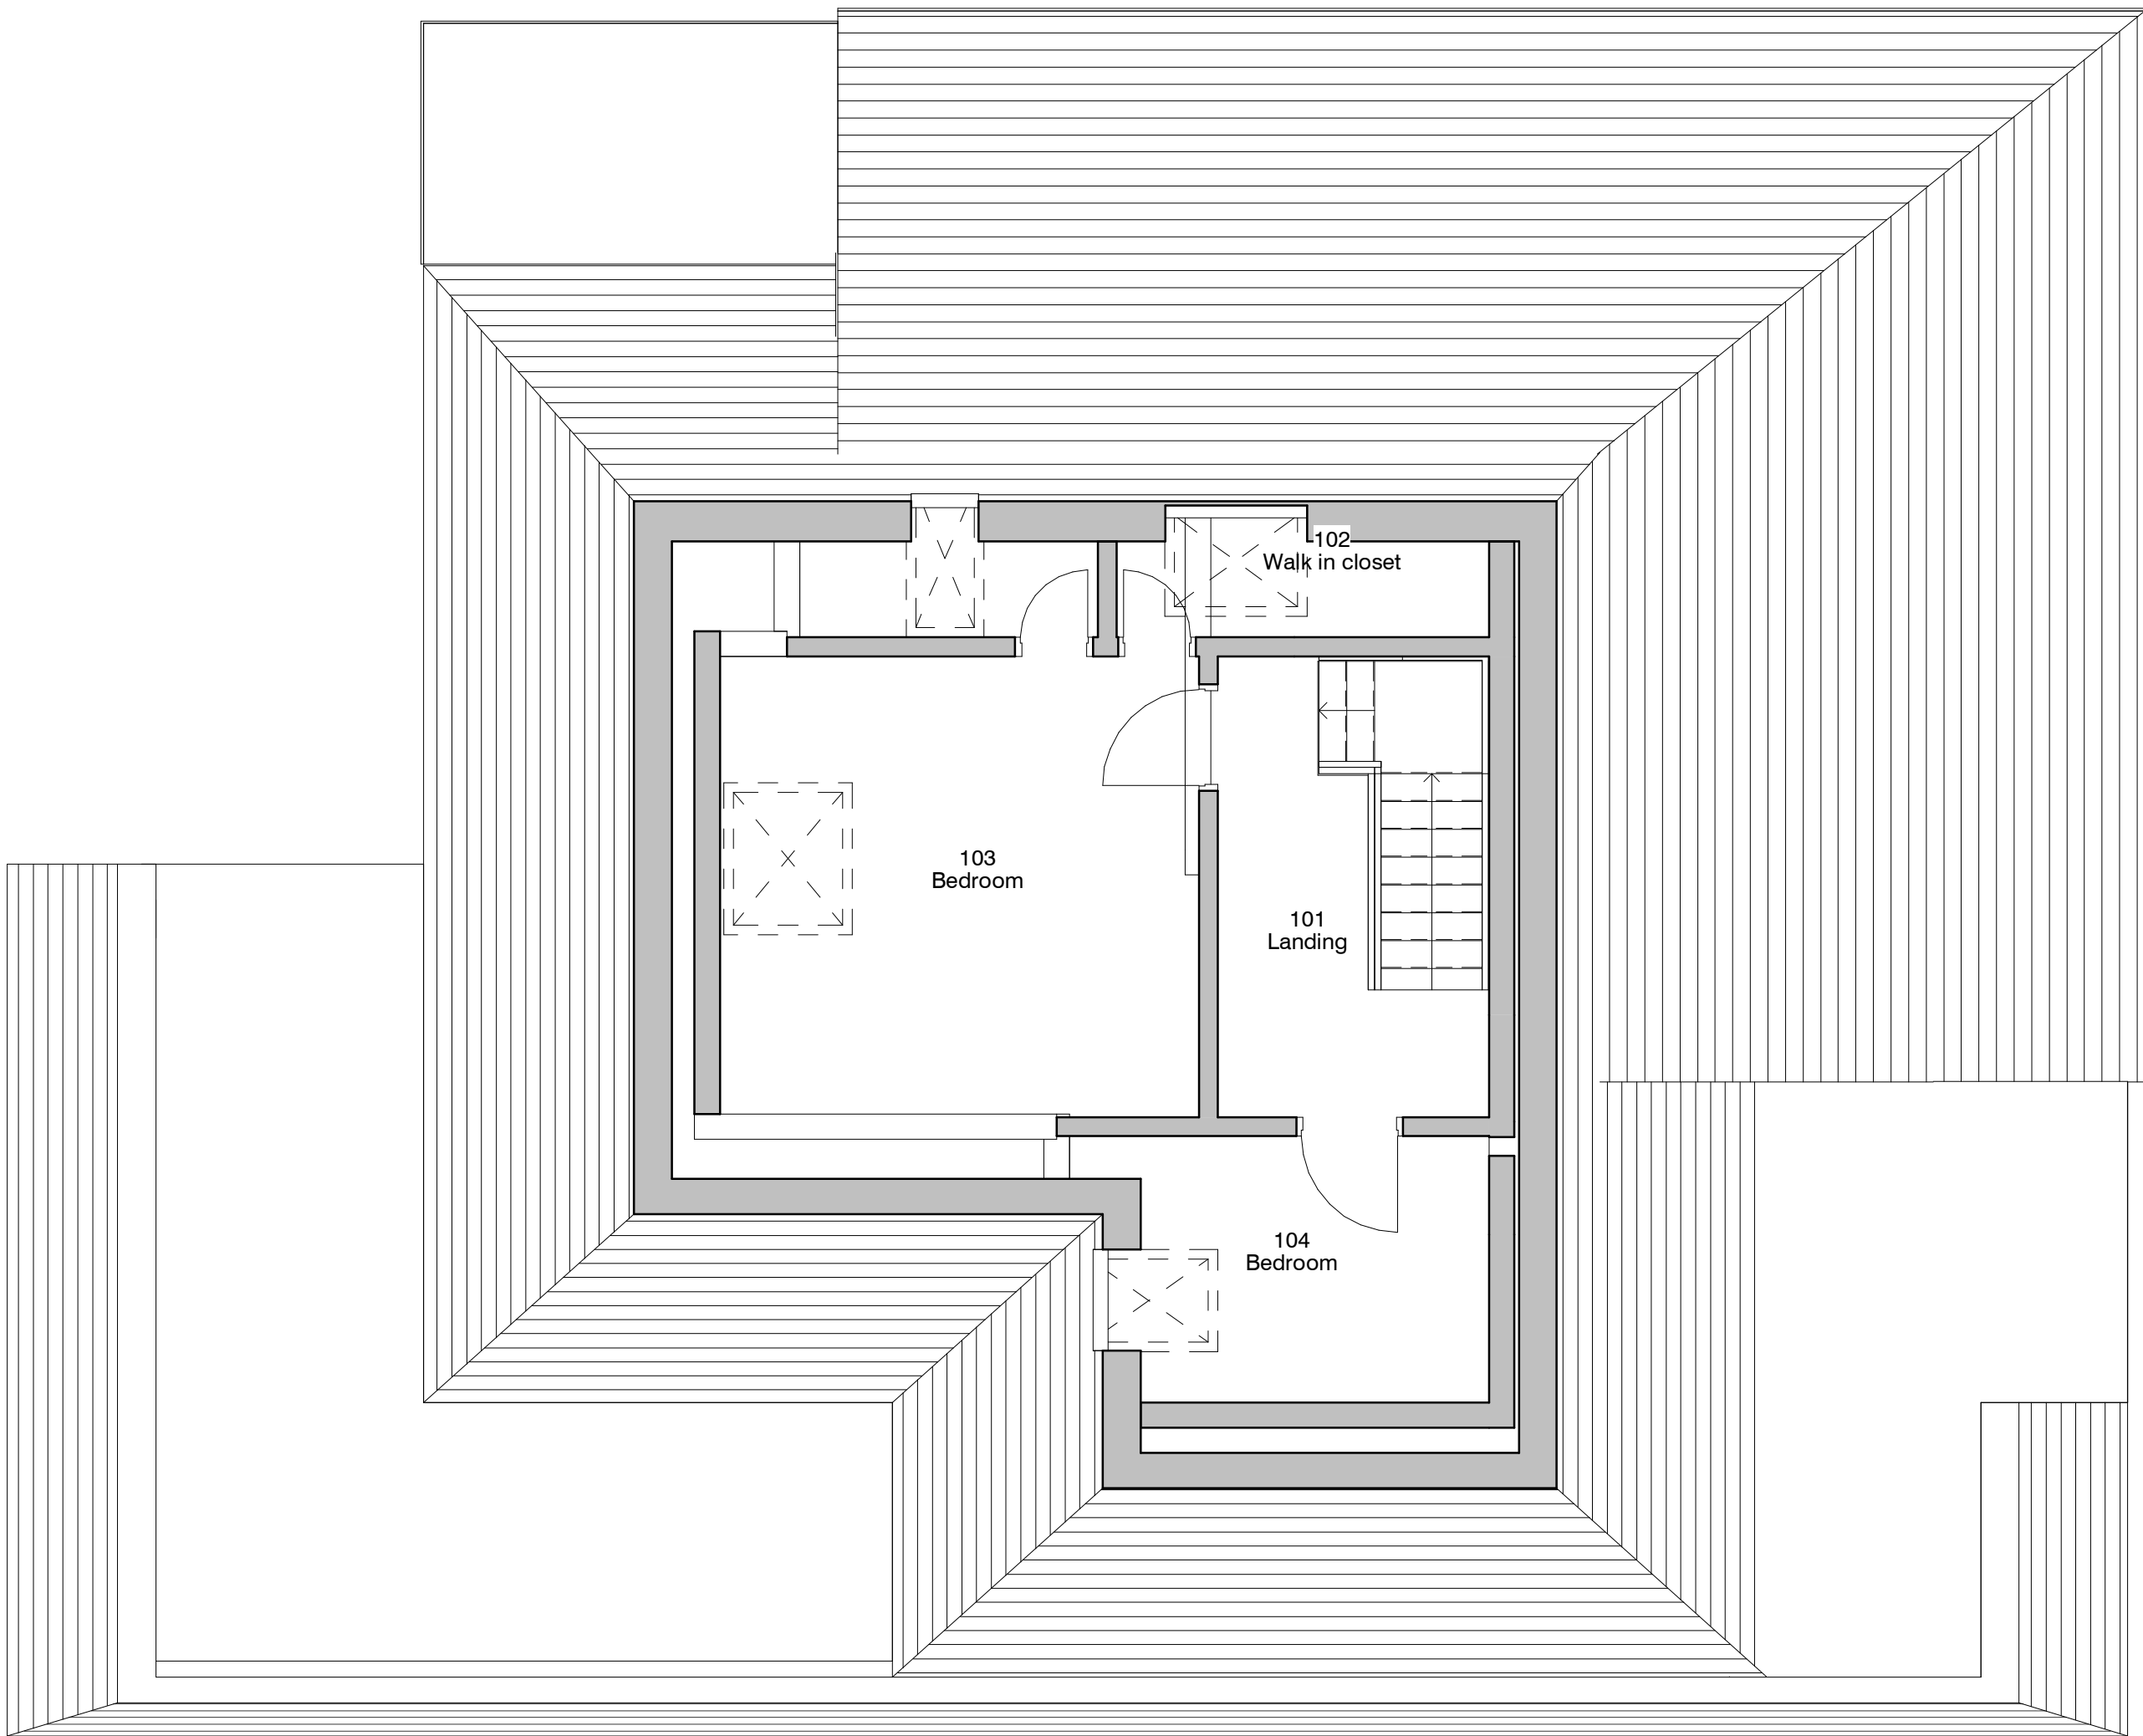

6. Level 1 - GA Existing
1 : 50

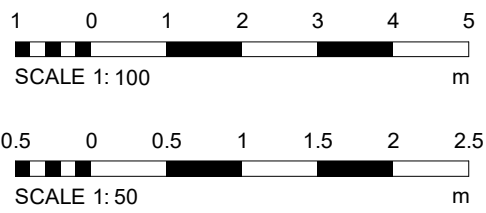

PROJECT		SCALE & A1		DATE		DRAWN BY	
15 Butt Hill Road		As indicated		29 SEP 2020		AP	
CLIENT		STATUS		PROJECT NO.		DRAWING NO.	
Mr. Daniel Senderowich				DA20067.		002.	
TITLE		PROJECT NO.		DRAWING NO.		REV.	
Existing GA Plans and Elevations		DA20067.		002.		1	
NOTES		REVISIONS		DATE		BY	
THIS DRAWING MUST NOT BE REPRODUCED WITHOUT WRITTEN CONSENT OF DEBTAL ARCHITECTURE. ALL DIMENSIONS AND MATERIALS SHALL BE CHECKED AND CONFIRMED BY THE ARCHITECT PRIOR TO CONSTRUCTION. THE ARCHITECT SHALL BE RESPONSIBLE FOR THE ACCURACY OF THE INFORMATION PROVIDED IN THIS DRAWING. 