
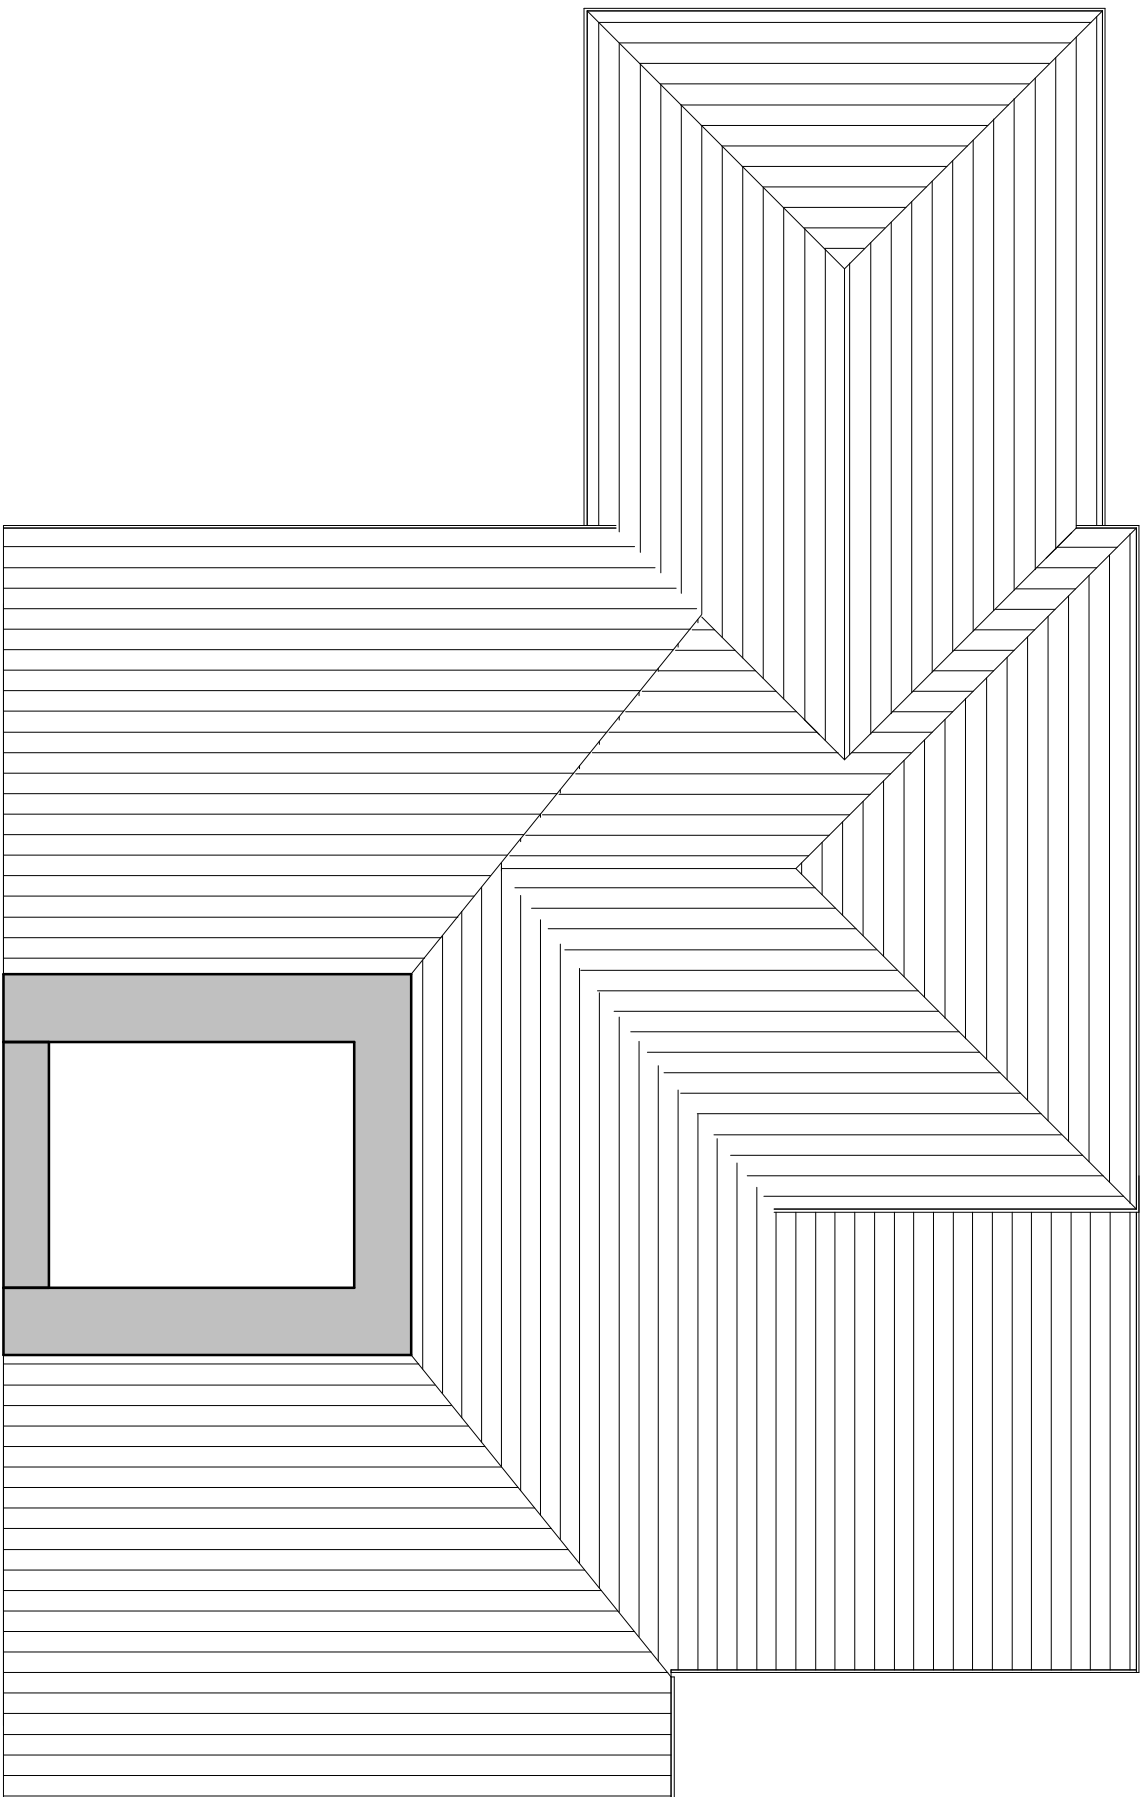
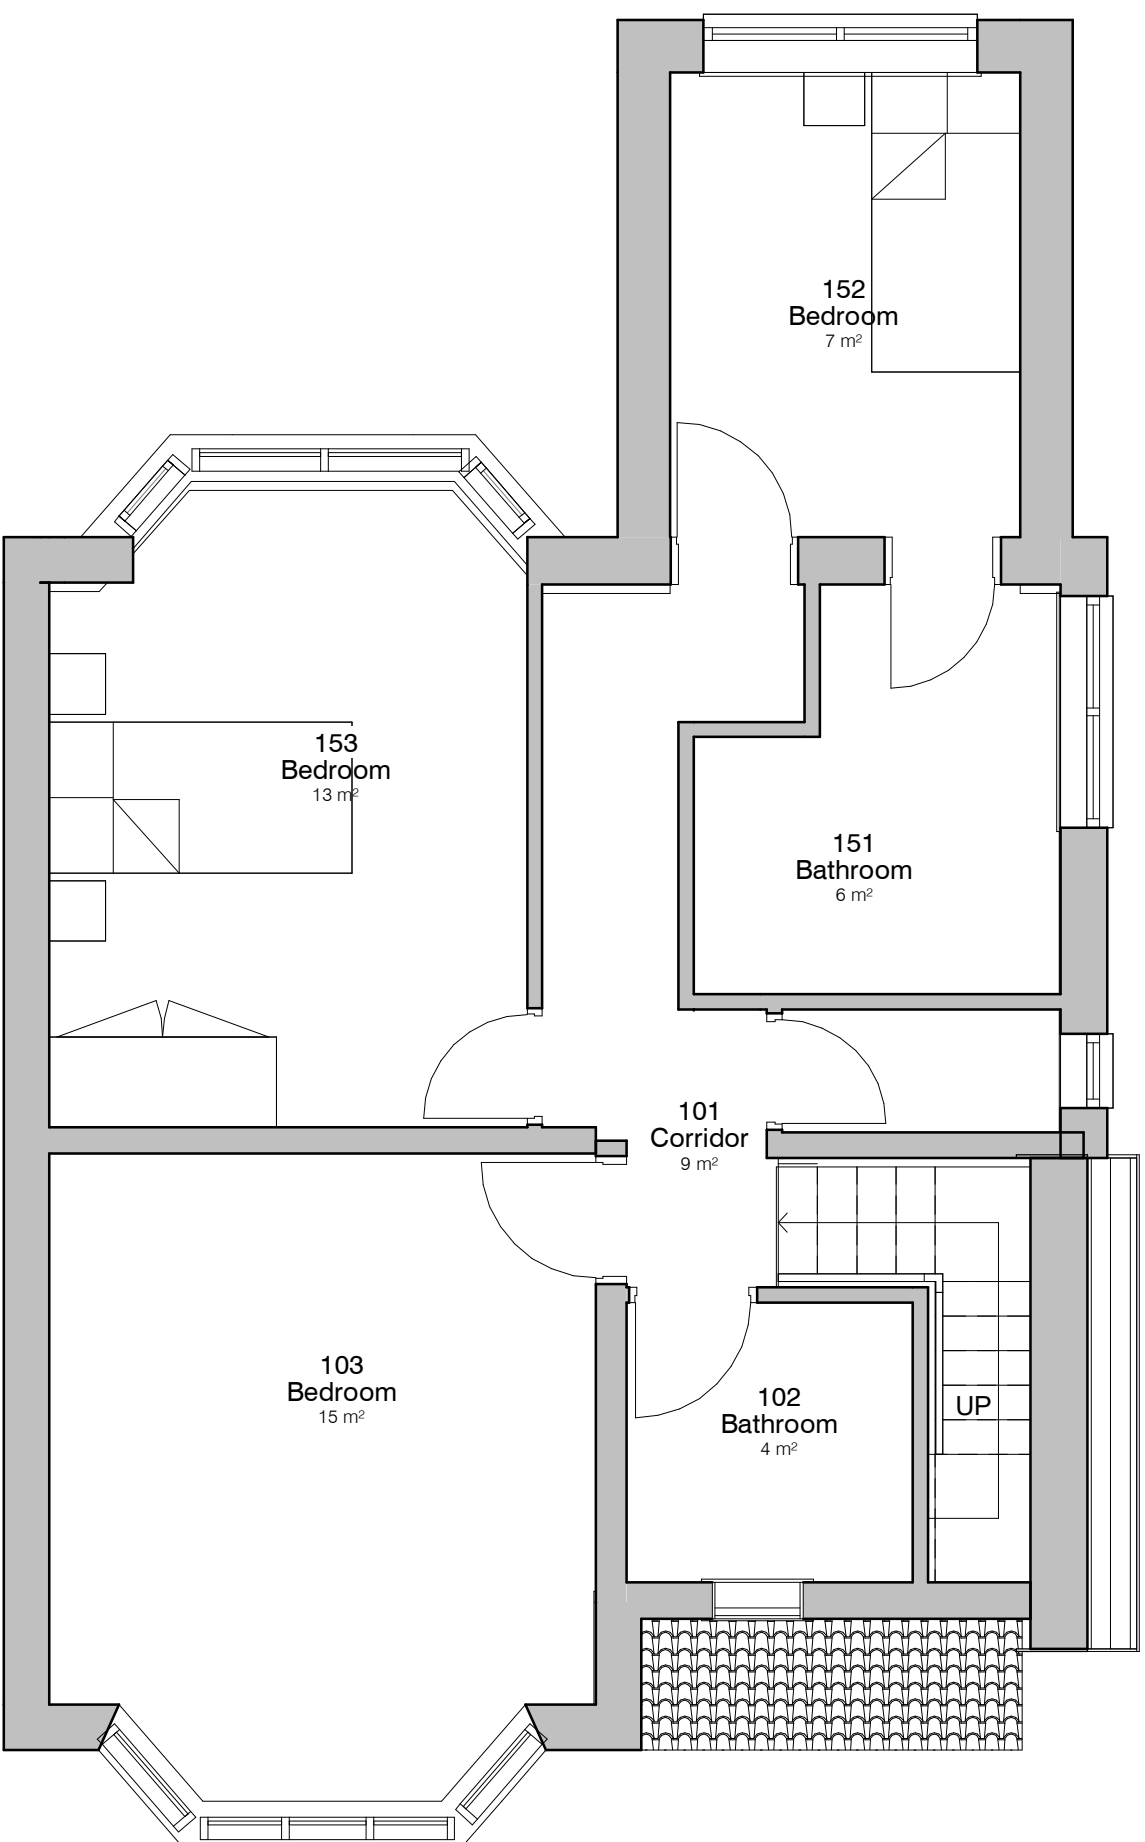
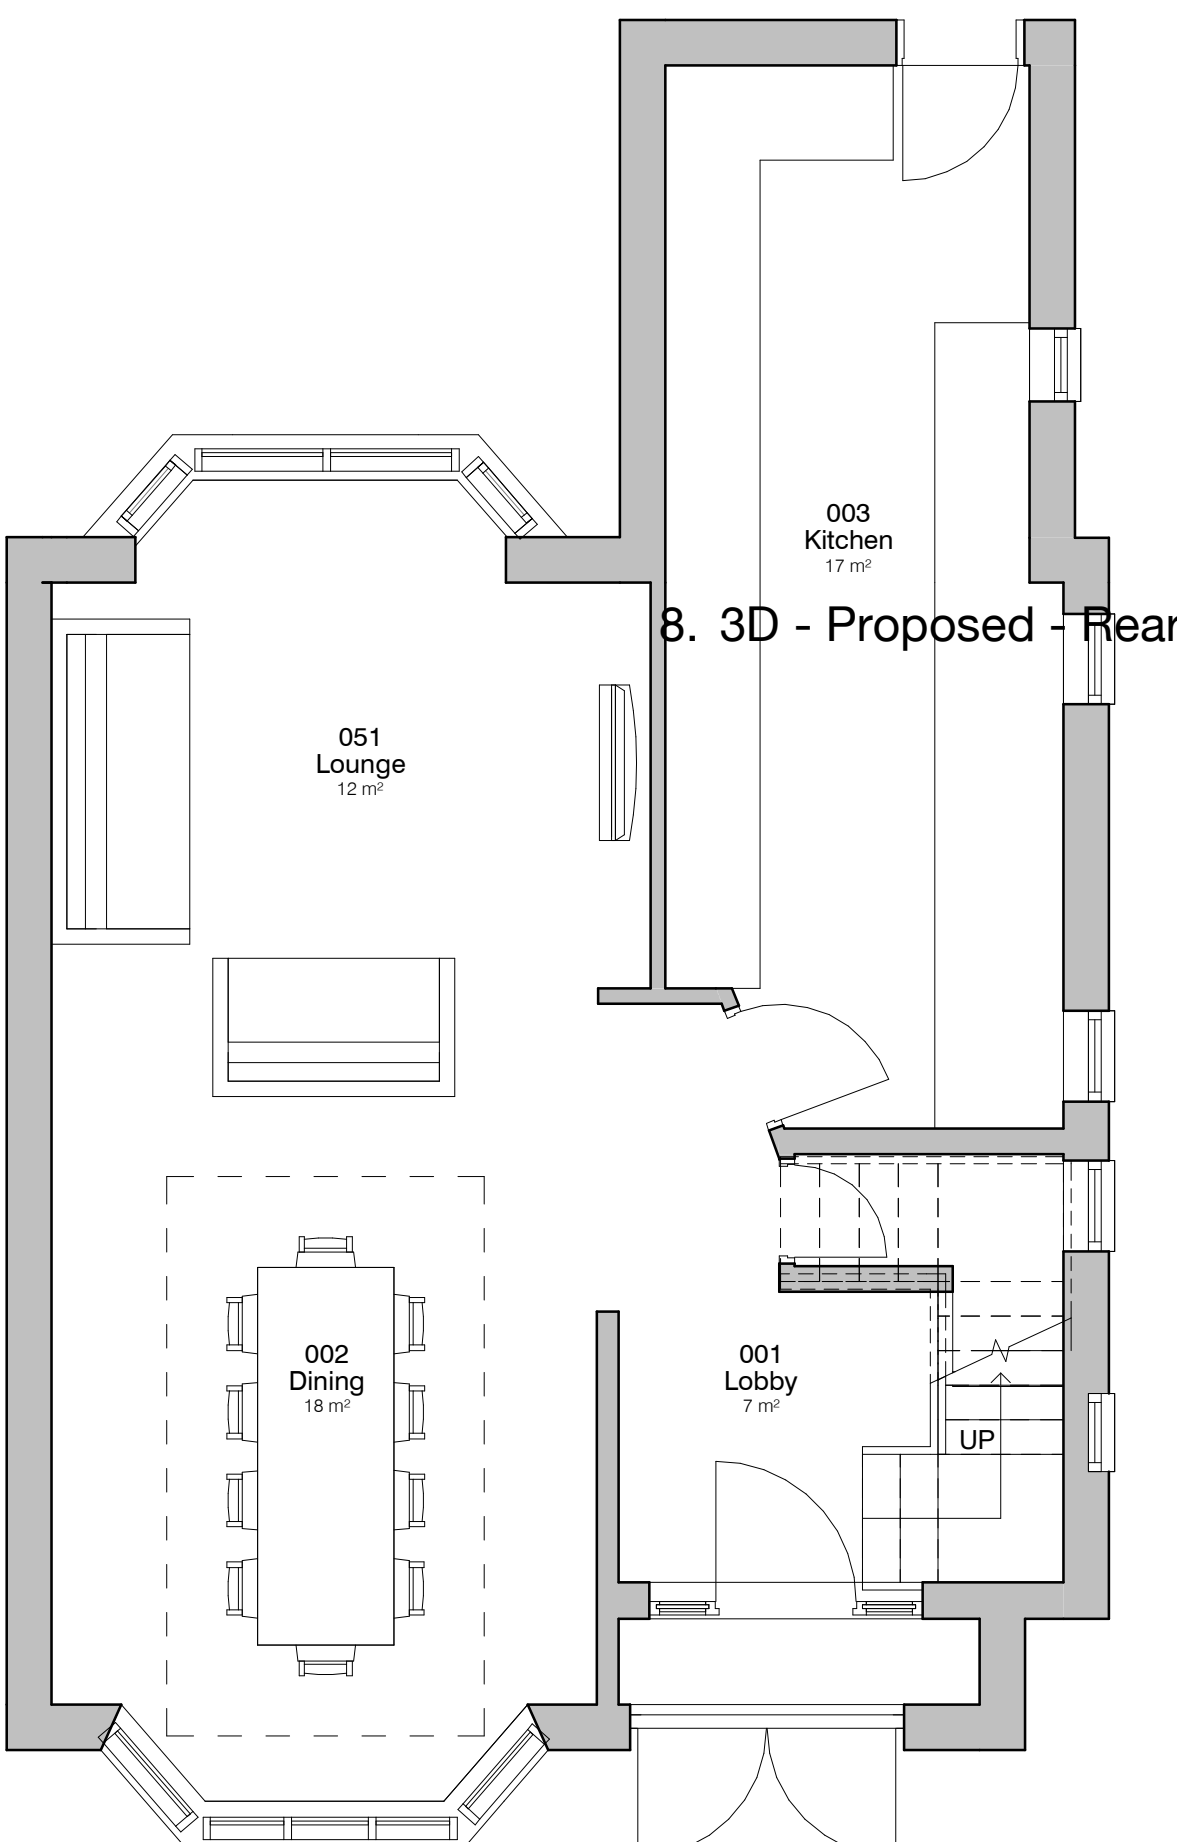


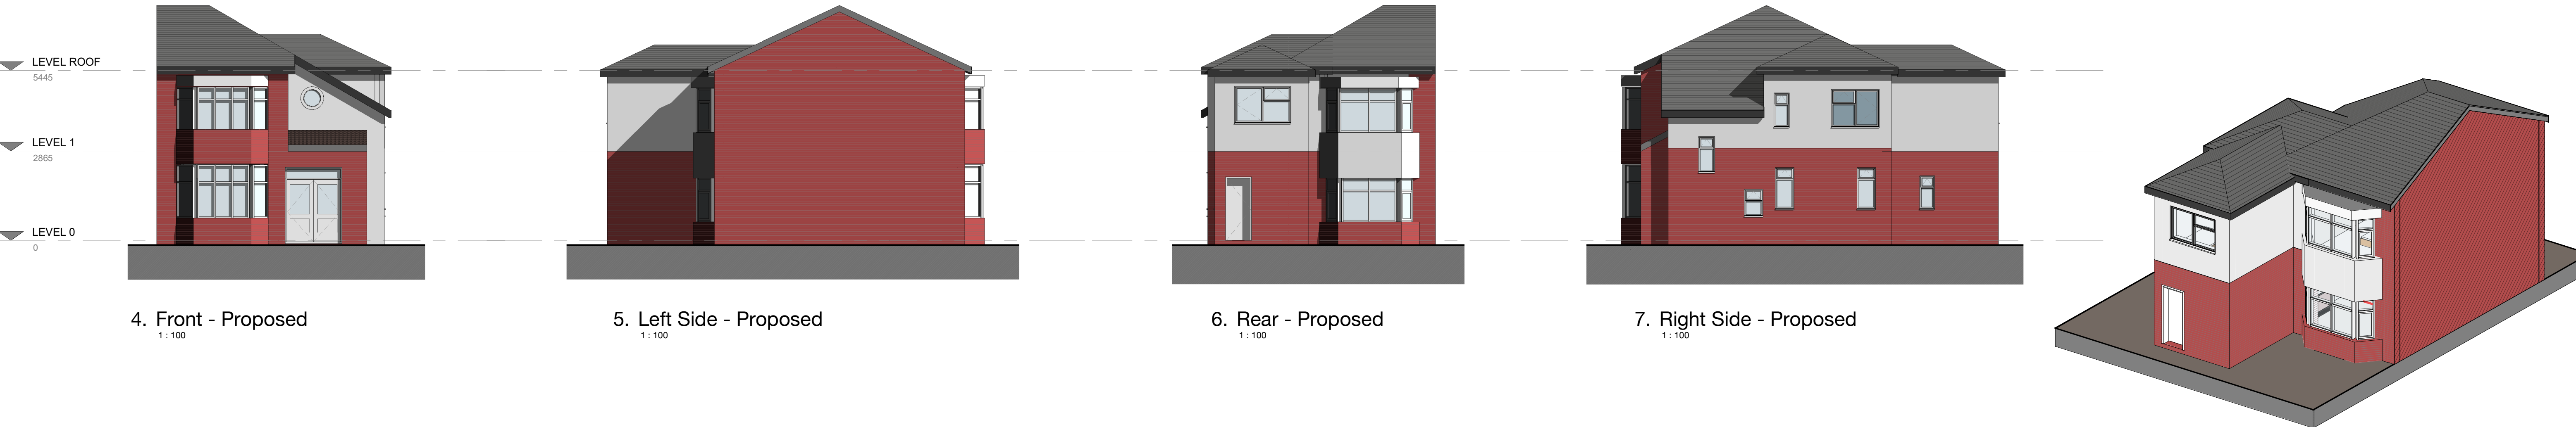

Note Block - Elevations - GA

1. Level 0 - GA Proposed
1 : 50

2. Level 1 - GA Proposed
1 : 50

3. Level Roof - GA Proposed
1 : 50

0.5 0 0.5 1 1.5 2 2.5
SCALE 1:50 m

PROJECT	SCALE & A1	DATE	DRAWN BY
3 Belfield Road	As indicated	1 March 2022	JS
CLIENT	STATUS	PROJECT NO.	DRAWING NO.
Eli Shalom		DA22009.	003.
TITLE	PROJECT NO.	DRAWING NO.	REV.
Proposed GA Plans and Elevations	DA22009.	003.	1
NOTES	REVISIONS		
THIS DRAWING MUST NOT BE REPRODUCED WITHOUT WRITTEN CONSENT OF DEBTAL ARCHITECTURE. ALL DIMENSIONS AND MATERIALS SHALL BE CHECKED AND CONFIRMED BY THE ARCHITECT BEFORE CONSTRUCTION. ALL DIMENSIONS SHALL BE IN ACCORDANCE WITH THE CURRENT STATUTORY REGULATION. REVISIONS		

DEBTAL
ARCHITECTURE
www.debtal.co.uk