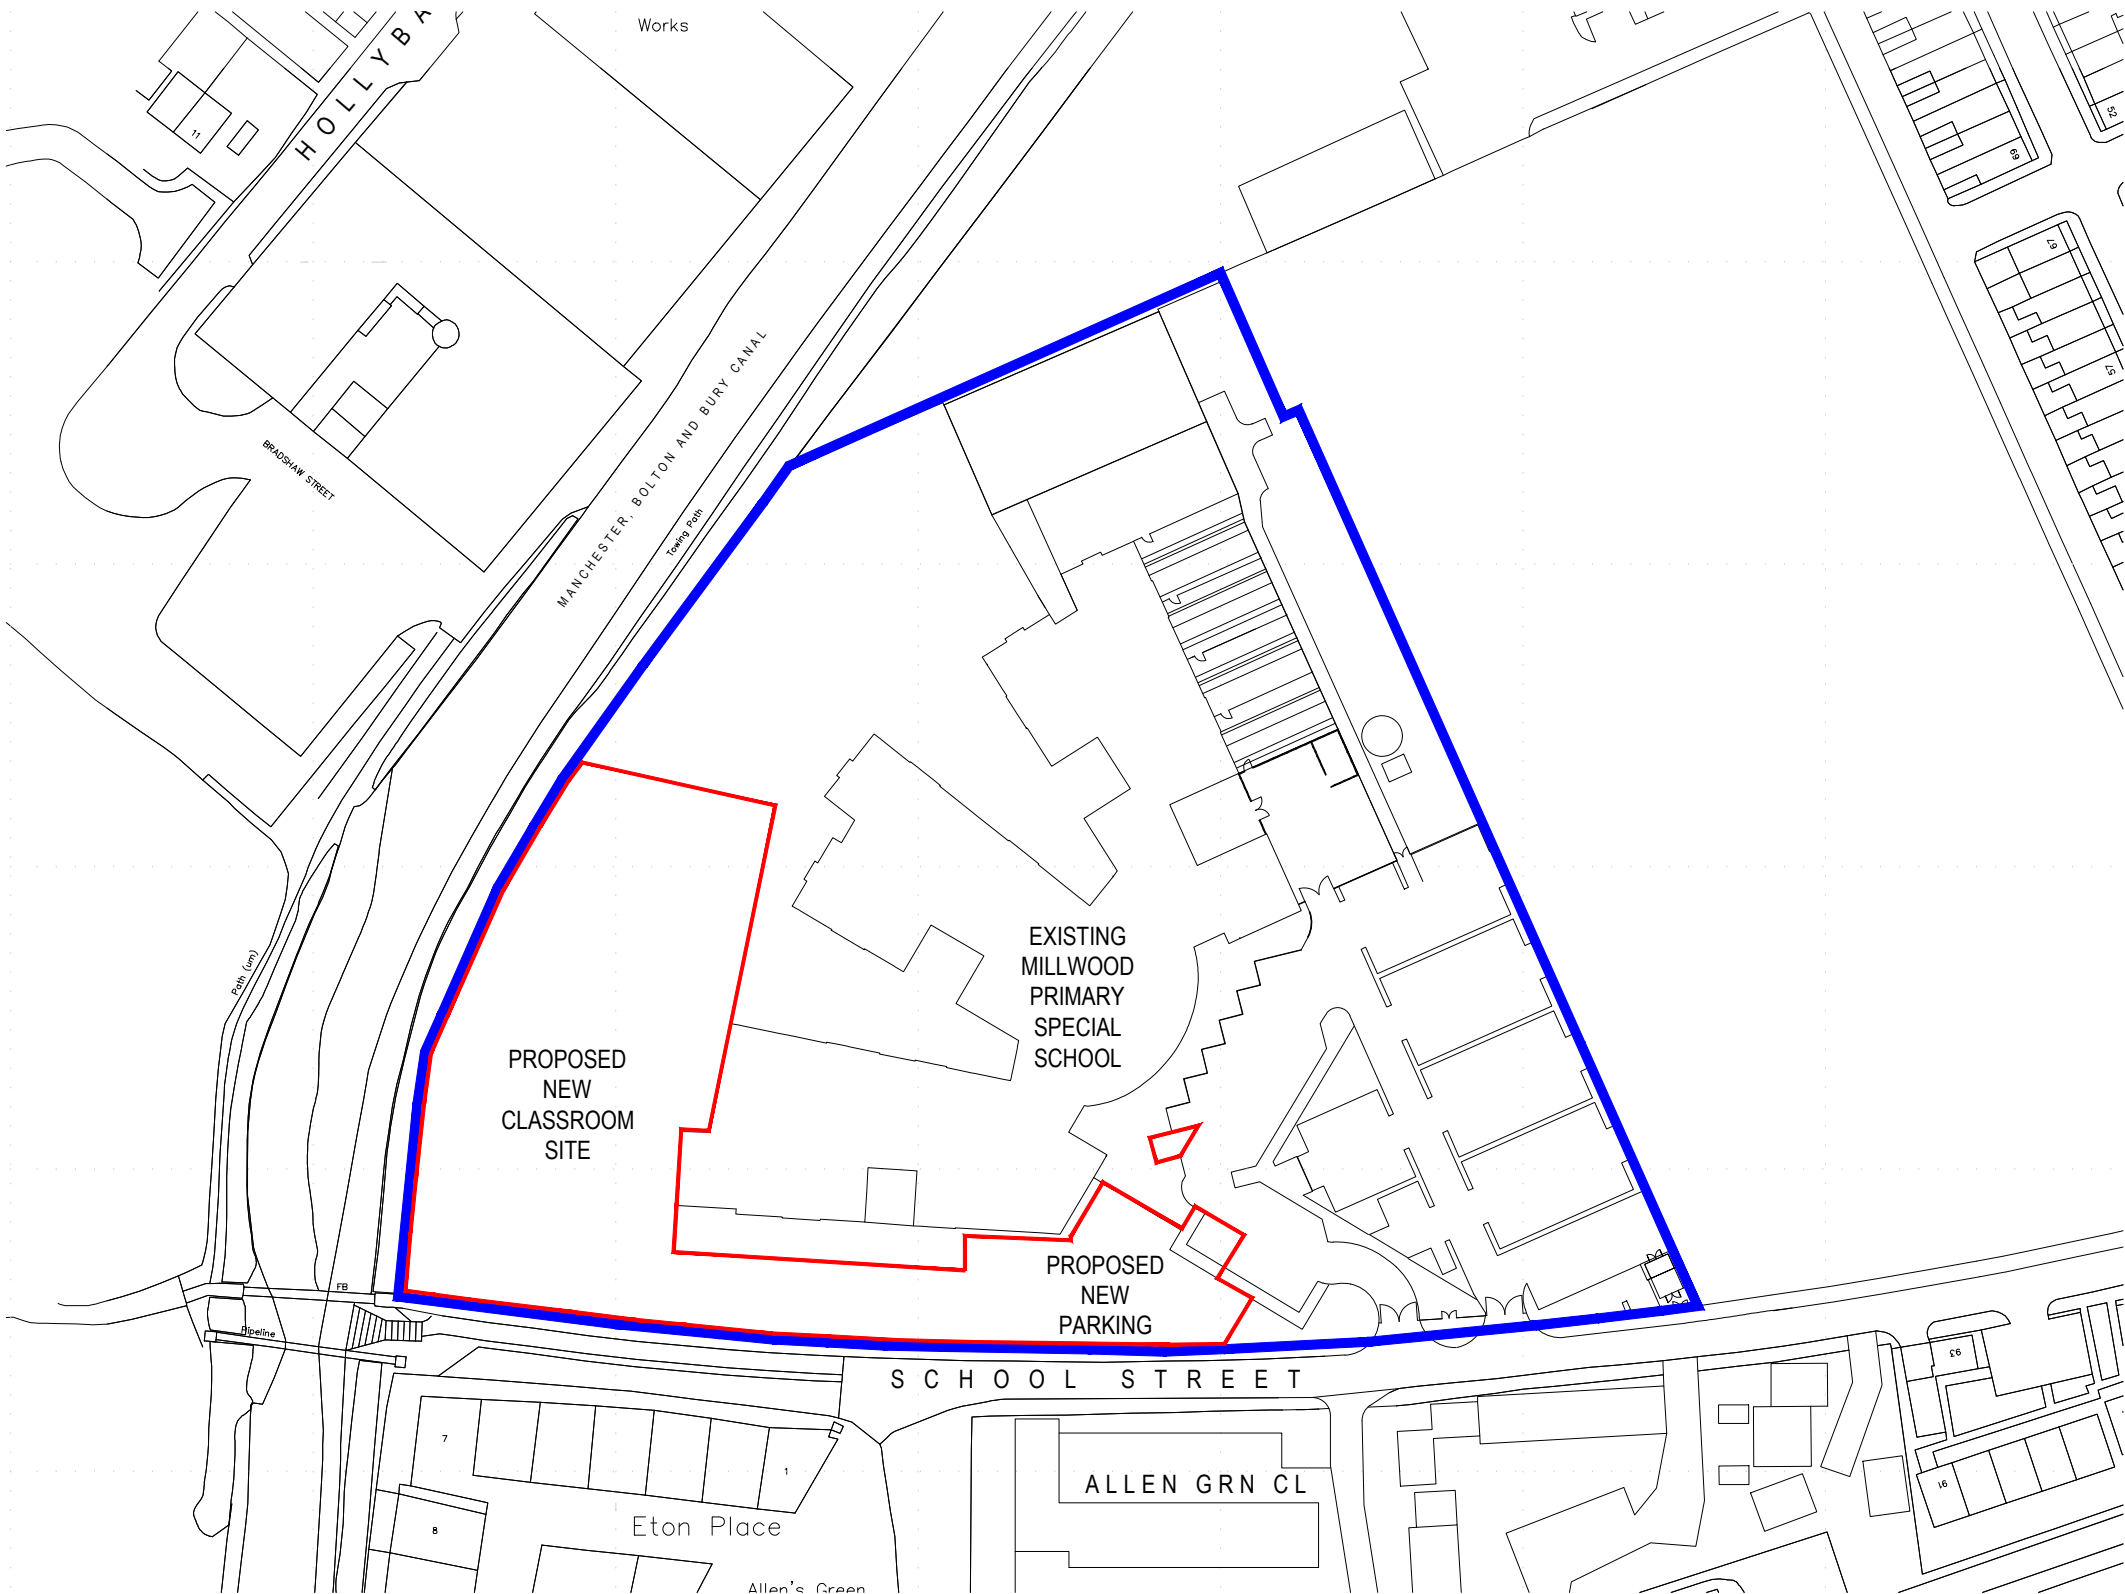


status

CONSTRUCTION

This drawing is copyright Bradshaw Gass & Hope LLP and is not to be copied, reproduced or re-distributed either in whole or in part without the prior written permission of the originator.

The originator shall have no responsibility for any liability, loss, cost, damage or expense arising from or relating to any use of this document other than for its intended purpose on this project.

This drawing shall be read in conjunction with all other relevant drawings, specifications and associated documentation. Any discrepancies, errors or omissions are to be reported to the originator before proceeding with work.

All dimensions are to be checked on site by the contractor prior to proceeding with any work.

Hazard Identification

| ref | hazard             | date |           |
|-----|--------------------|------|-----------|
|     |                    |      |           |
|     |                    |      |           |
| C1  | CONSTRUCTION ISSUE | AR   | AUG. 2025 |
| P1  | STAGE 4 TENDER     | AR   | JAN 25    |
| ref | revision           | by   | date      |

B

G

&

H

Architects  
Consulting Engineers  
Quantity Surveyors

2nd Floor, Regent House  
Folds Road, Bolton  
BL1 2RZ  
t: 01204 525321  
email@bghbolton.co.uk  
www.bghbolton.co.uk

client

KIER CONSTRUCTION

project

MILLWOOD SCHOOL  
NEW CLASSROOM BLOCK

drawing

SITE LOCATION PLAN

|            |                         |      |          |
|------------|-------------------------|------|----------|
| drawn by   | AR                      | date | JAN 2025 |
| checked by |                         | date |          |
| scale      | 1:1250                  |      | A3       |
| dwg no     | MSE-BGH-00-XX-DR-A-2001 |      | rev C1   |