
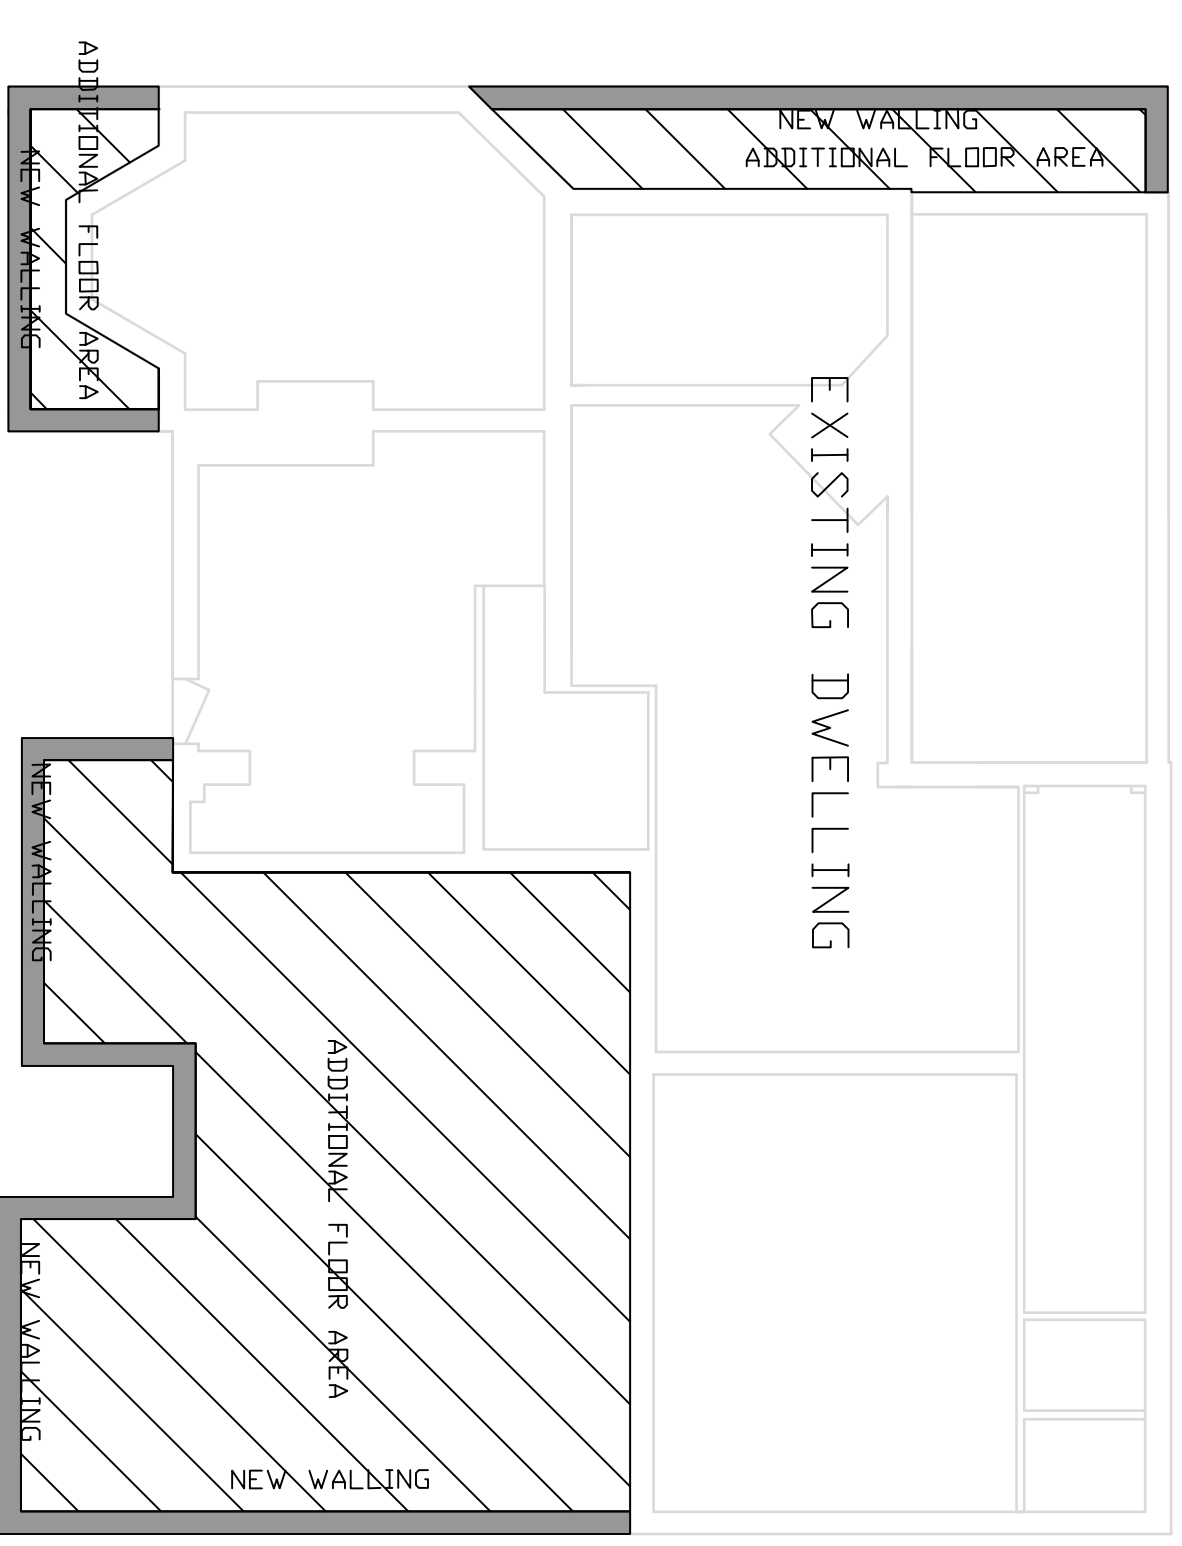
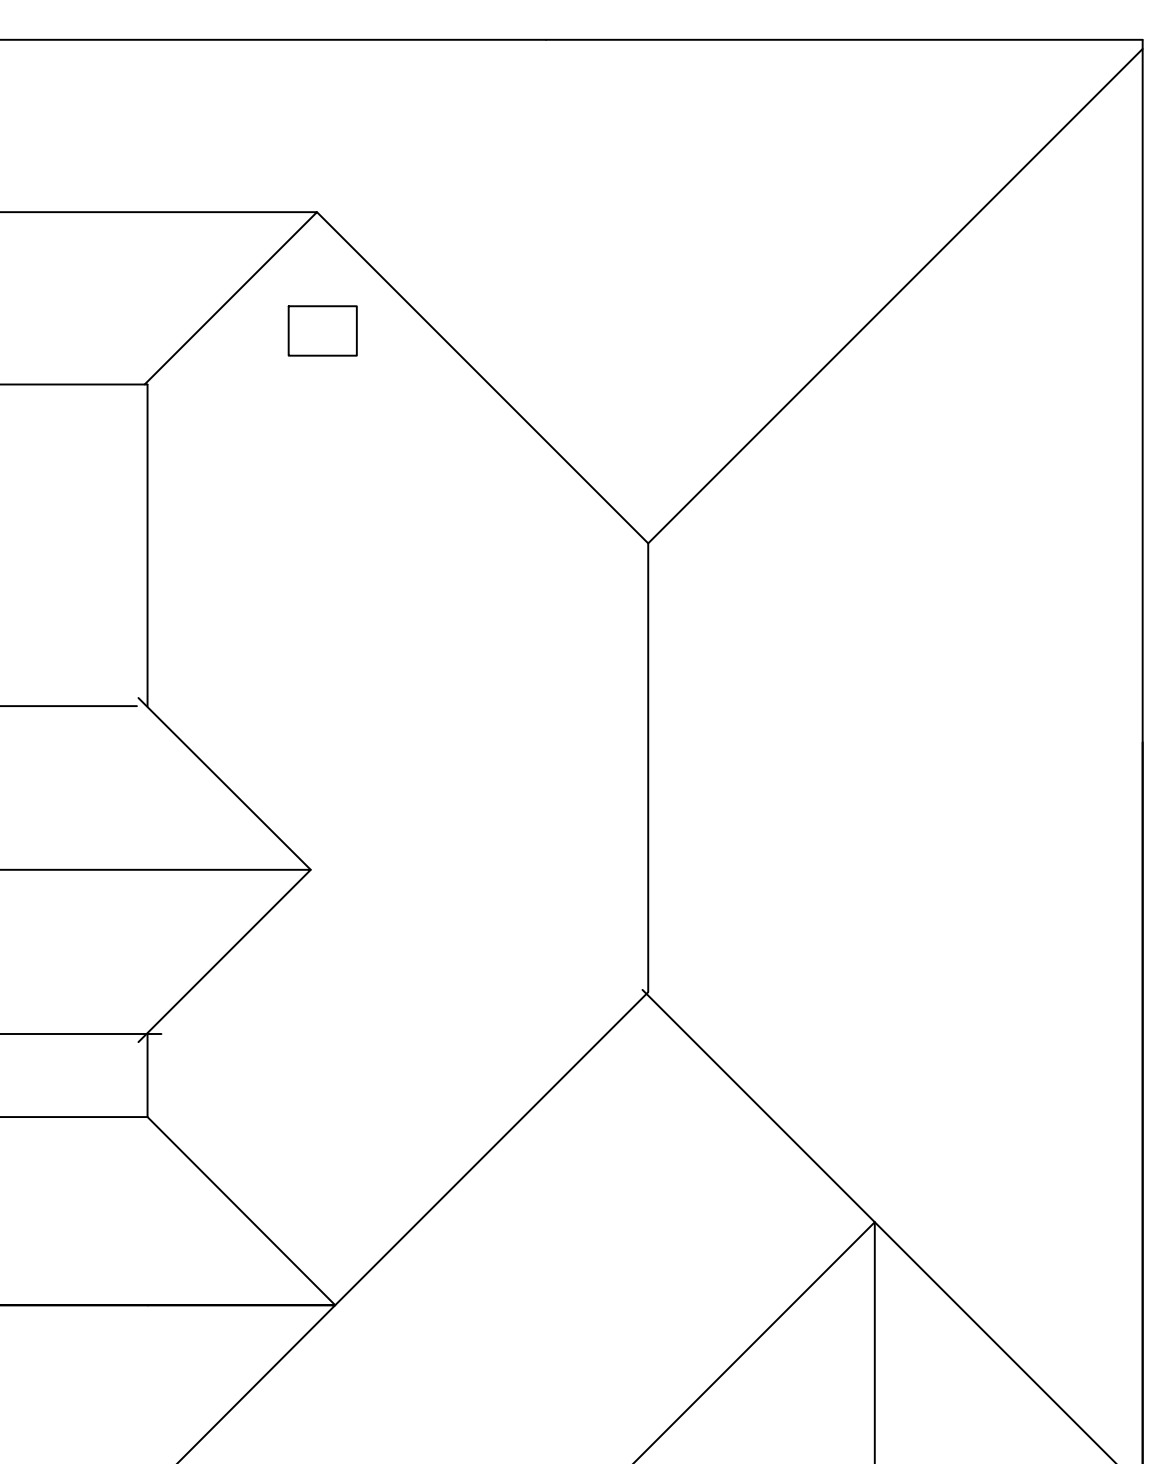
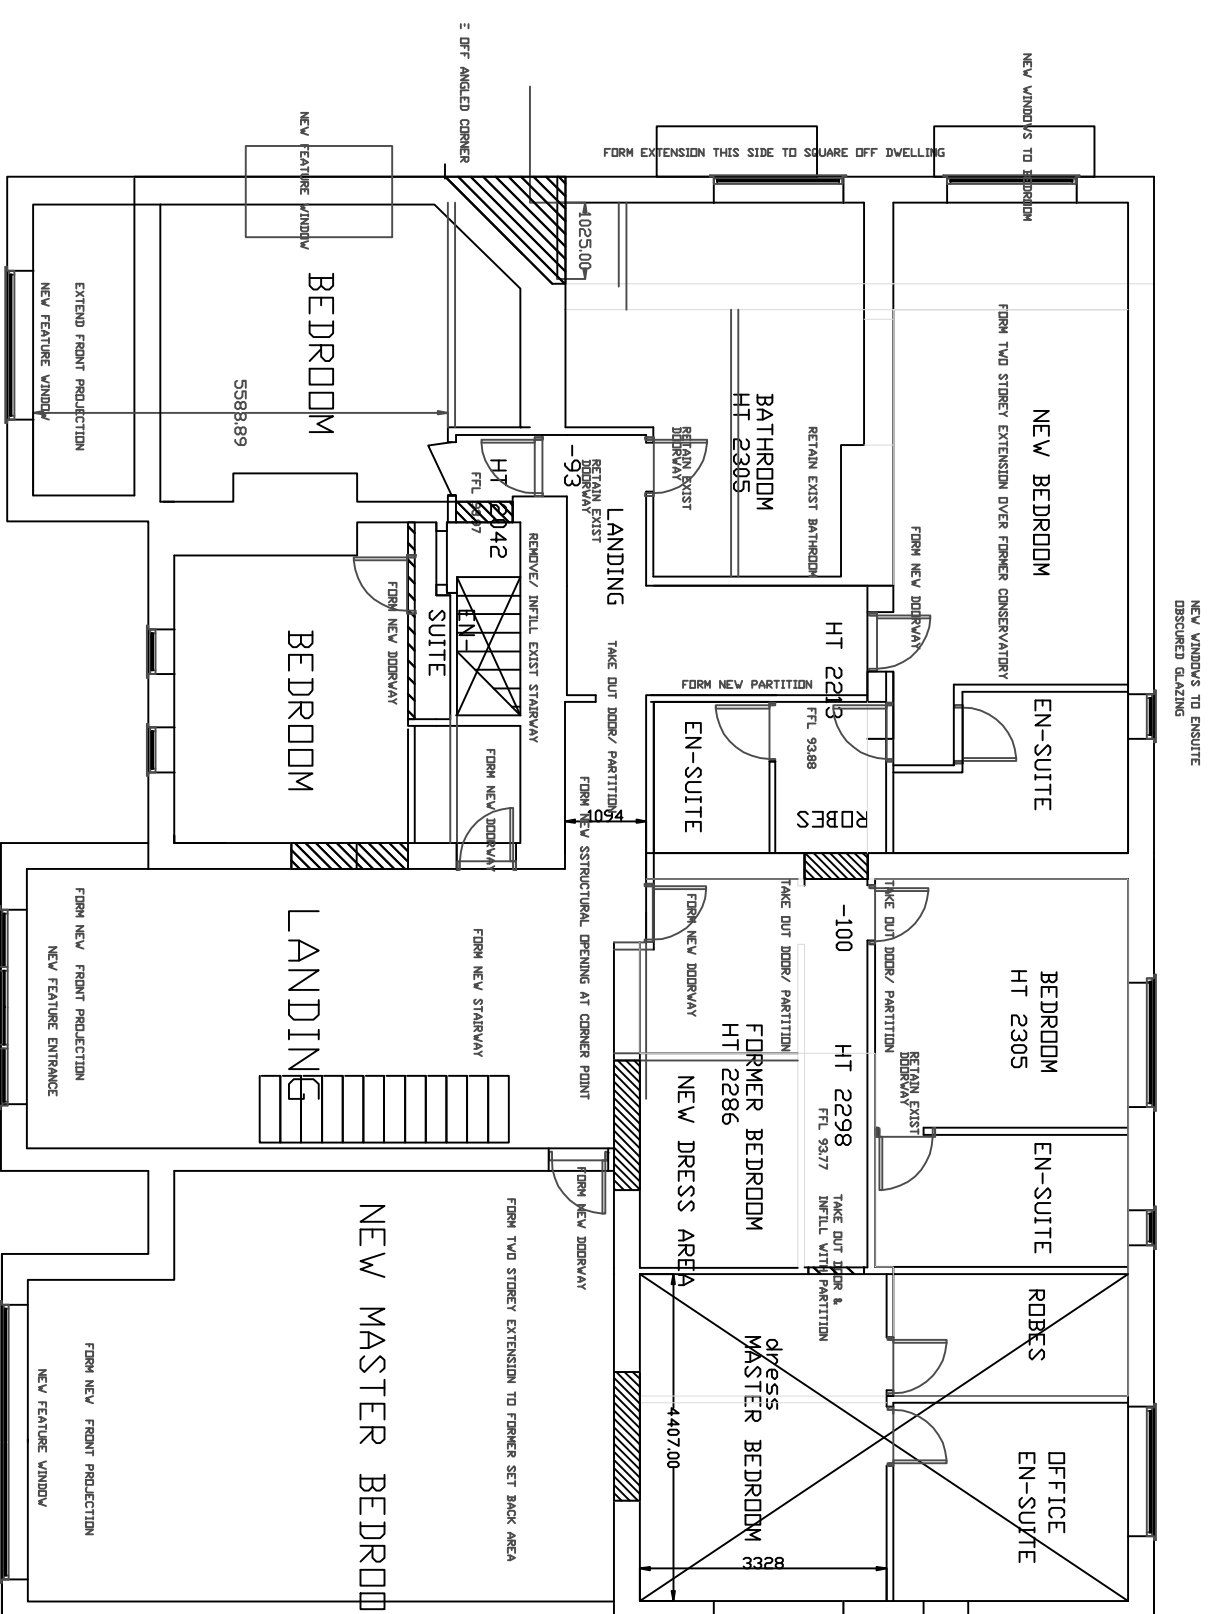
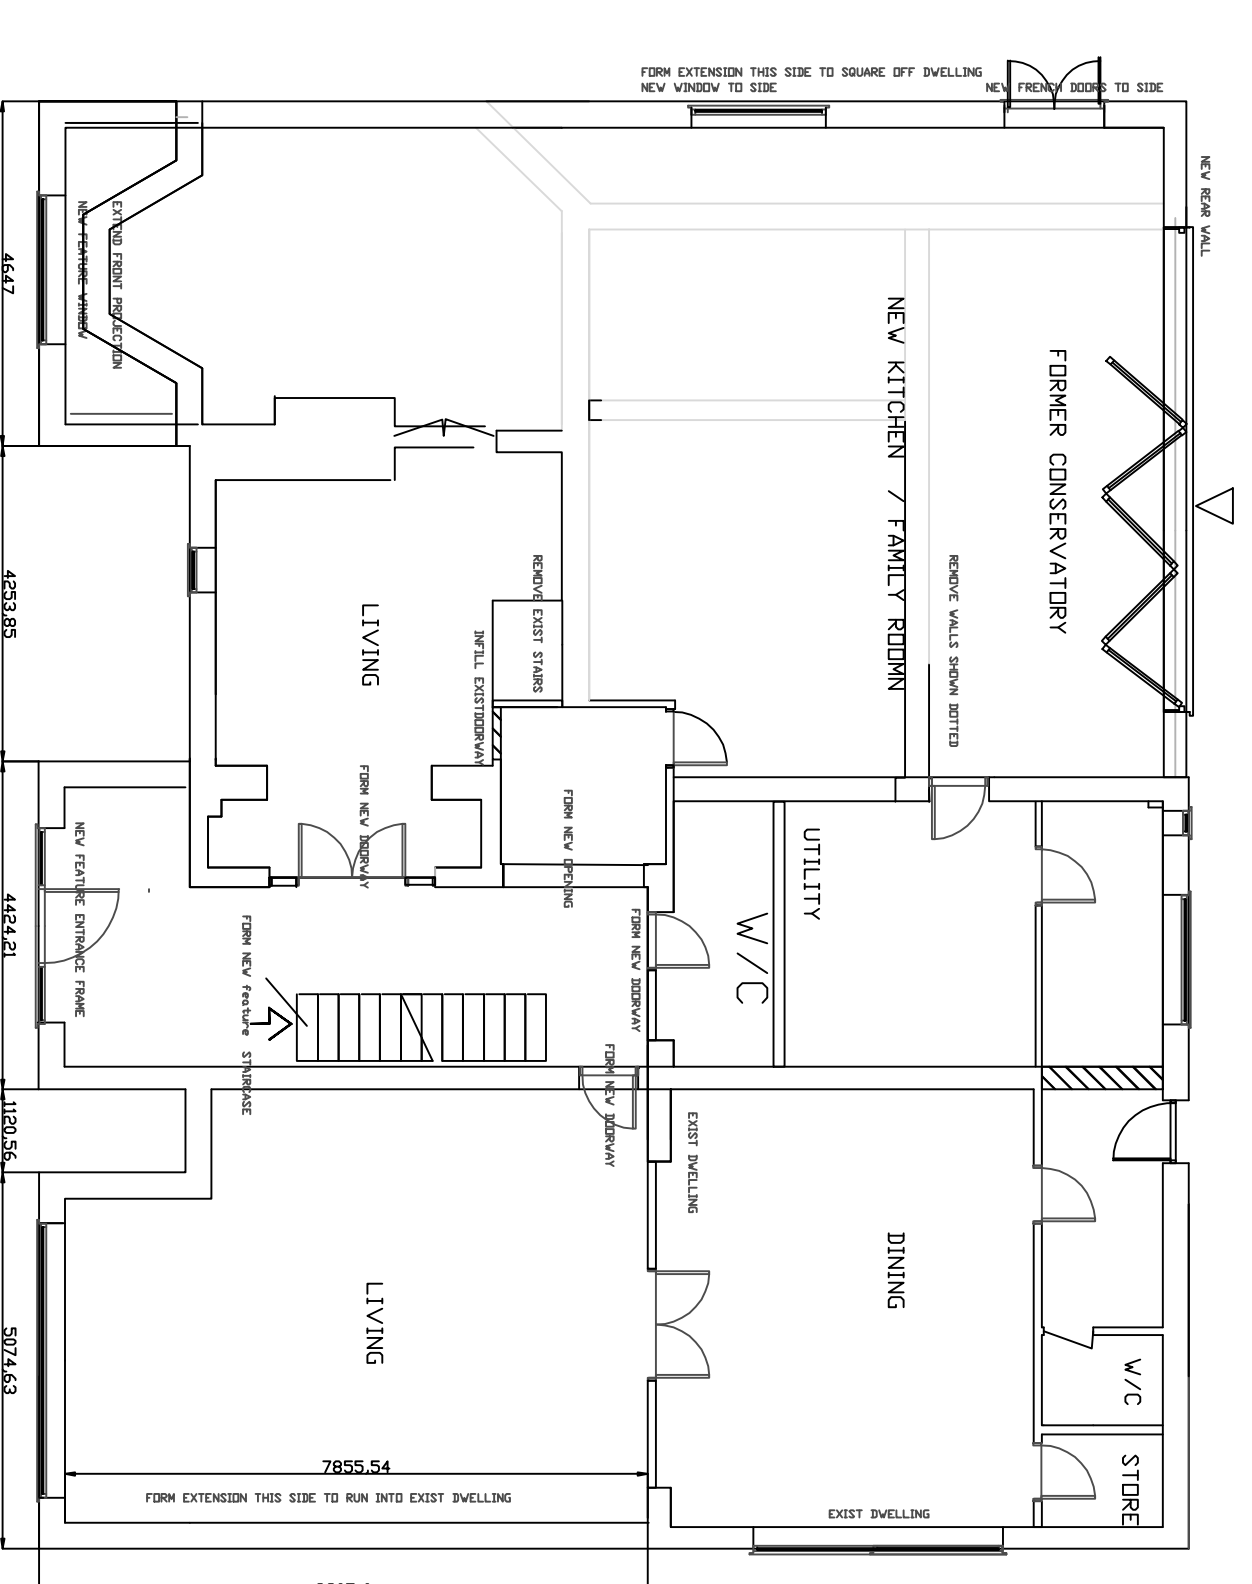
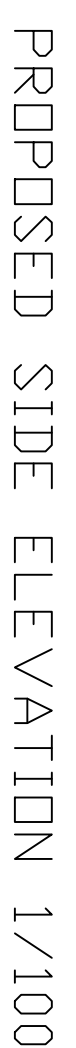
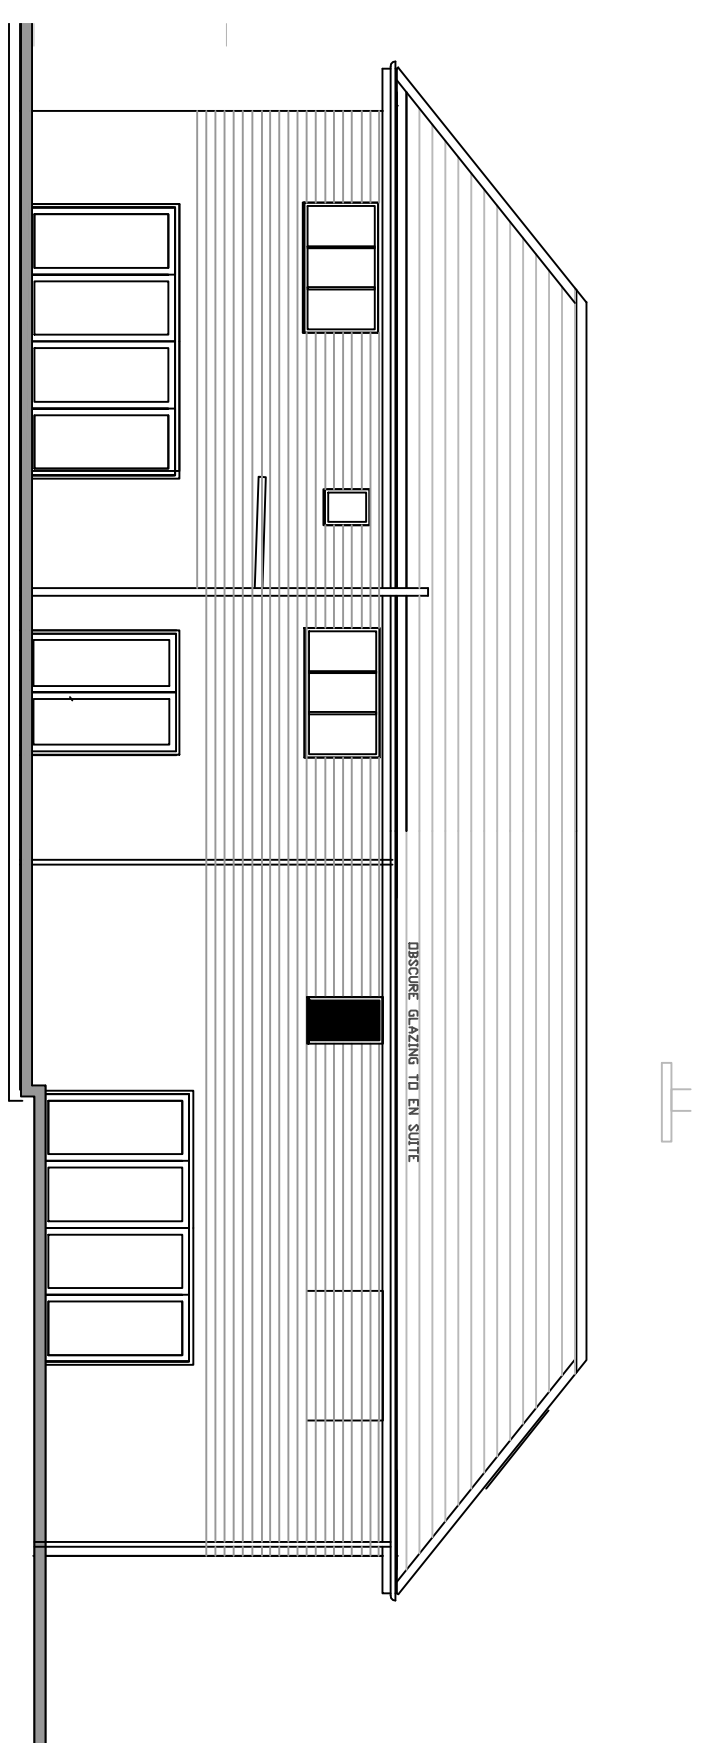
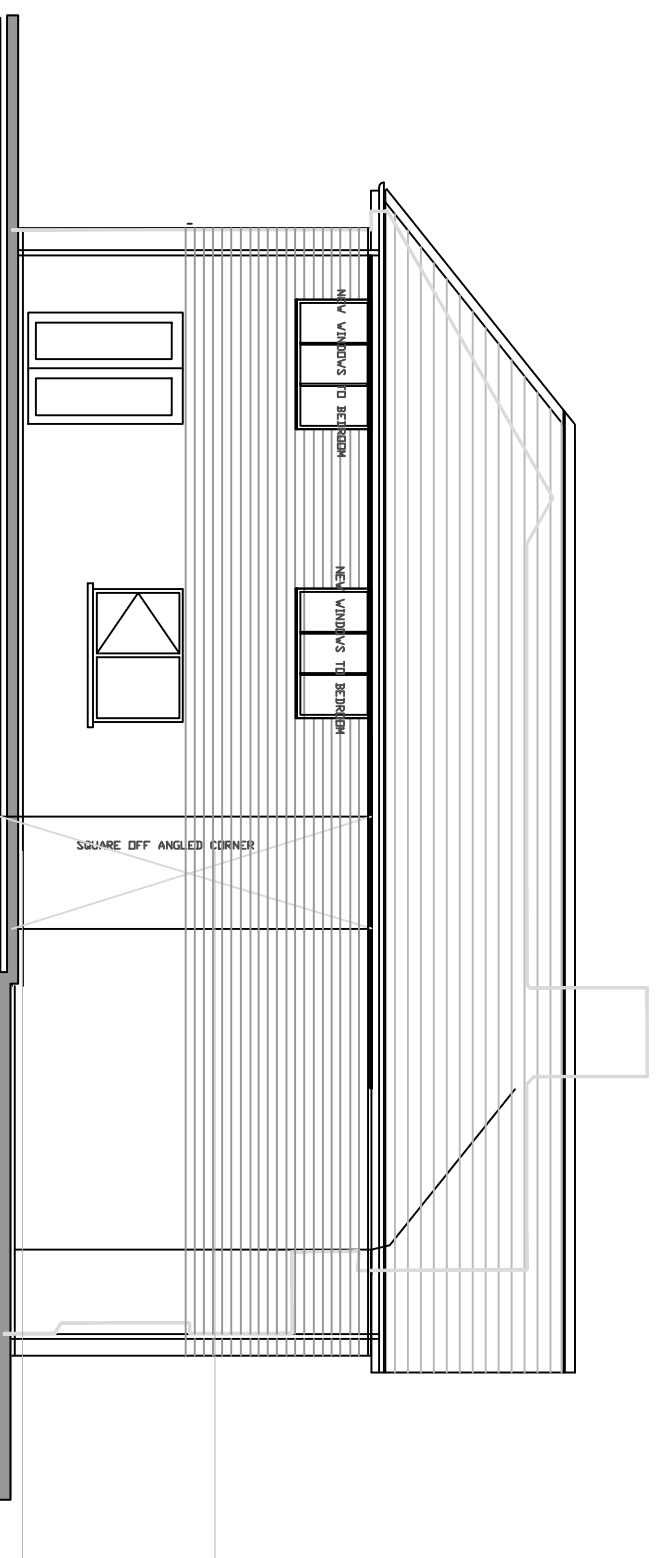
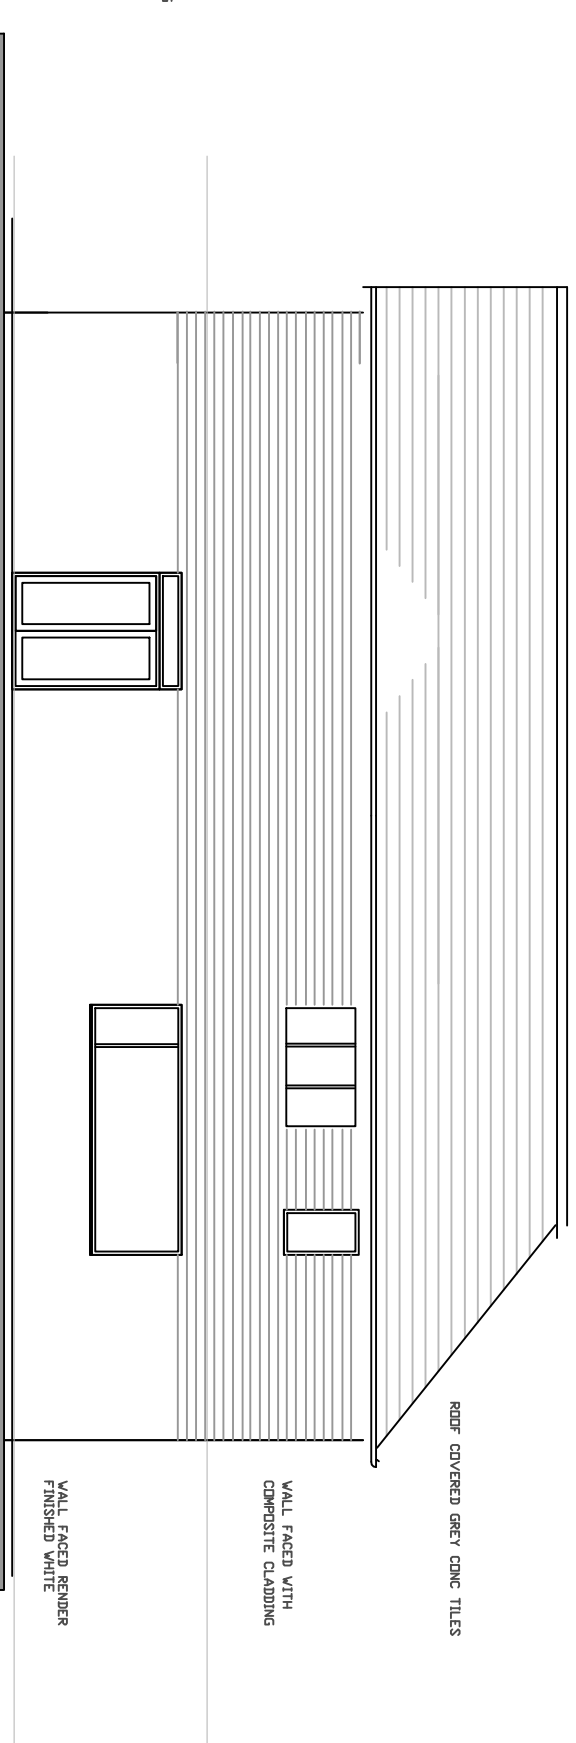


THE GATEHOUSE ROPOSED EXTENSIONS

NOTES ORIGINAL A1

DO NOT SCALE FROM THIS DRAWING.
ALL DIMENSIONS TO BE CHECKED ON SITE.
COPYRIGHT PROTECTED.

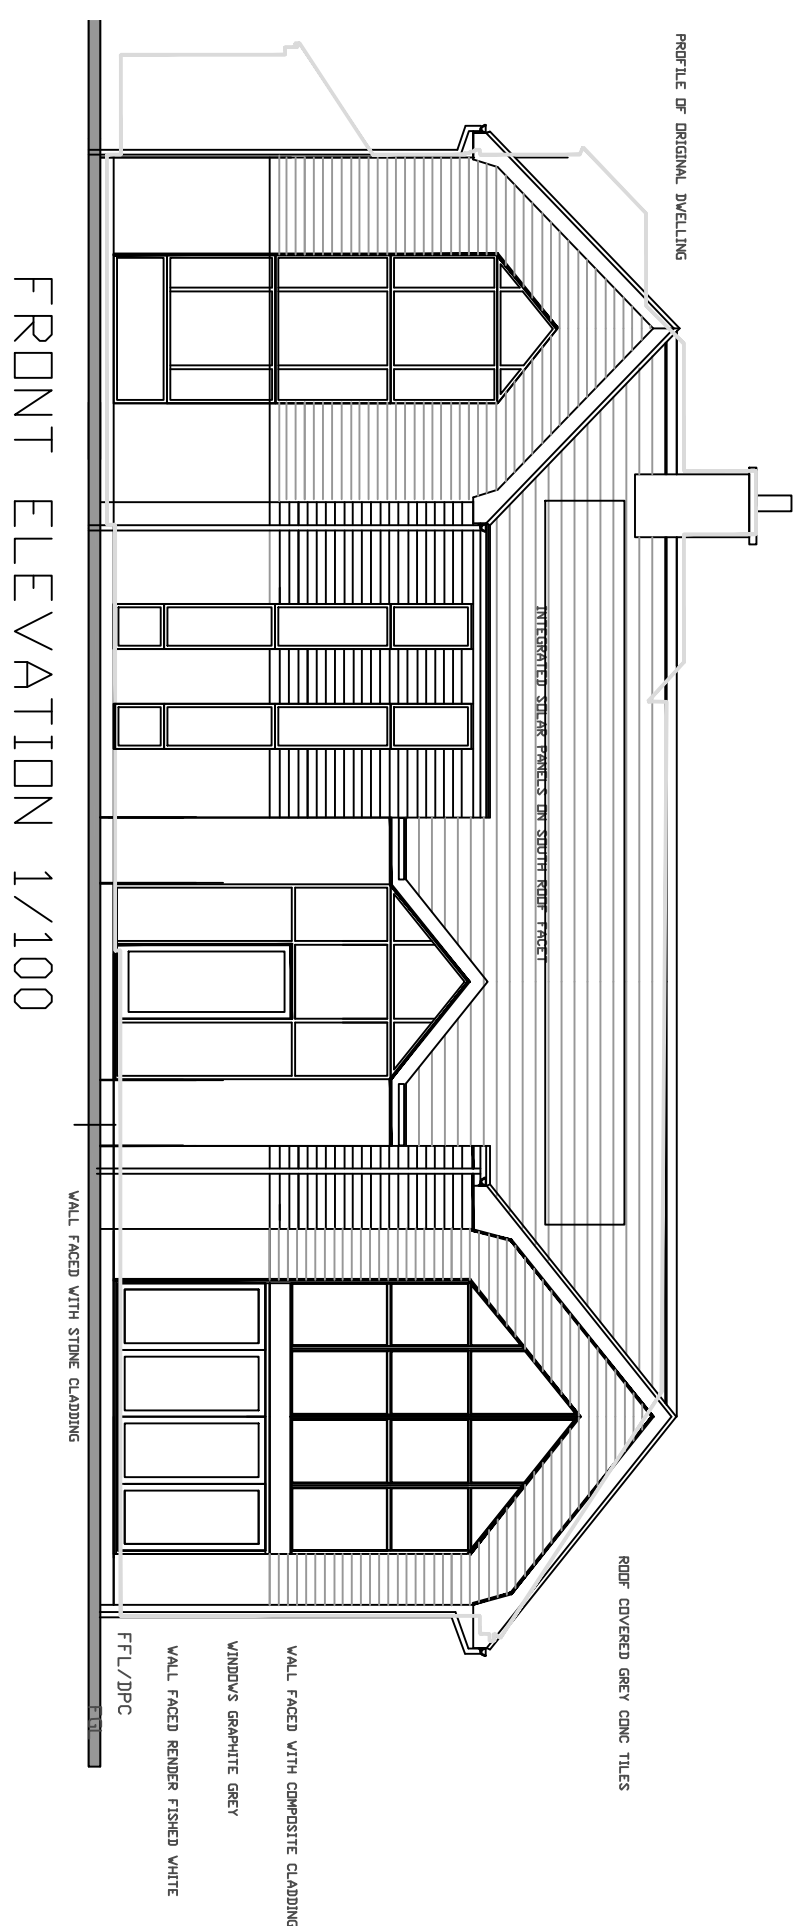

REVISIONS			
SCALE	DATE	DRAWN	CHECKED
1/100	02/24	ASC	
1/50			

CLIENT

TITLE
PROPOSED EXTENSION / ALTERATION TO THE GATEHOUSE WOODHILL ROAD BURY

DRAWING No. 0.04