


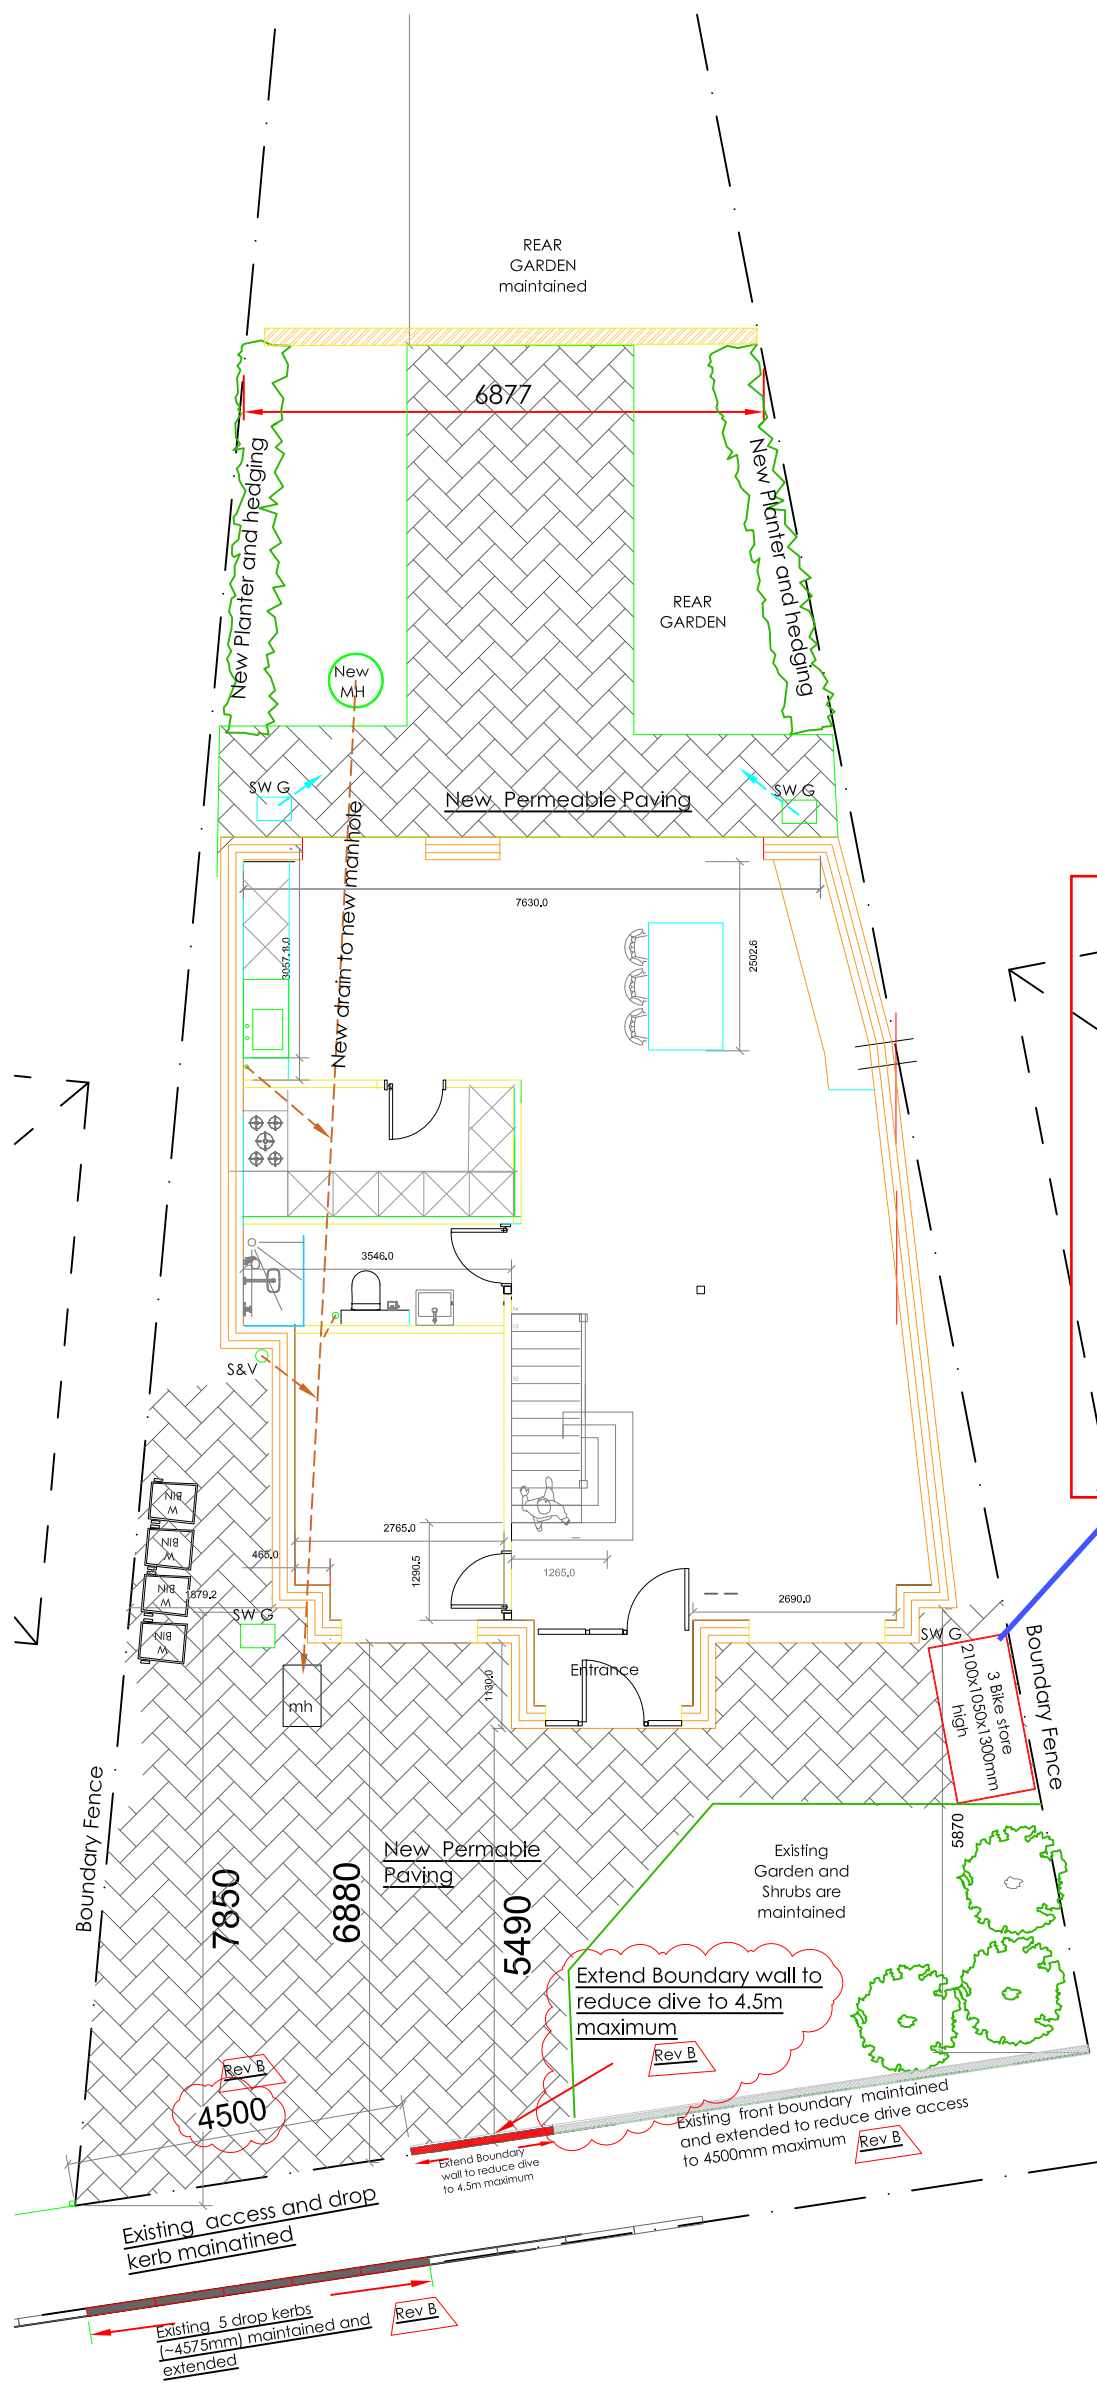

Lockable Garden 3 Bicycle Storage Shed
2100x1050x1300mm high

PROPOSED SITE ACCESS (REMAIN
AS EXISTING)

Scale 1:100@ A3

Site Address: 12a Rectory Avenue

Proposed Site access Driveway

Drg. 12a- 011, Rev B Nov25