



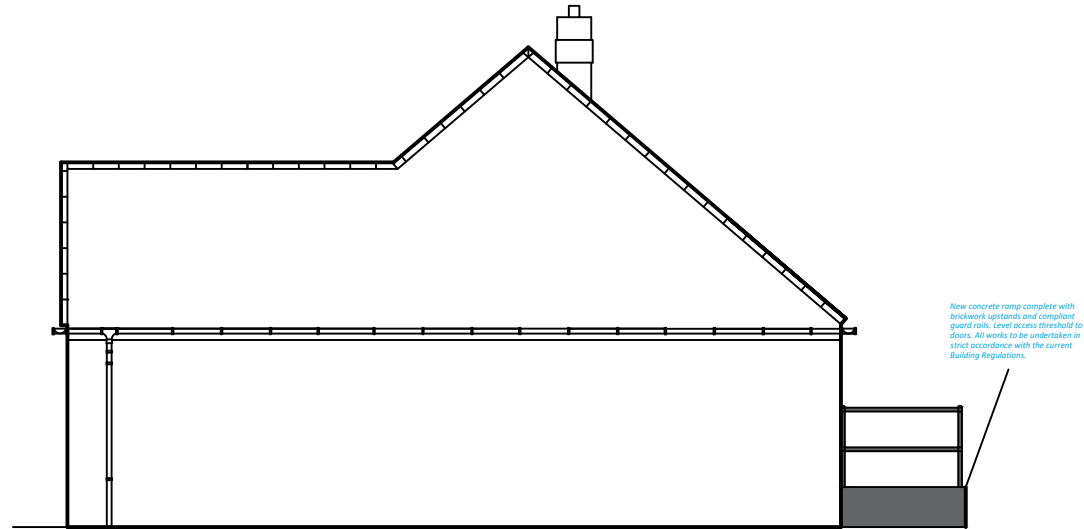

PROPOSED RH END ELEVATION

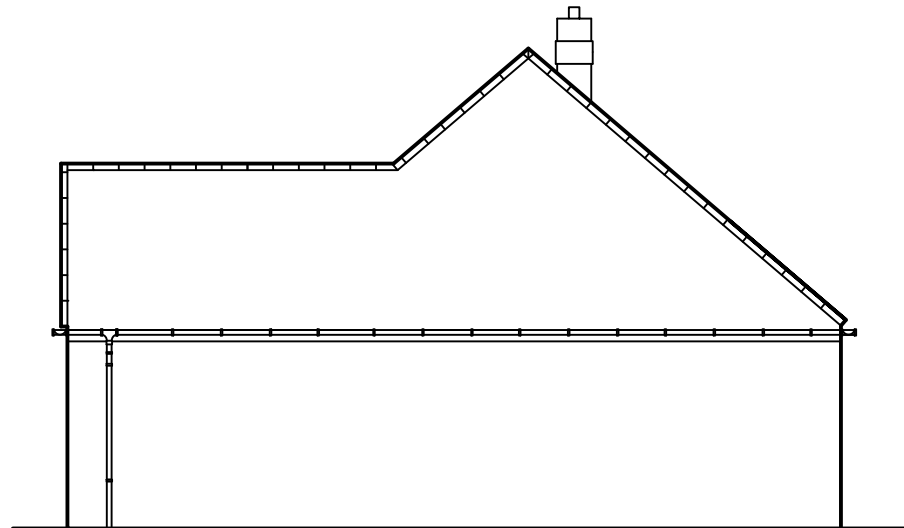

EXISTING RH END ELEVATION



Rev.		
CLIENT		
PFP LIVING PLUS		
DRAWING TITLE		
RH Side Elevation, 17 St Peter's Road, Bury, Lancashire. BL9 9RA.		
Scale 1:100 at A4		
Date	30/03/26	Drawn By PJM
Drg No.	PFP/ 17SPR / 07	Rev.