




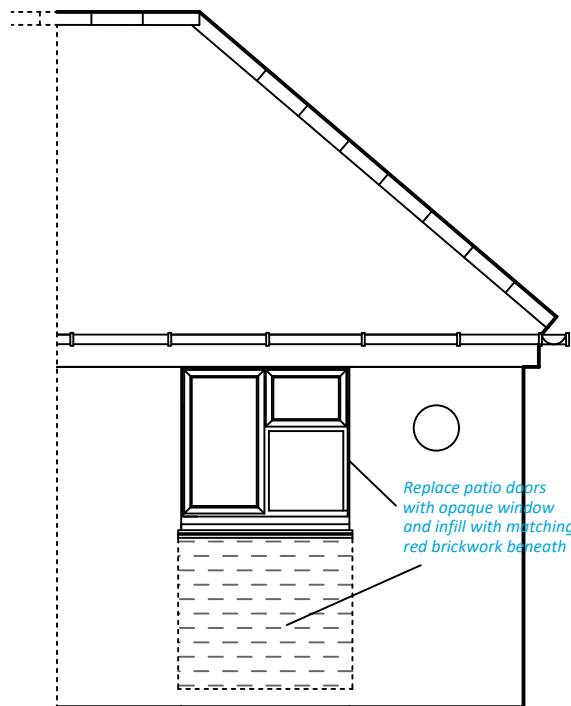

PROPOSED SECTION ELEVATION

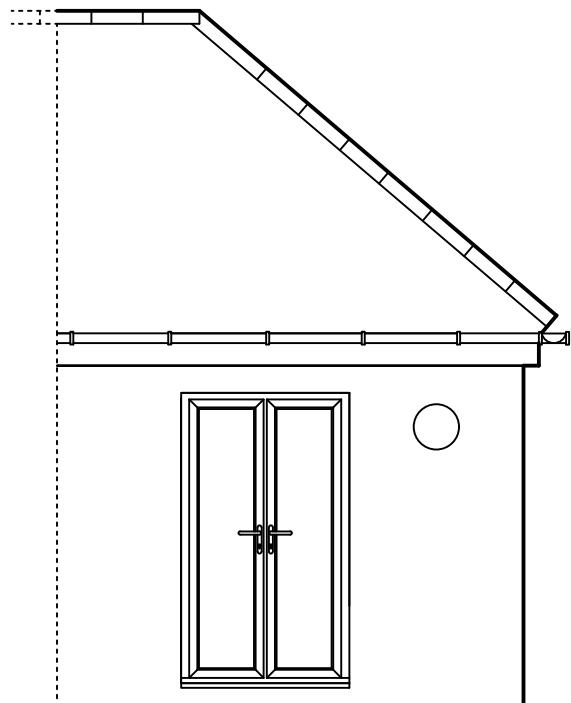

EXISTING SECTION ELEVATION

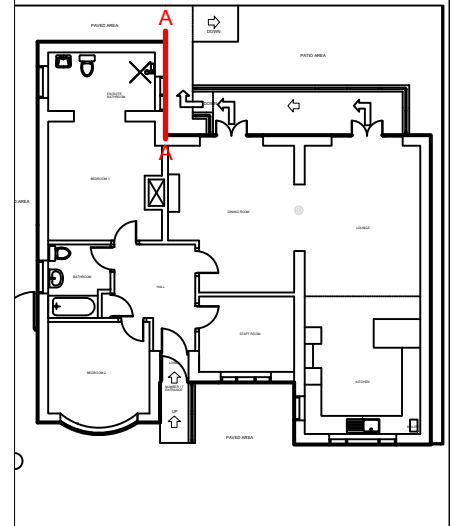

|                                                                                 |                 |              |
|---------------------------------------------------------------------------------|-----------------|--------------|
| Rev.                                                                            |                 |              |
| CLIENT                                                                          |                 |              |
| PFP LIVING PLUS                                                                 |                 |              |
| DRAWING TITLE                                                                   |                 |              |
| Section Through A-A,<br>17 St Peter's Road,<br>Bury,<br>Lancashire.<br>BL9 9RA. |                 |              |
| Scale 1:100 at A4                                                               |                 |              |
| Date                                                                            | 30/03/26        | Drawn By PJM |
| Drg No.                                                                         | PFP/ 17SPR / 06 | Rev.         |
| ©copyright                                                                      |                 |              |