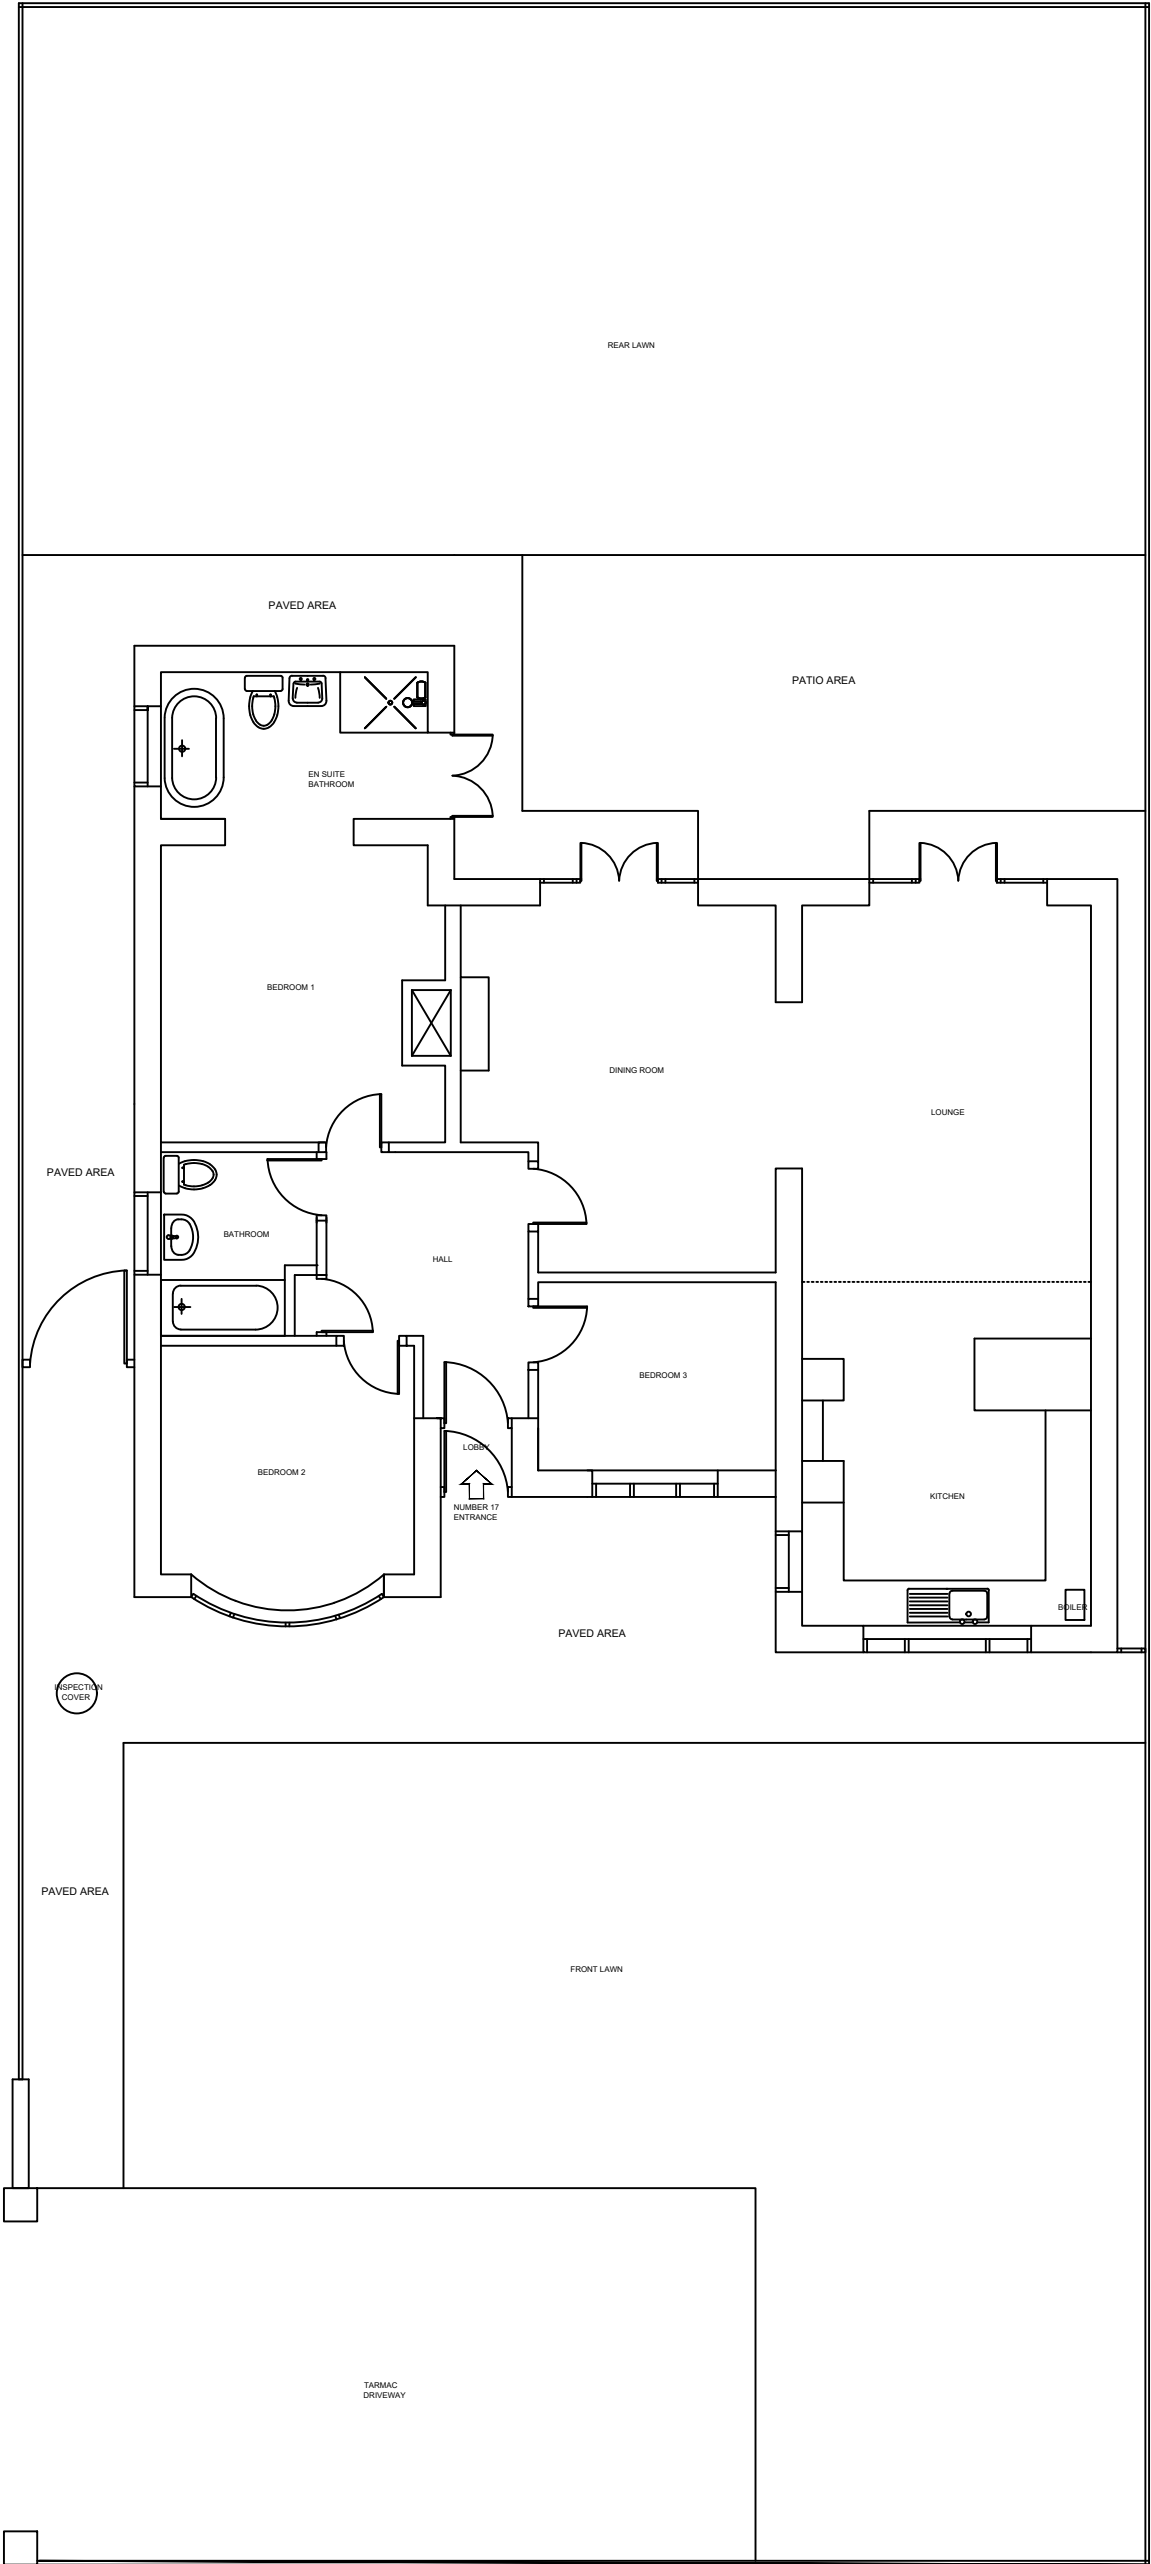


Rev.		
CLIENT		
PFP LIVING PLUS		
DRAWING TITLE		
Existing Layout, 17 St Peter's Road, Bury, Lancashire. BL9 9RA.		
Scale	1:100 at A3	
Date	13/03/26	Drawn By PJM
Dwg No.	PFP/ 17SPR / 01	Rev.