



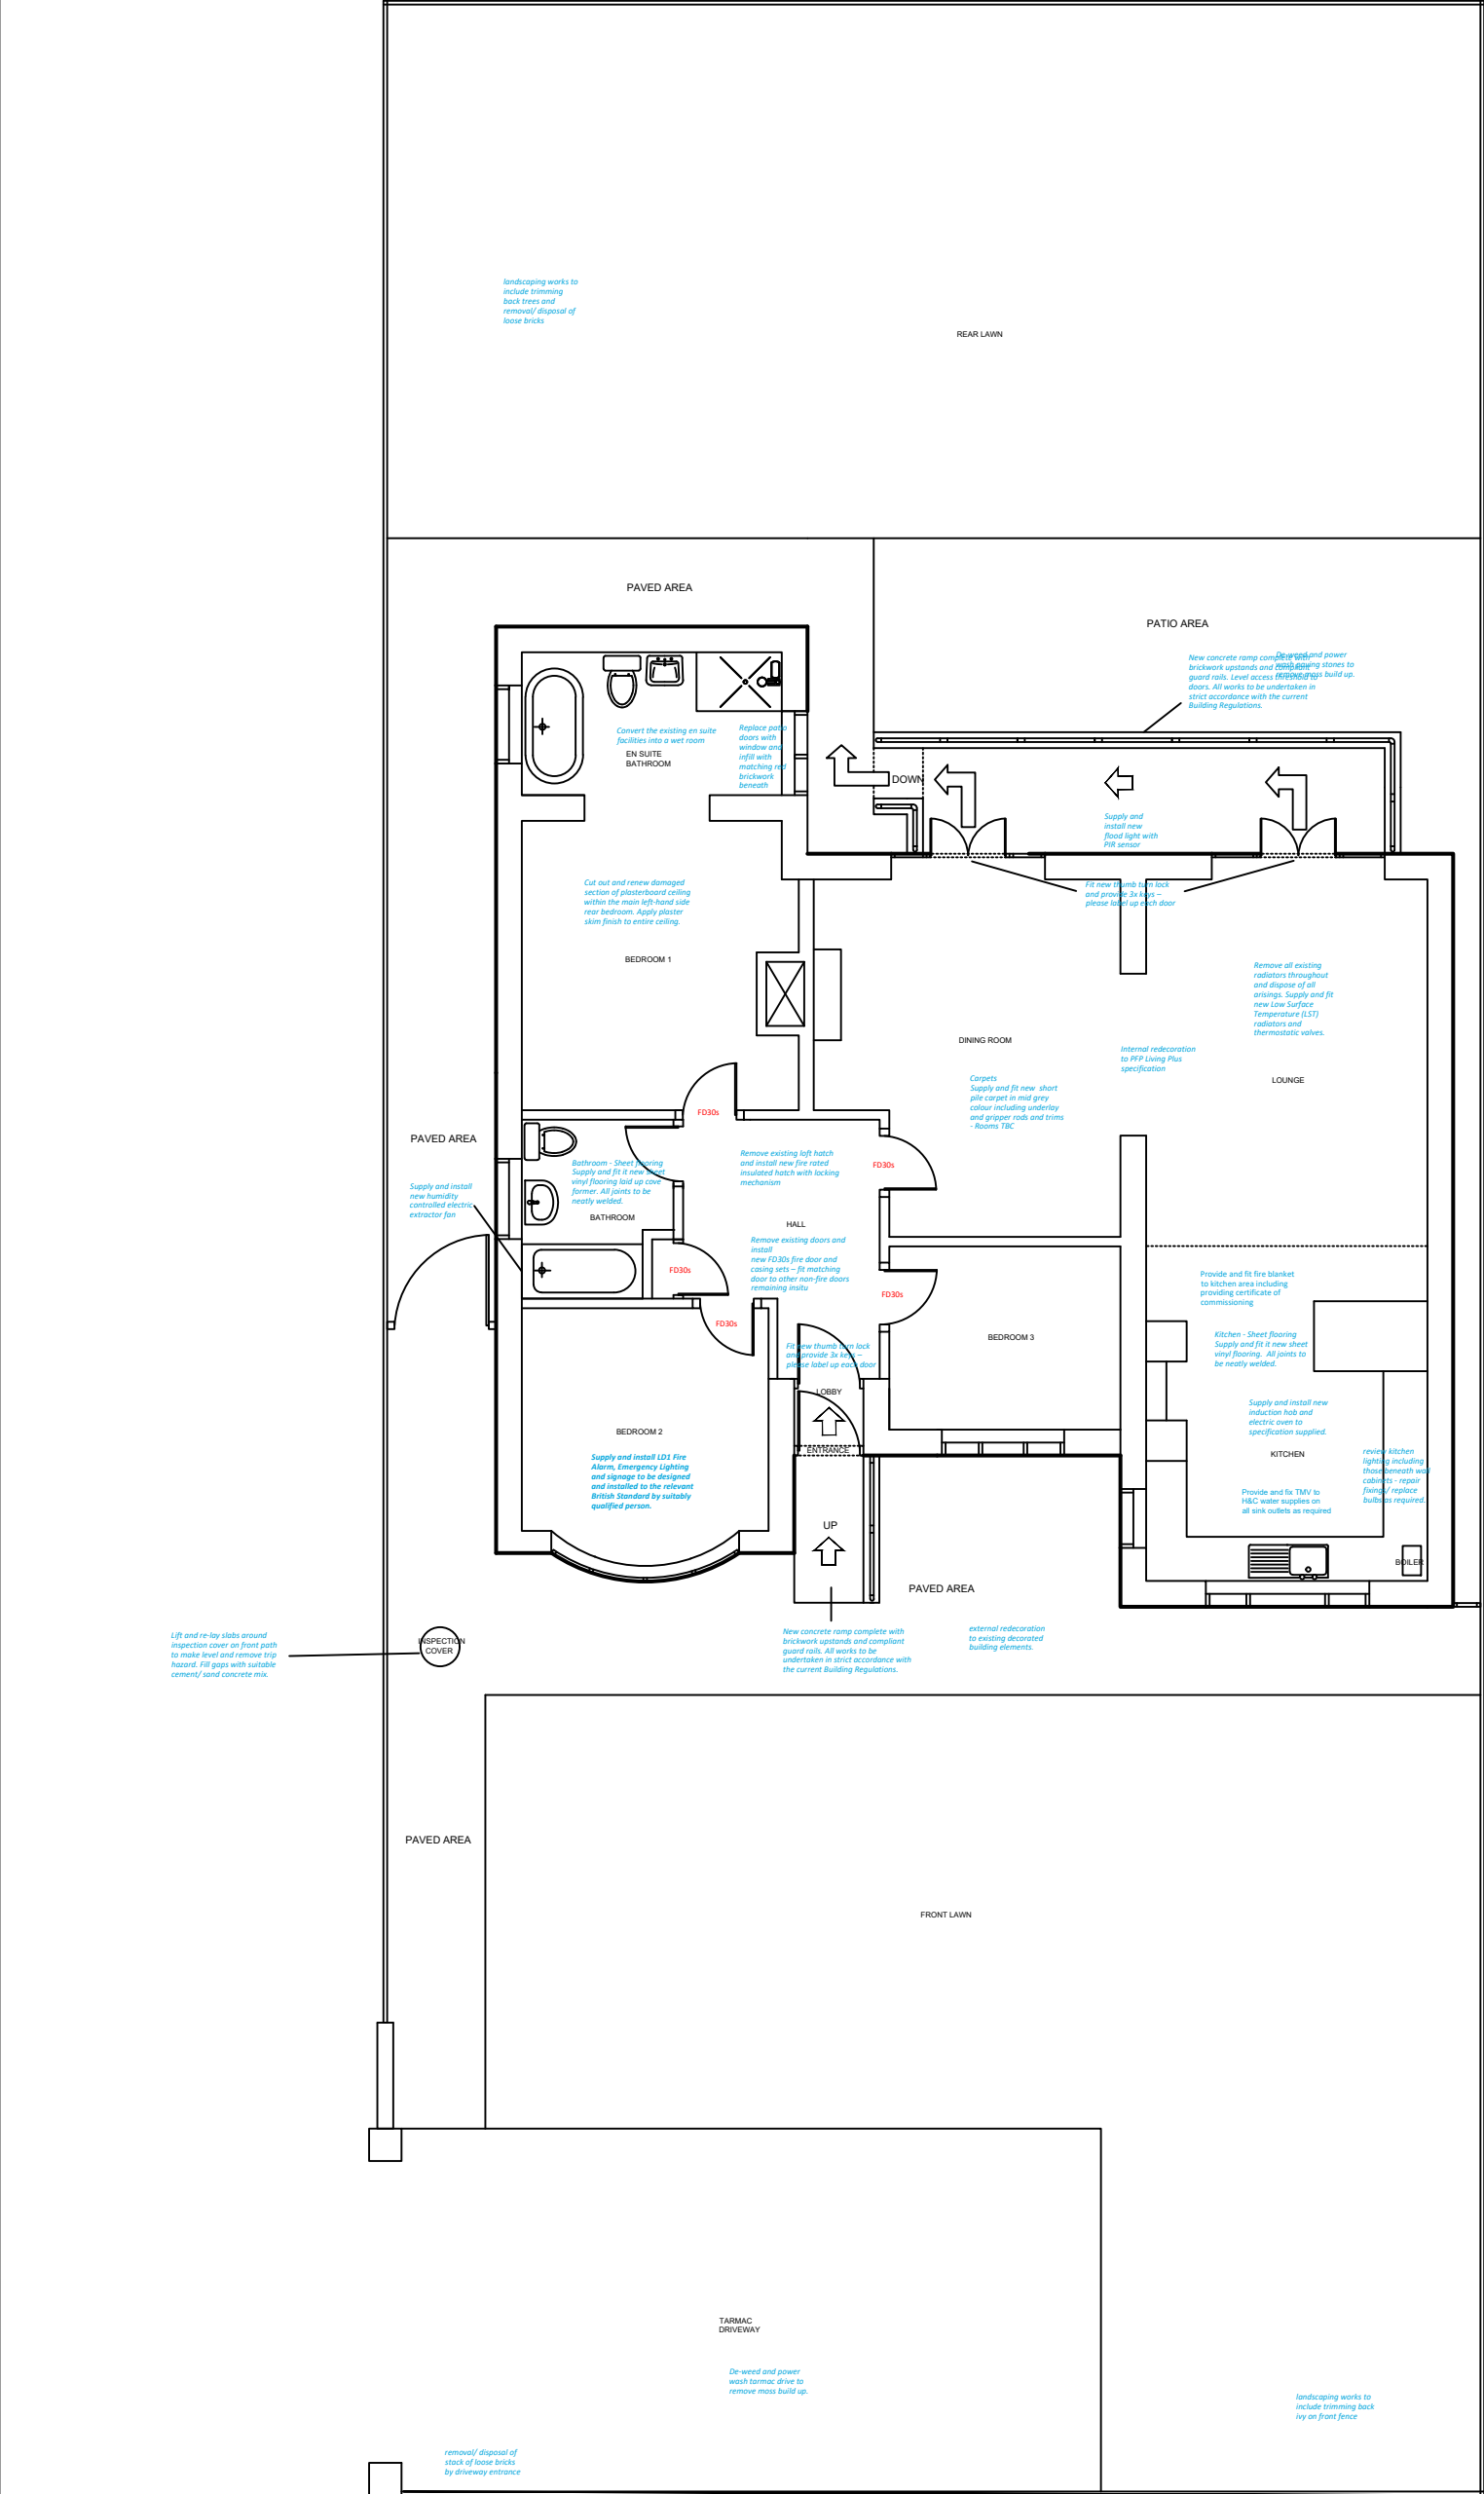

Note:
All rooms with piped water must have a humidity controlled extractor fan led to an exterior wall.
Ensuite/Fireplace Infinity 230V Extract Fan with Integral Hot/Cold humidity heating controls.

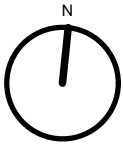

Rev.		
CLIENT		
PFP LIVING PLUS		
DRAWING TITLE		
Proposed Works, 17 St Peter's Road, Bury, Lancashire. BL9 9RA.		
Scale 1:100 at A3		
Date	16/03/26	Drawn By PJM
Drg No.	PFP/ 17SPR / 02	Rev.