


- LEVEL ROOF
5810
- LEVEL 2
5740
- LEVEL 1
2980
- LEVEL 0
0



4 Front - Proposed
1 : 100

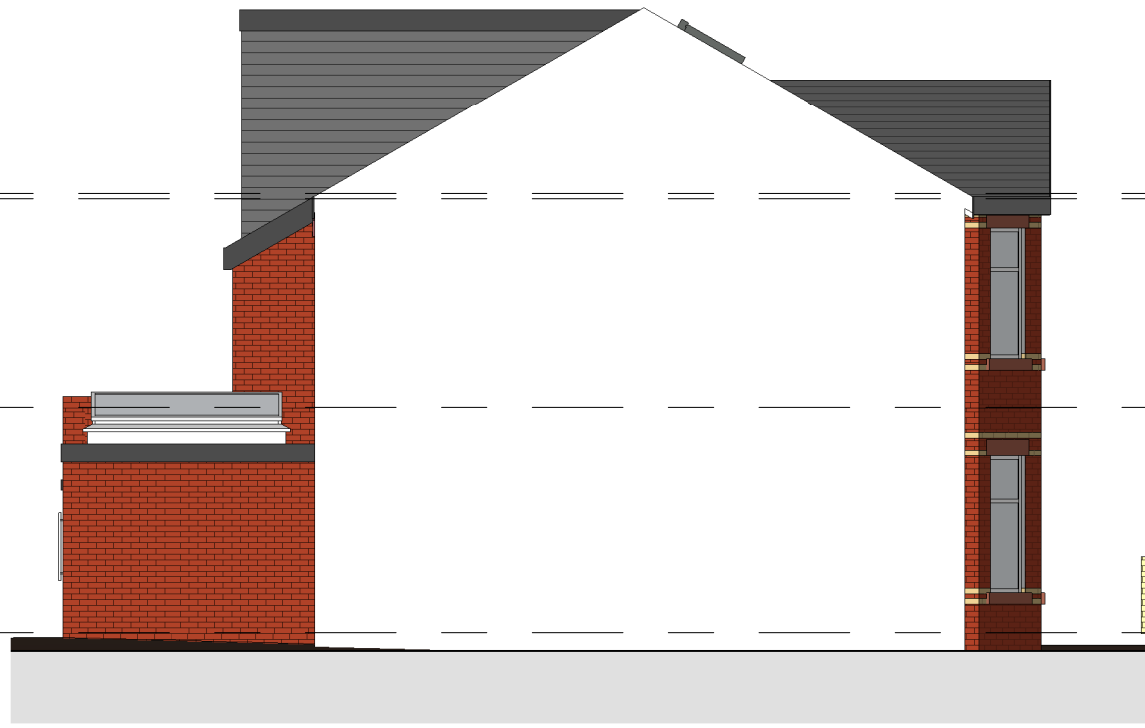

5 Left Side - Proposed
1 : 100




6 Rear - Proposed
1 : 100




7 Right Side - Proposed
1 : 100

Hip to Gable - 18.2m³
Dormer - 31.6m³
Total Increase - 49.8m³


Therefore a permitted
development loft
conversion

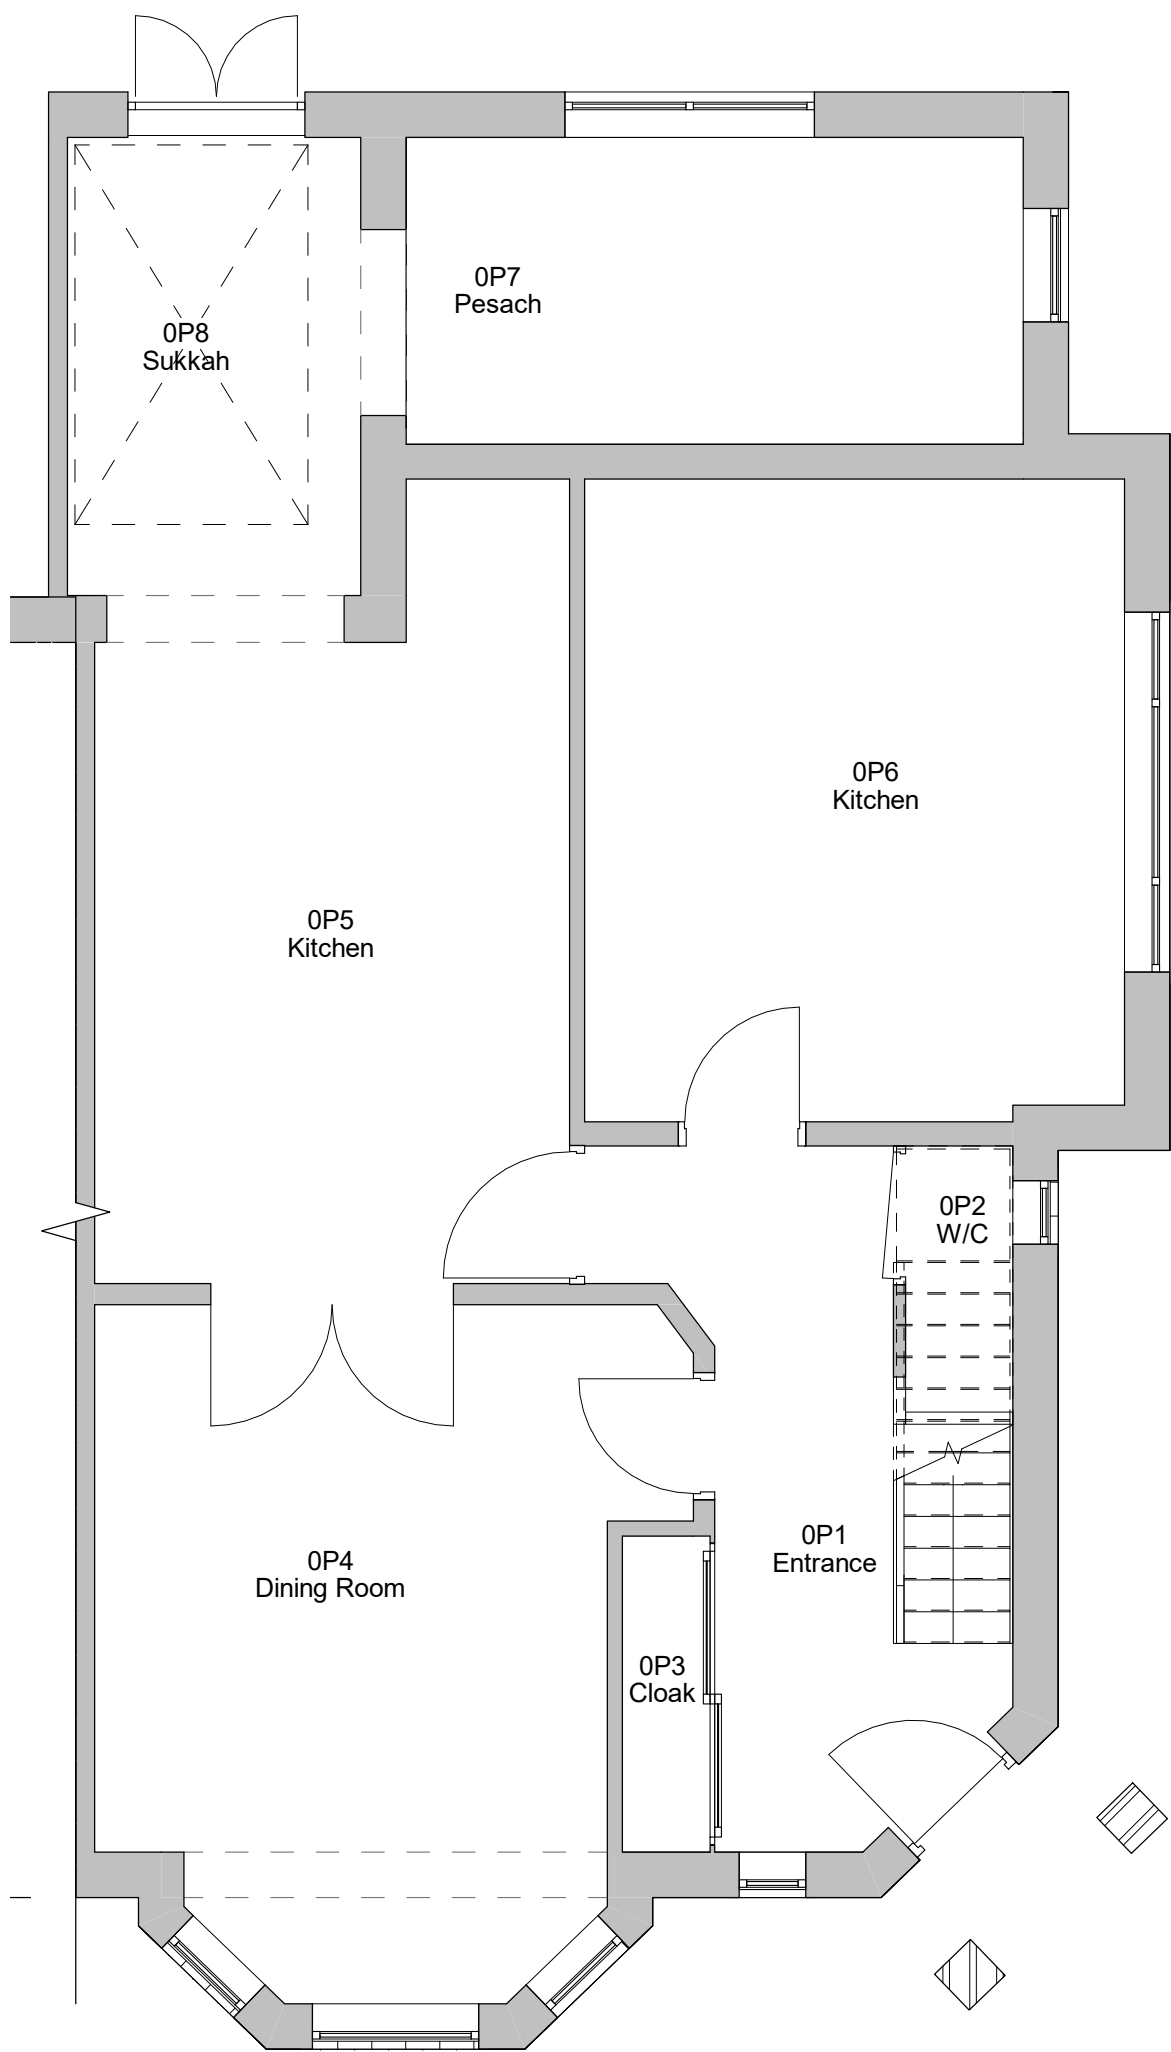

1 Level 0 - Proposed
1 : 50

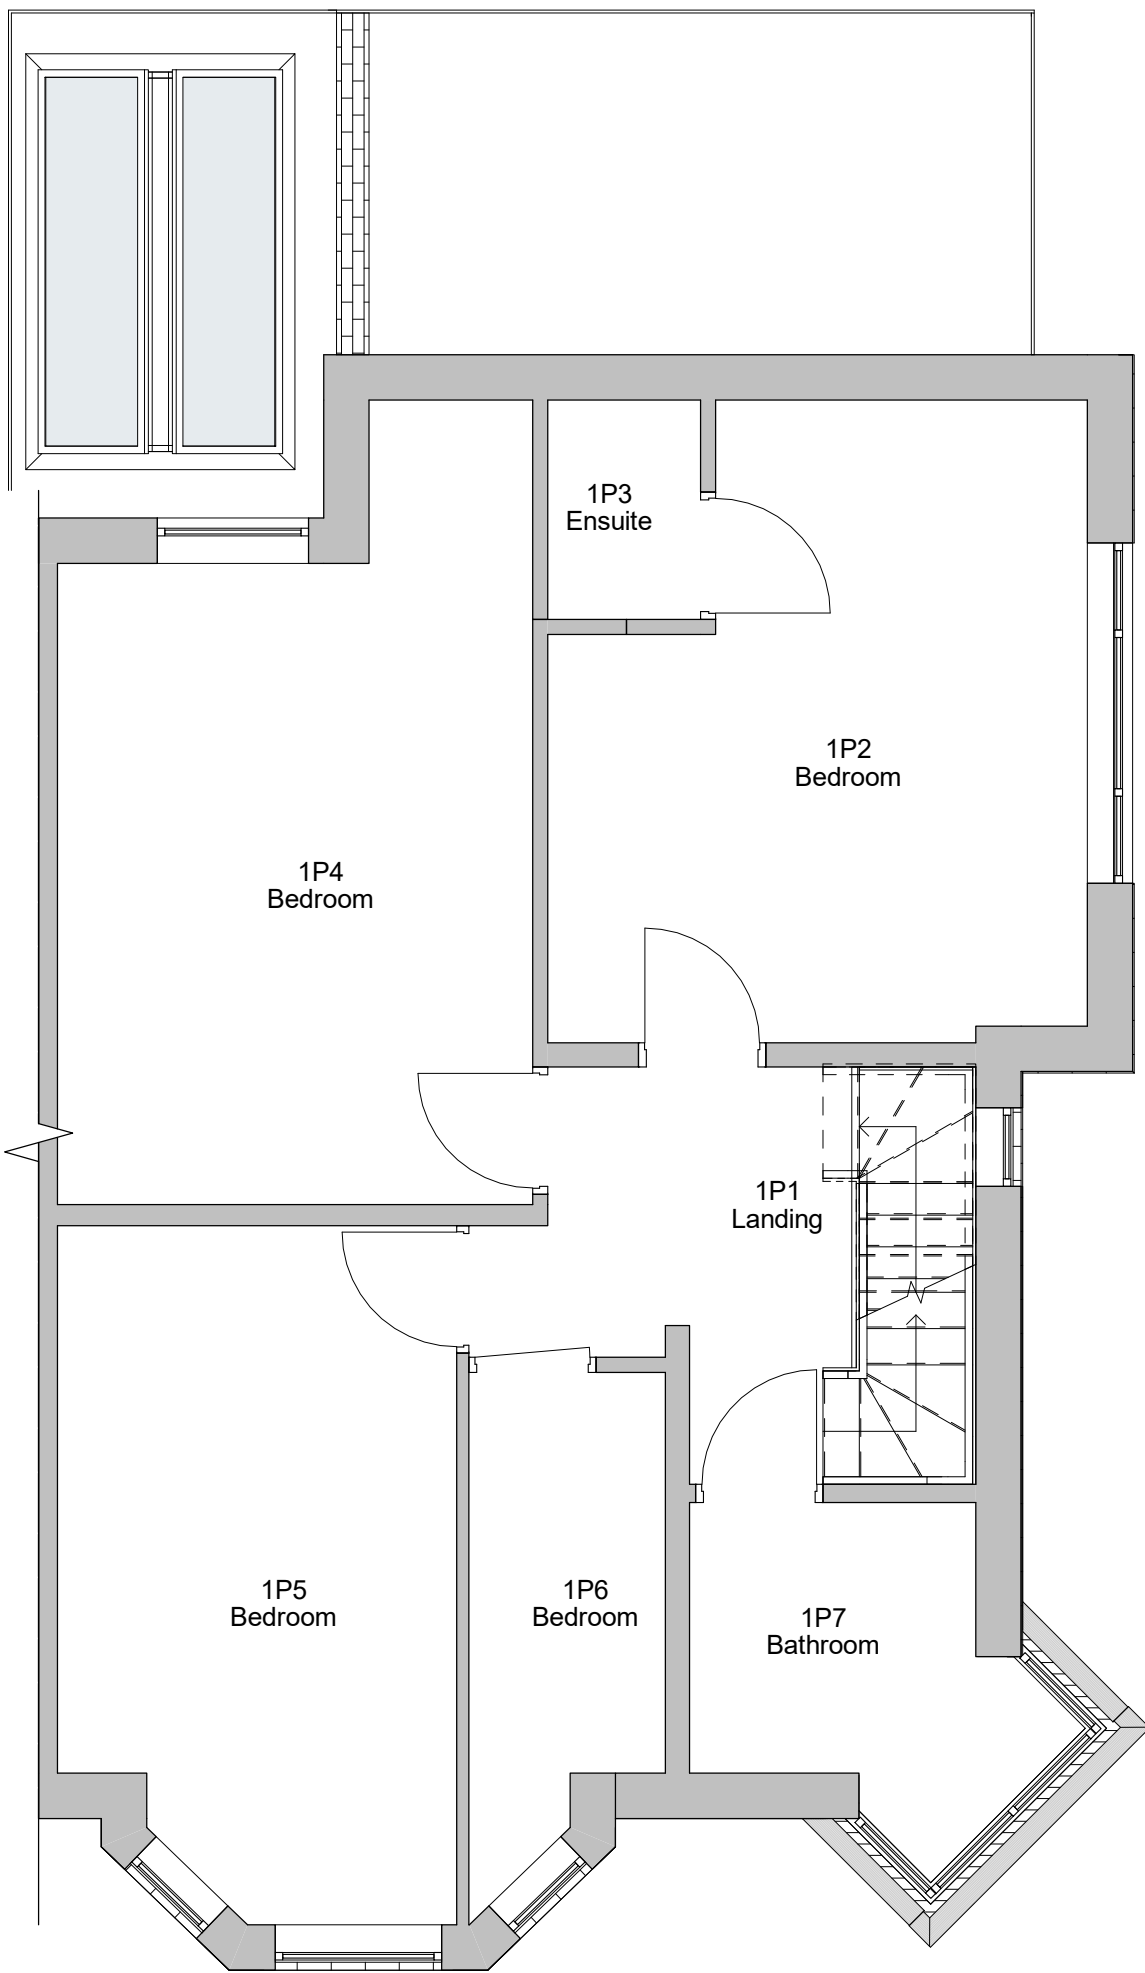

2 Level 1 - Proposed
1 : 50

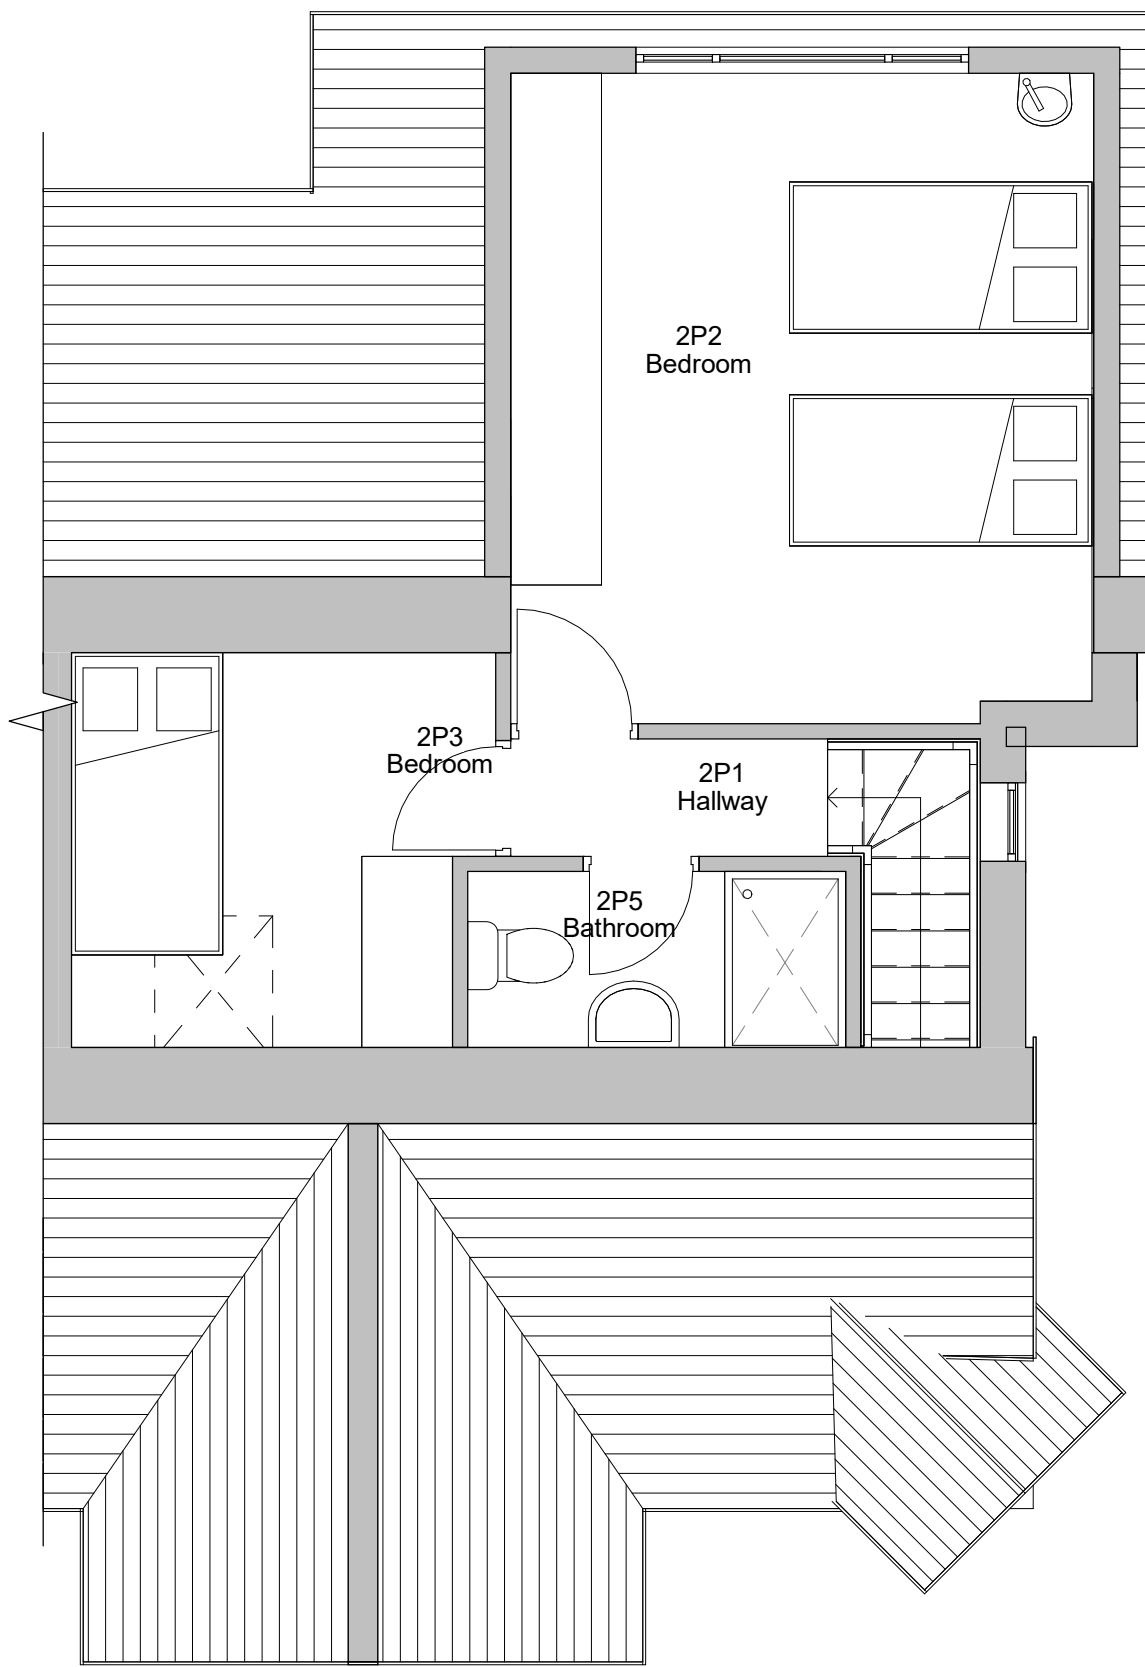

3 Level 2 - Proposed
1 : 50

No.	Description	Date
PROJECT		
69 Richmond Avenue		
TITLE		
Proposed Plans and Elevations		
CLIENT		
Jacobs		
STATUS		
DESIGN		
DRAWN BY	DATE	SCALE (@ A1)
TP	12/08/2021	As indicated
PROJECT NUMBER	DRAWING NUMBER	REV
GSS21064.2	003	
GOLD SKETCH		
S T U D I O S		
www.goldsketch.co.uk info@goldsketch.co.uk 0161 792 9595		
NOTES		
© COPYRIGHT ALL RIGHTS RESERVED. NO PART OF THIS DRAWING MAY BE REPRODUCED OR TRANSMITTED IN ANY FORM OR BY ANY MEANS, ELECTRONIC OR MECHANICAL, WITHOUT PERMISSION IN WRITING FROM GOLD SKETCH. ANY DISCREPANCIES TO BE REPORTED TO THE CLIENT IMMEDIATELY. THE CLIENT SHALL BE RESPONSIBLE FOR OBTAINING ALL NECESSARY CONSENTS AND PERMISSIONS FROM THE LOCAL AUTHORITY AND OTHER RELEVANT BODIES. 