




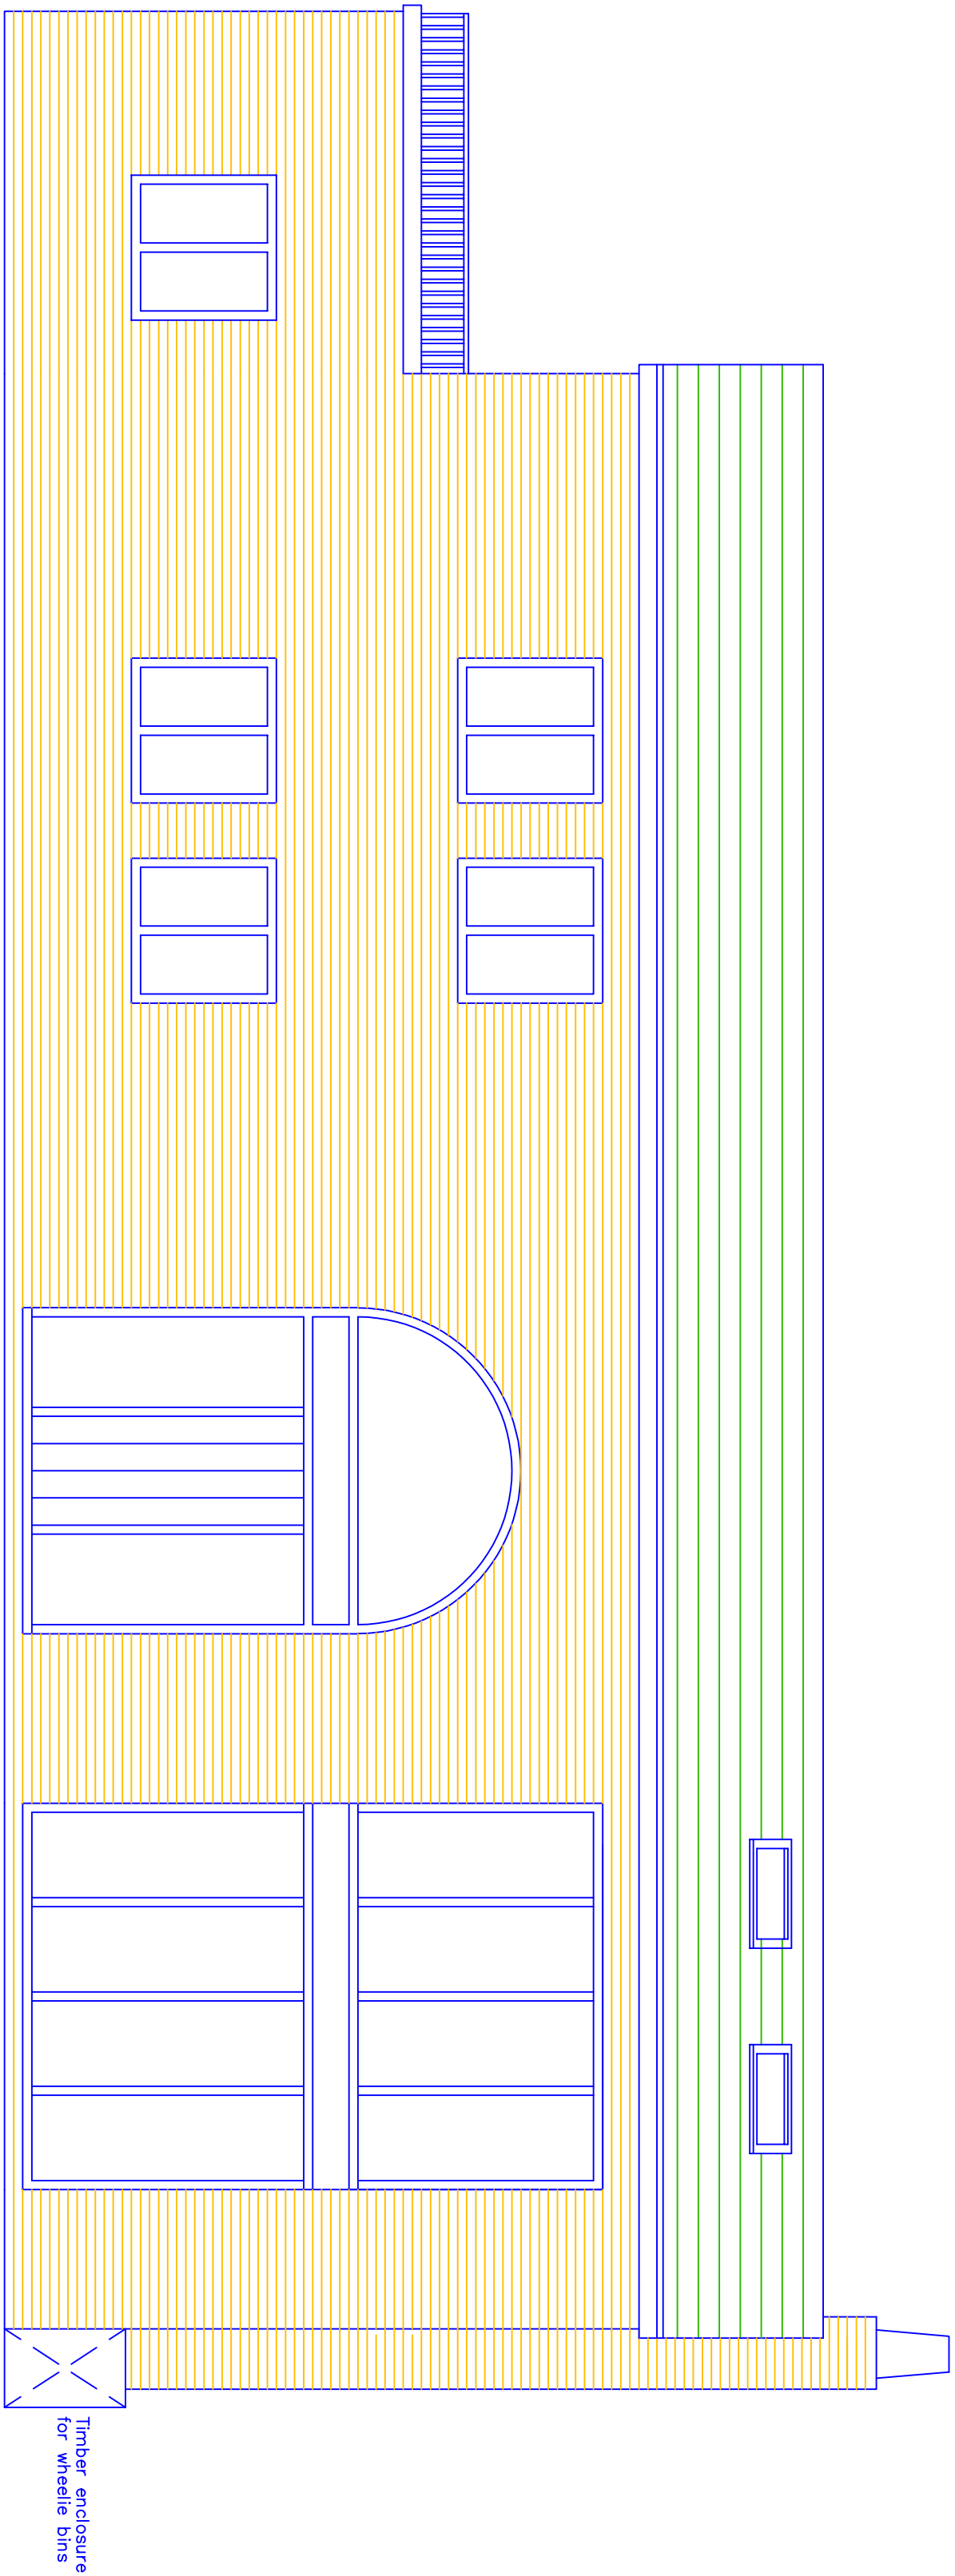


Proposed Front (South) Elevation

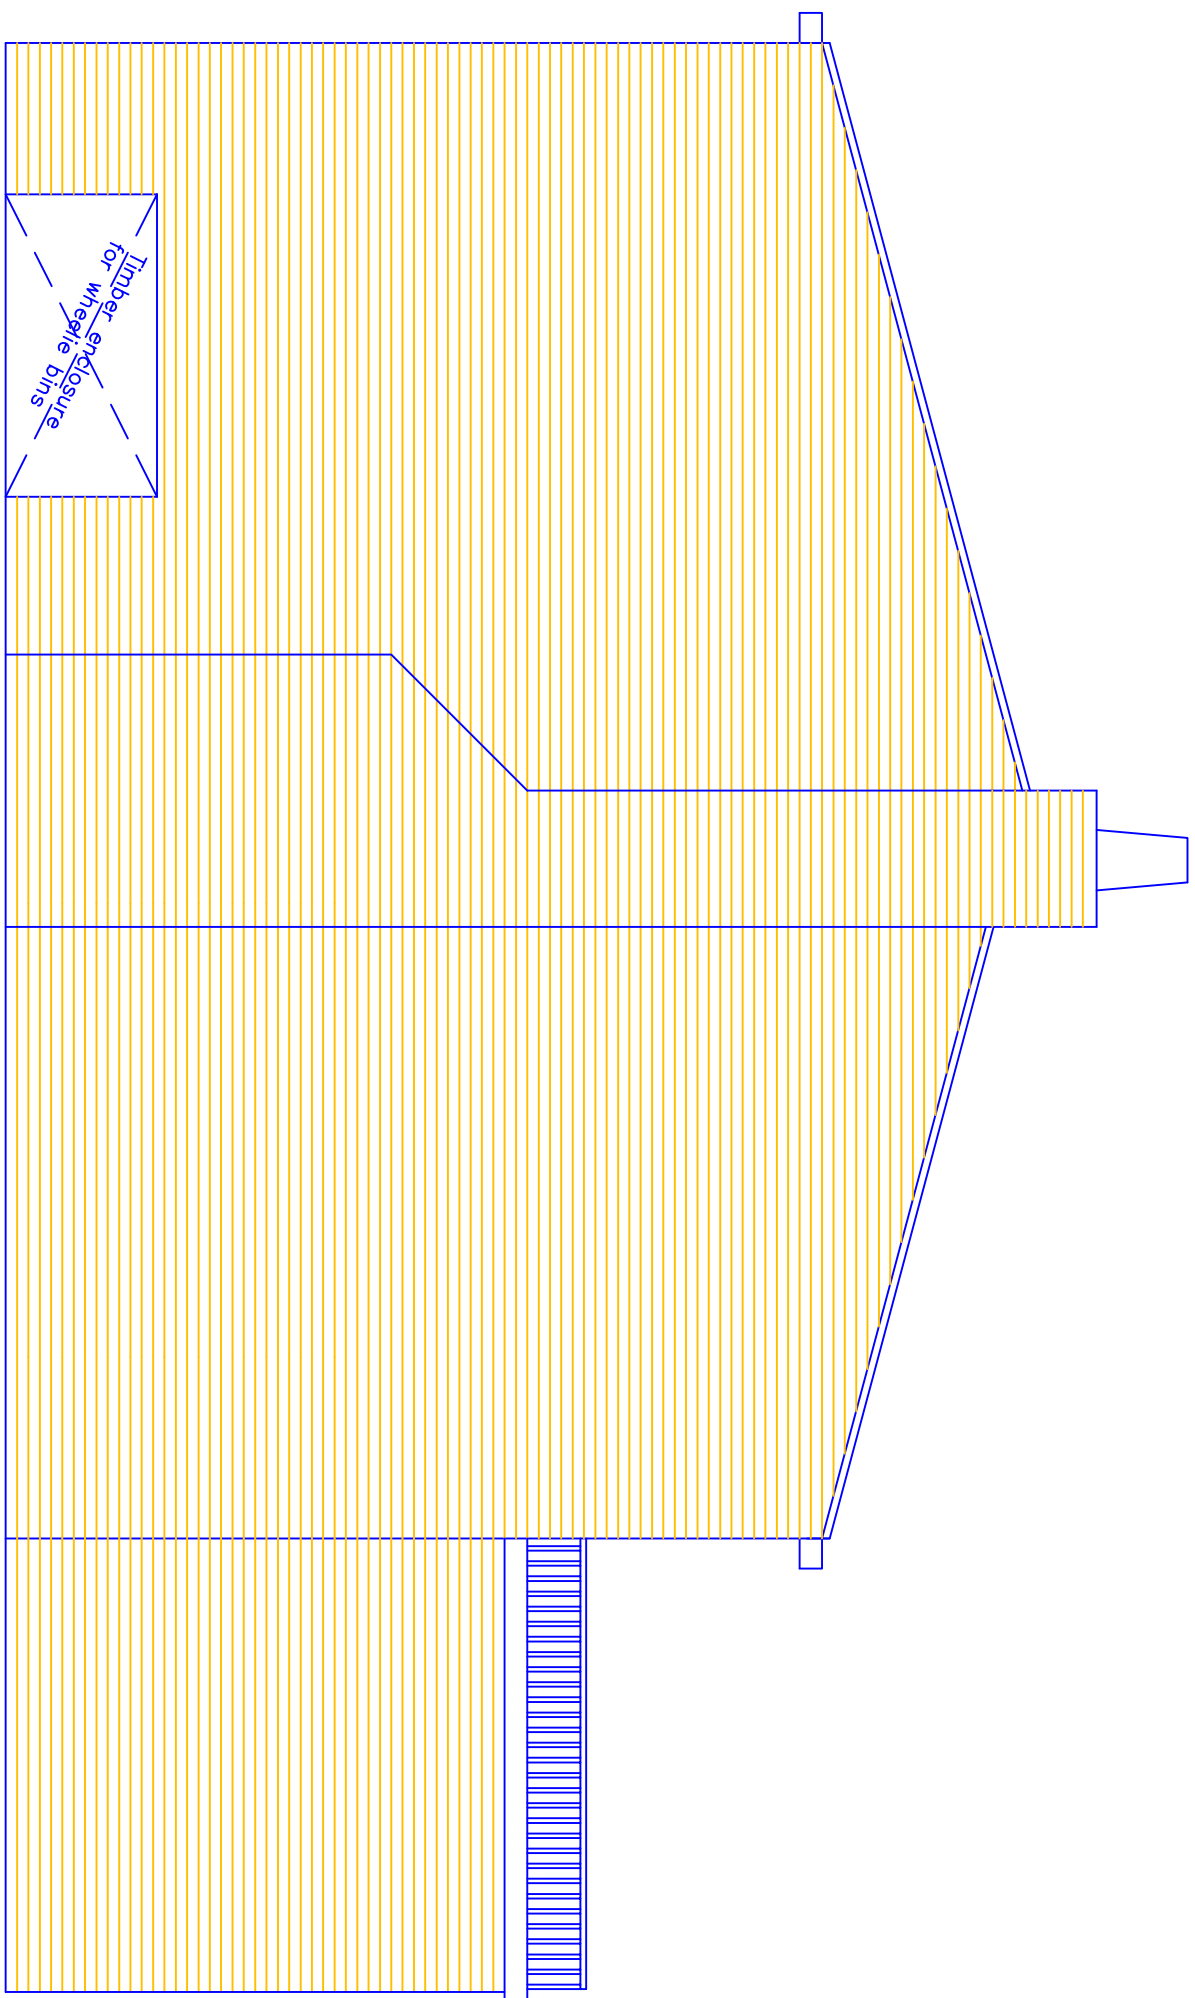

Proposed Side (East) Elevation

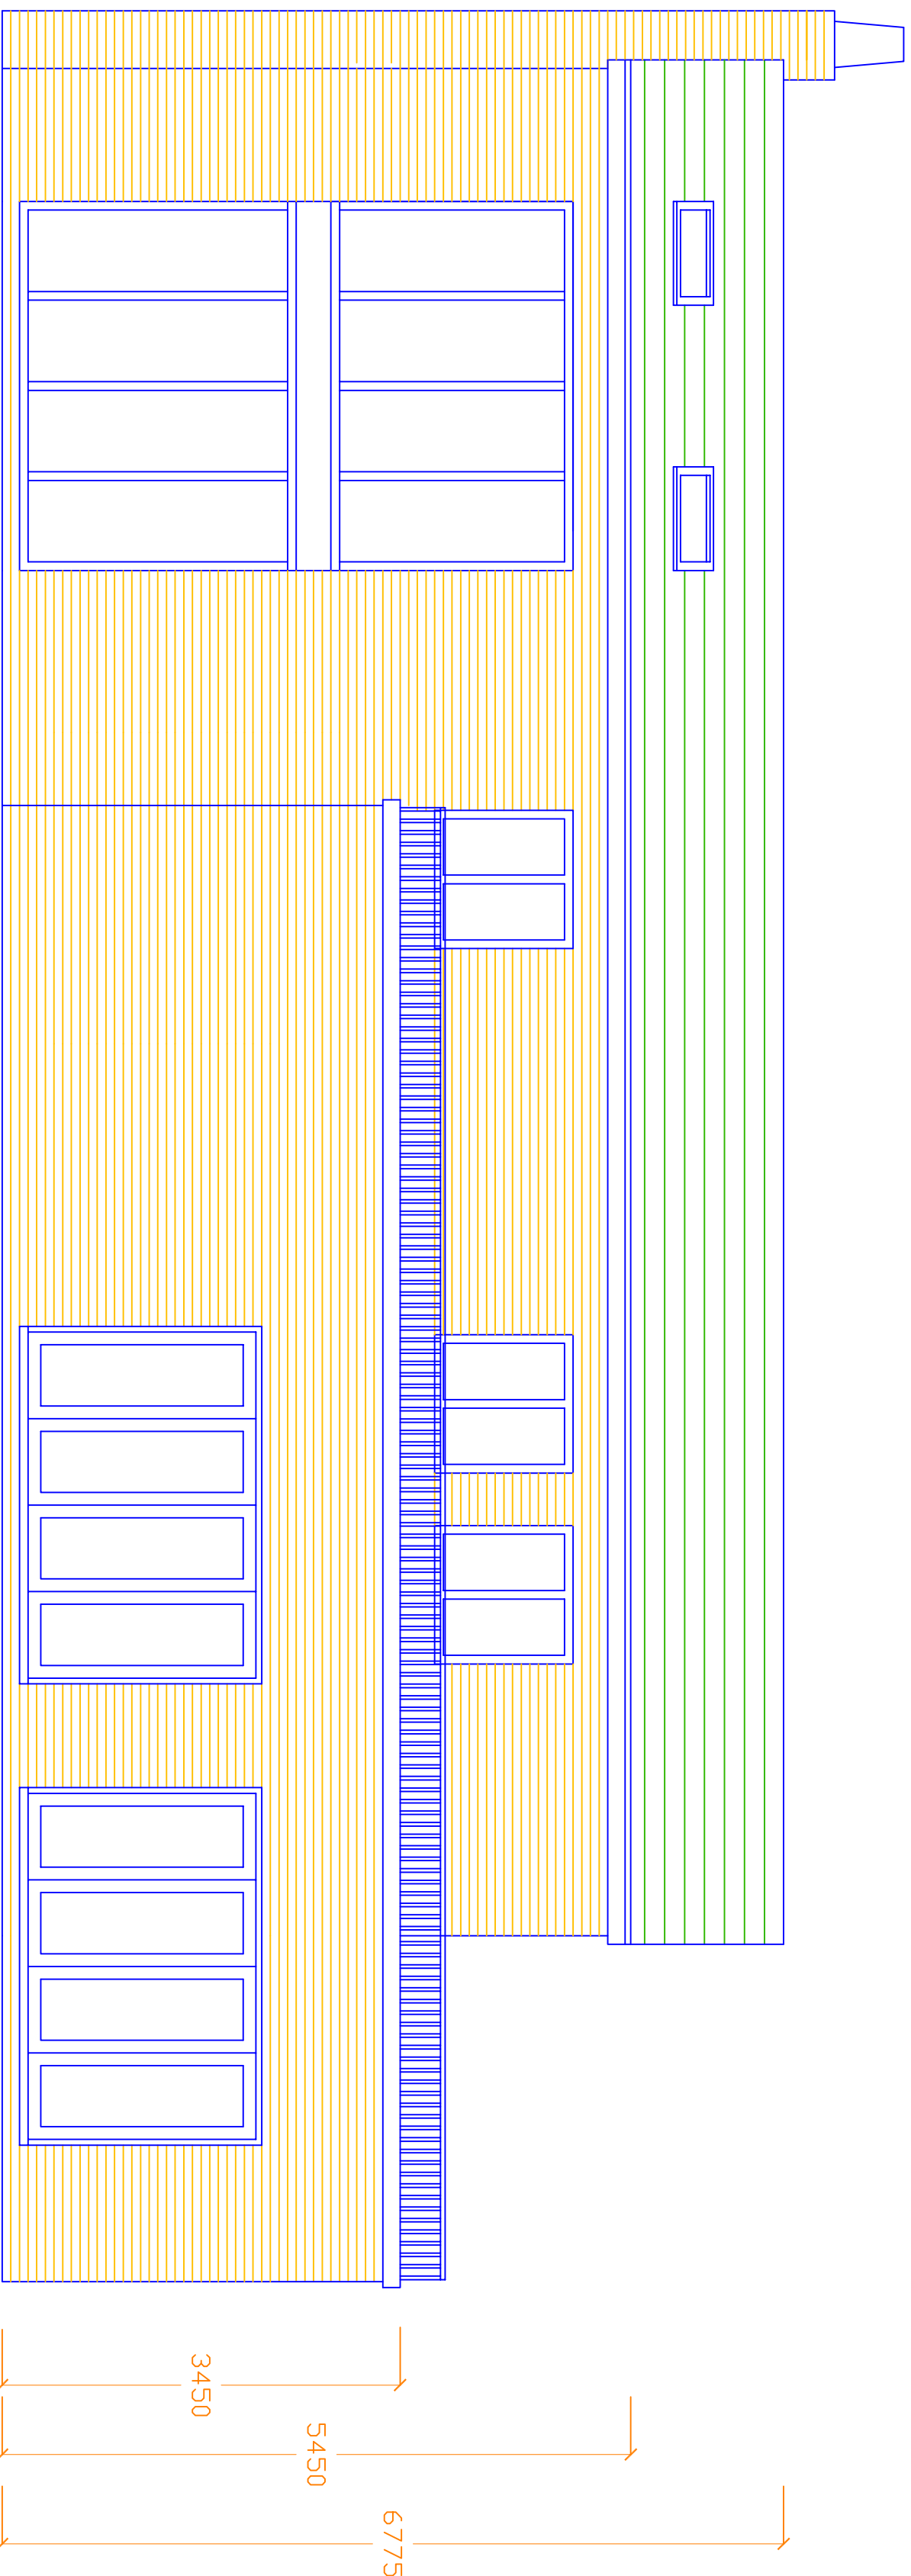

Proposed Side (North) Elevation

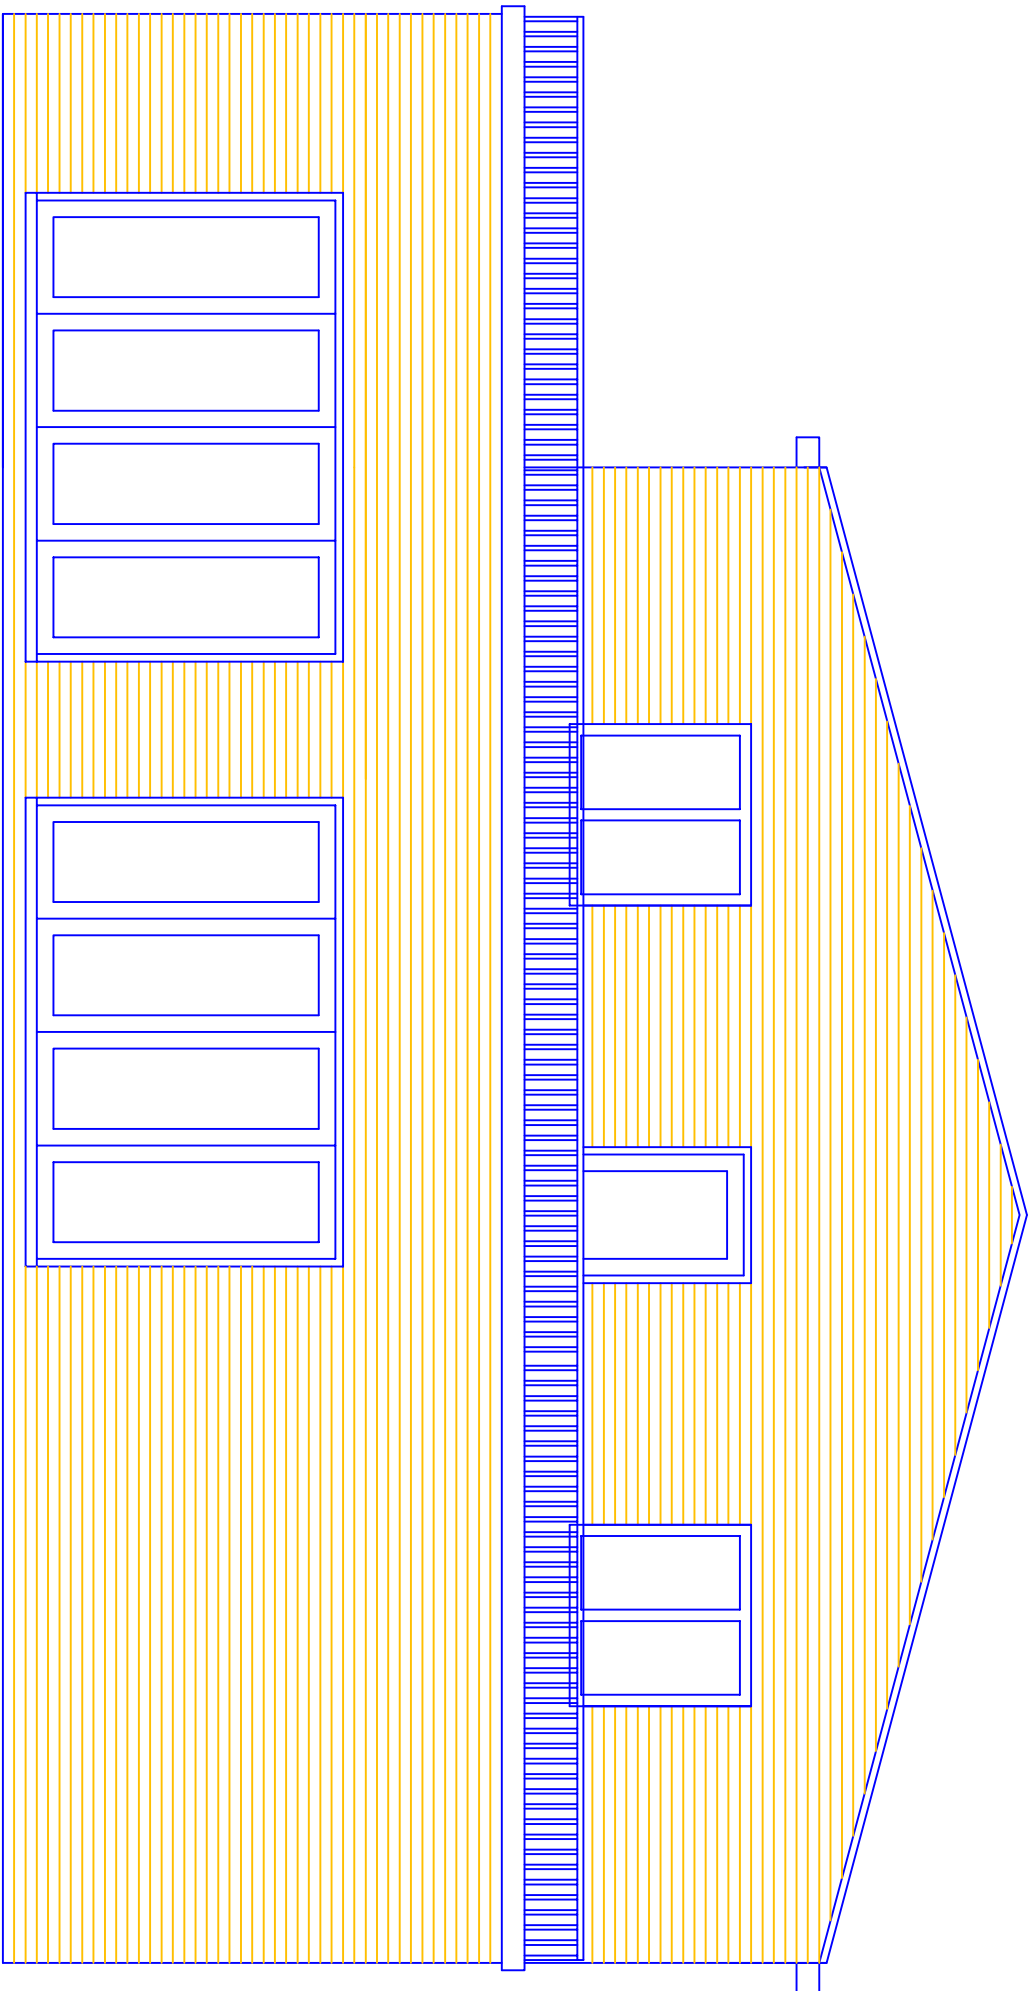

Proposed Side (West) Elevation

MATERIALS :

- EXTERNAL WALLS TO BE RUSTIC BRICK
- WINDOWS AND DOORS TO BE OAK
- ALL STAINED
- ROOF COVER TO BE BLUE-BLACK SLATE

This drawing and design concept is the property of PPV design. It should not be reproduced without written permission

Land to south of Brick House Farm
Griffe Lane
Unsworth
Bury BL9 8QS
scale 1:50 @ A1
May 2025
Proposed Elevations
Plot 9
JK9-04
PPV design Ltd
t. 0706 822791 M. 07112 669462