


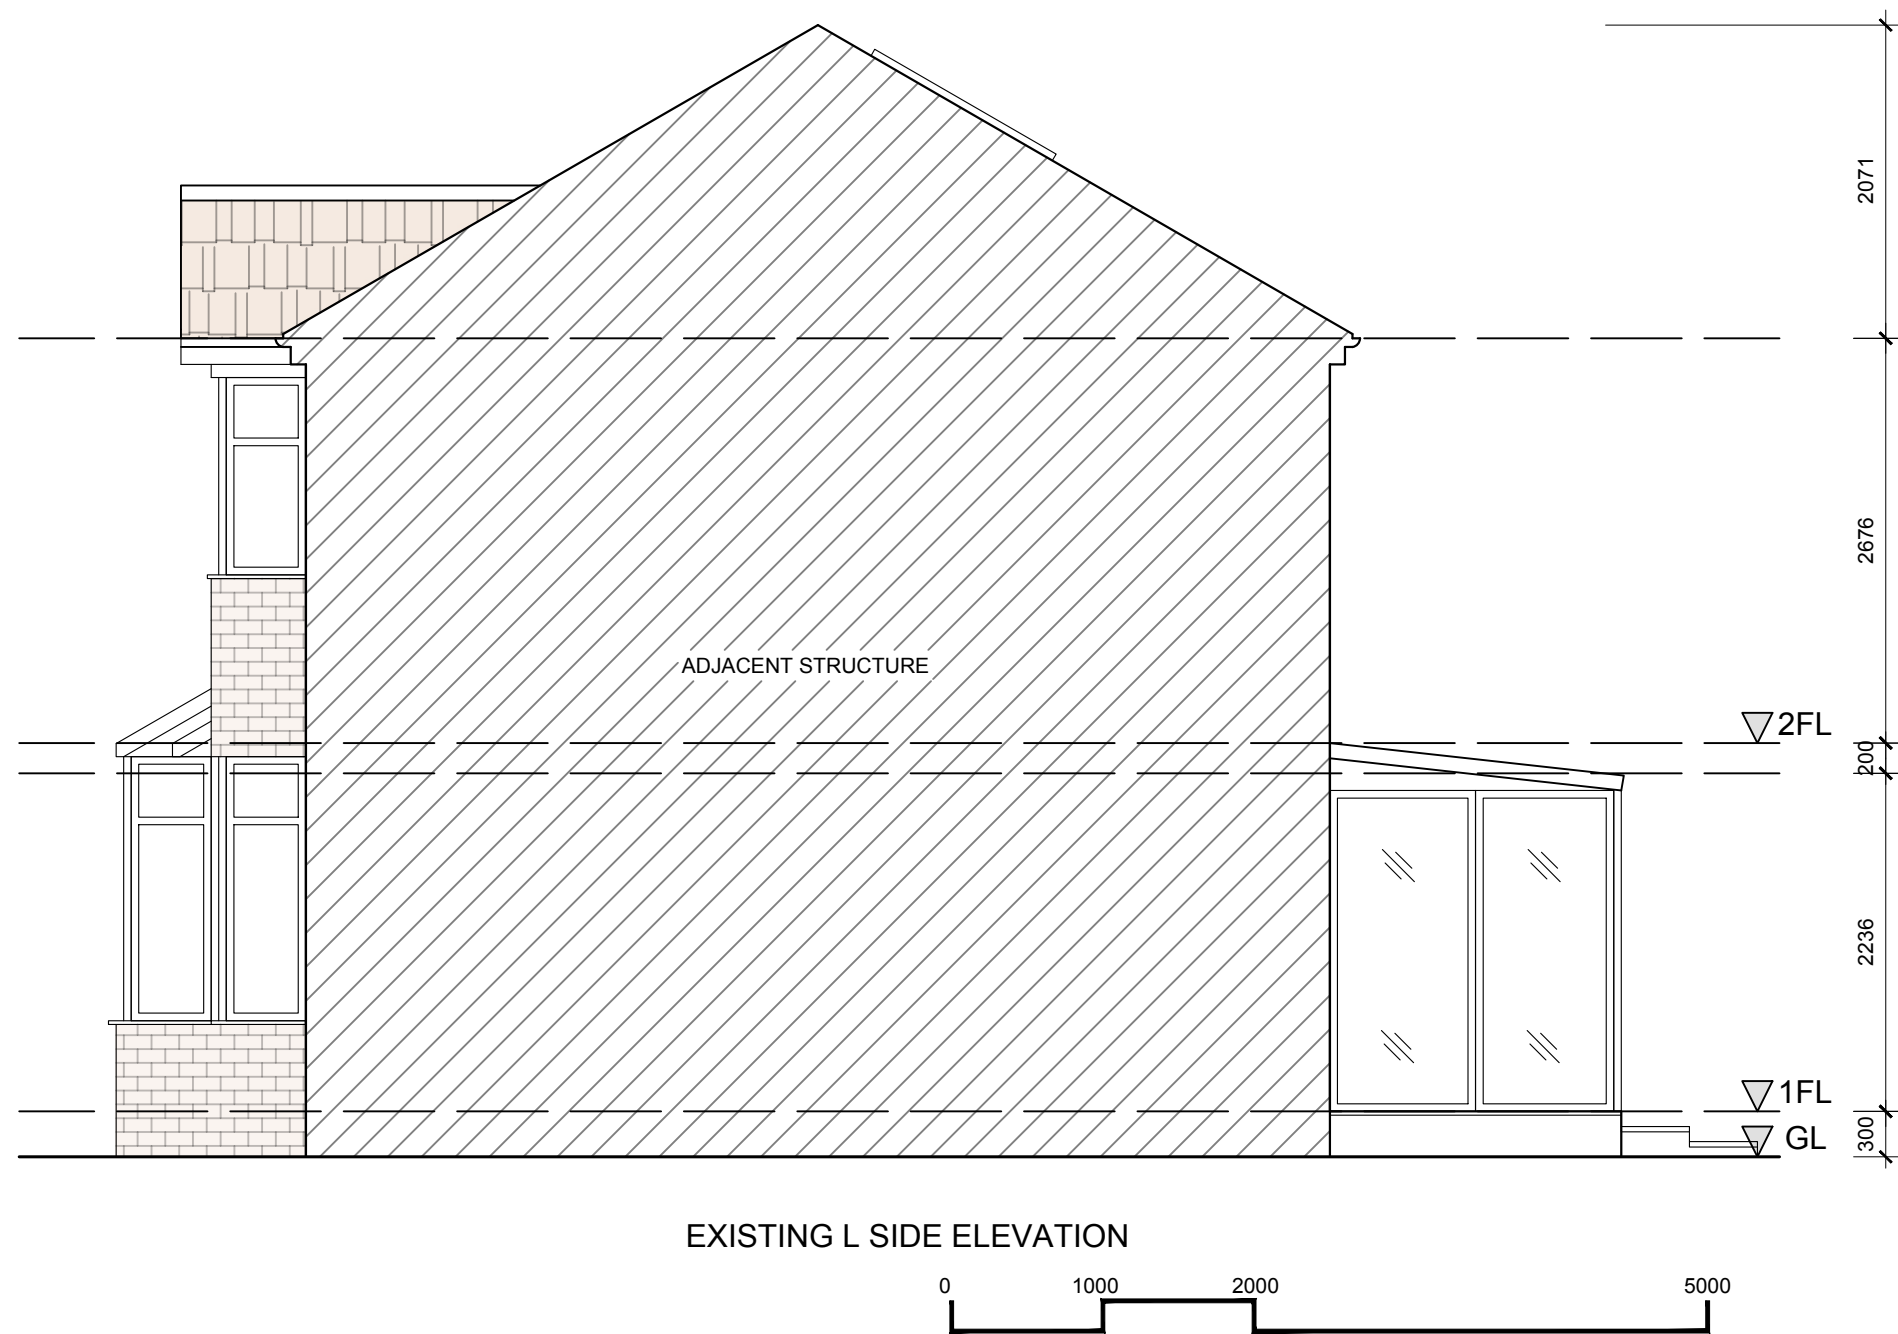

General Notes

No.	Revision/Issue	Date
-----	----------------	------

Firm Name and Address



Mason and Marlowe

Mason and Marlowe Ltd.
Project Managers and Quantity Surveyors

5 Picadilly Place
Manchester, M1 3BR

Project Name and Address

4 Lynton Drive
Prestwich
M25 2QS

Project

Date
21/03/2023

Scale
1/100

Sheet

A3