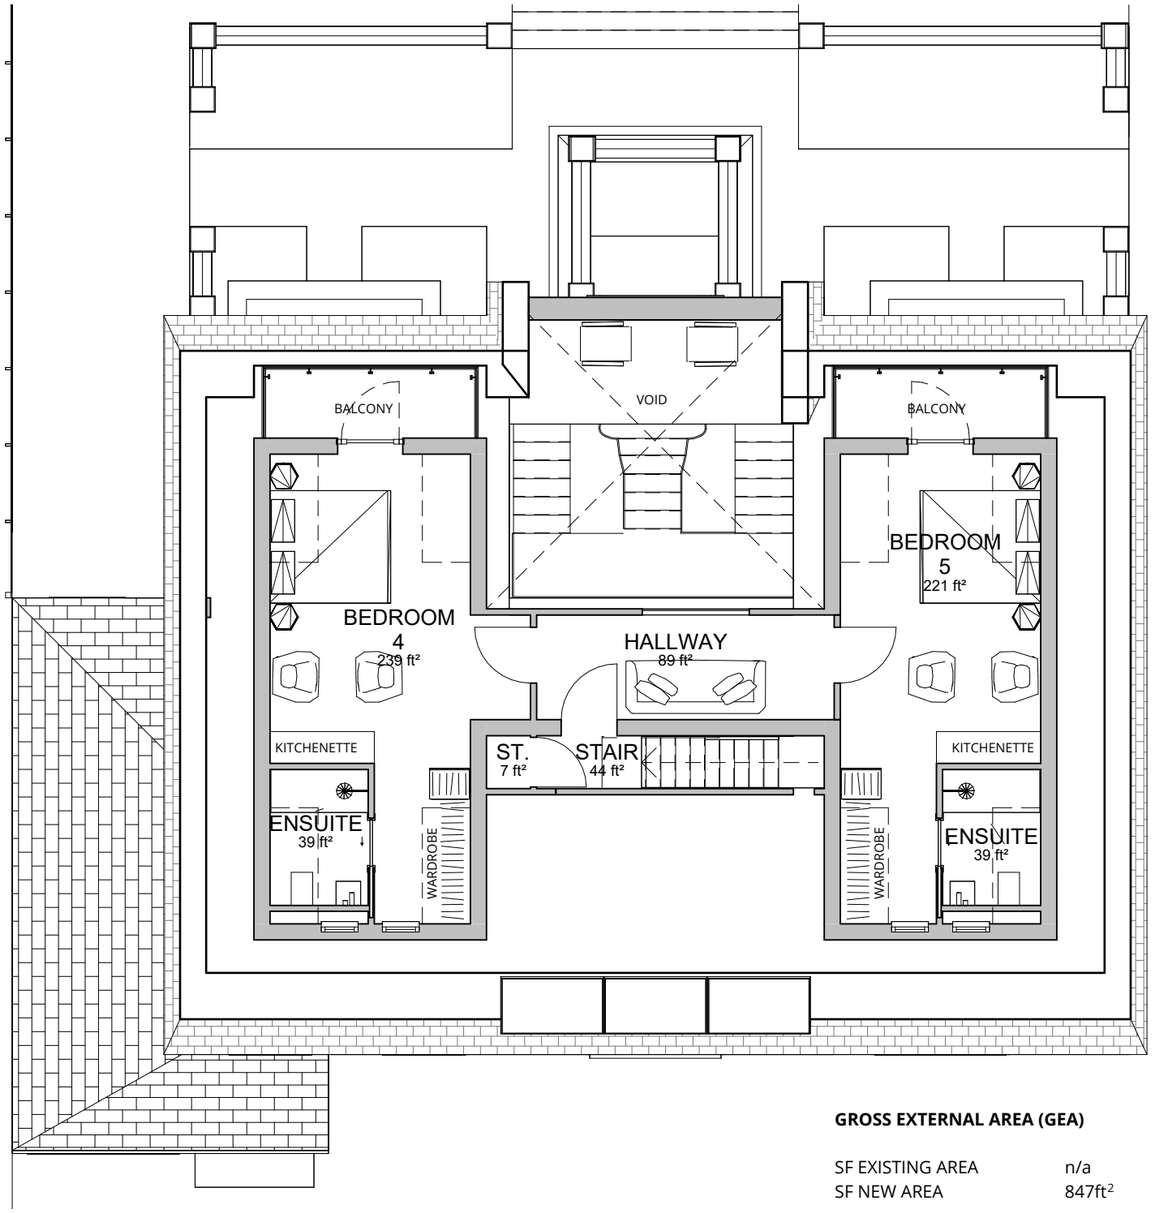

1 **Proposed Level 02**

1 : 100

GROSS EXTERNAL AREA (GEA)

SF EXISTING AREA	n/a
SF NEW AREA	847ft²
TOTAL	**847ft²**

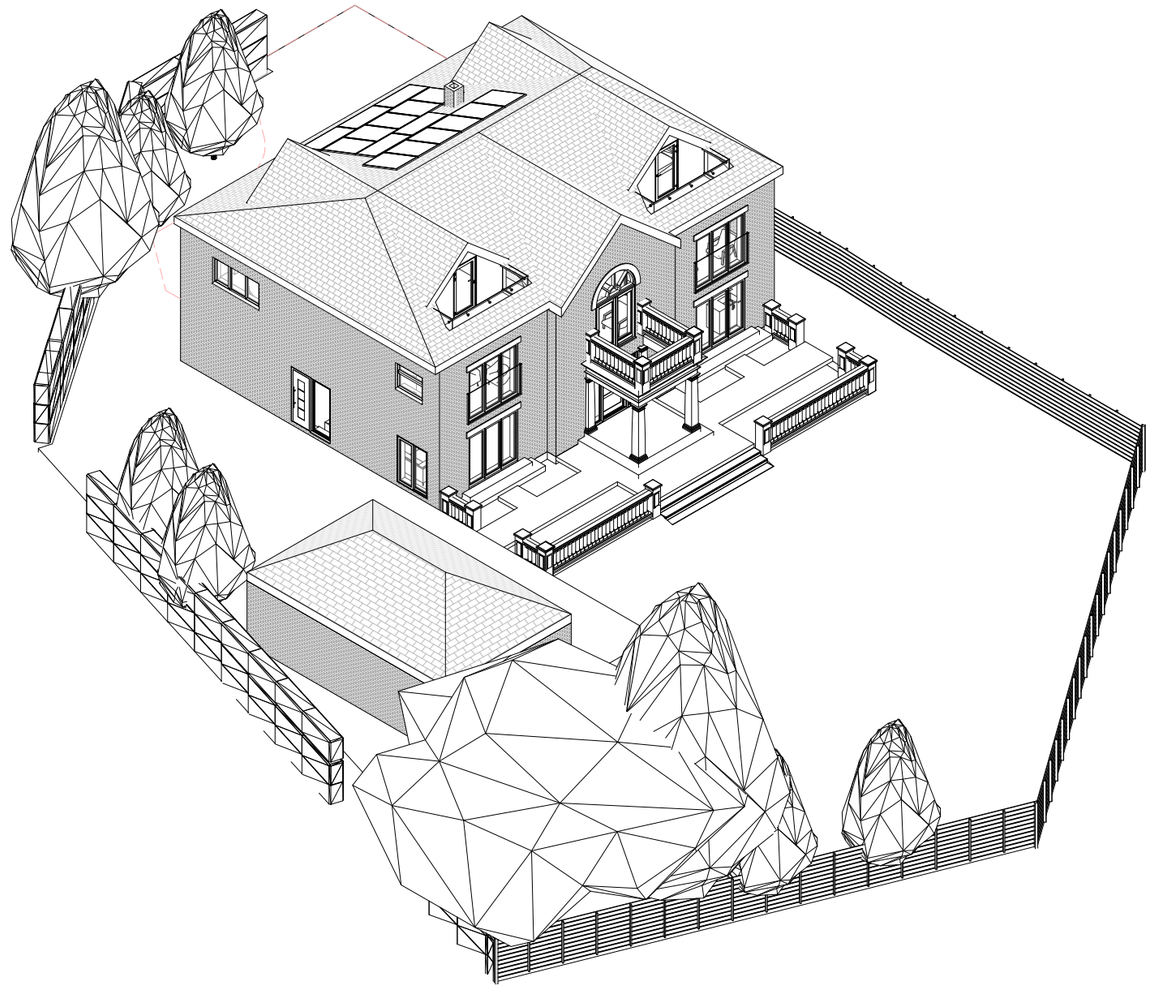

2 **Proposed 3D - Relocated Front**

GROSS EXTERNAL AREA (GEA)

EXISTING TOTAL	**2177ft²**
GF TOTAL	2333ft²
FF TOTAL	2026ft²
SF TOTAL	847ft²
TOTAL	**5206ft²**

0m 1m 2m 3m 4m 5m

SCALE 1:100

RALA SHALL HAVE NO RESPONSIBILITY FOR ANY USE MADE OF THIS DOCUMENT OTHER THAN FOR THAT WHICH IT WAS PREPARED AND ISSUED.
ALL DIMENSIONS SHOULD BE CHECKED ON SITE.
DO NOT SCALE FROM THIS DRAWING

ANY DRAWING ERRORS OR DIVERGENCIES SHOULD BE BROUGHT TO THE ATTENTION OF RALA AT THE ADDRESS SHOWN BELOW.

DRAWINGS SHALL BE READ IN CONJUNCTION WITH THE FOLLOWING BEFORE WORK COMMENCES:

- THE CDM DESIGN ISSUES REGISTER
- THE RALA RISK SERIES OF DRAWINGS
- THE PROJECT CDM RISK REGISTER

NOTES

P00	Pre-Planning Issue	RB	RB	01/08/25
P01	Planning Issue	RB	RB	04/06/26

REVISION DESCRIPTION DRAWN CHECKED DATE

REVISION DESCRIPTION DRAWN CHECKED DATE

CLIENT

11 Hackford Close,
Brandlesholme,
Bury,
Greater Manchester,
BL8 1XP
United Kingdom

T +44 [0]7564 361 972

Rachel Ann Lucy
RALA Architect

PROJECT TITLE
2 Alnwick Drive

BDP JOB NUMBER
P0073

ISO 27001 CLASSIFICATION
Planning

DRAWING TITLE
Proposde Plans - Level 02 & 3D

SCALE
@ A3
1 : 100

DATE FIRST ISSUED
07/17/25

DRAWING No.
AWD-RALA-ZZ-XX-DR-A-(PL)-0004

REVISION
P01