PHOTOGRAPH - EXAMPLE TOP PERMEABLE COMPOSITE FENCING SECTION (OR SIMILAR)

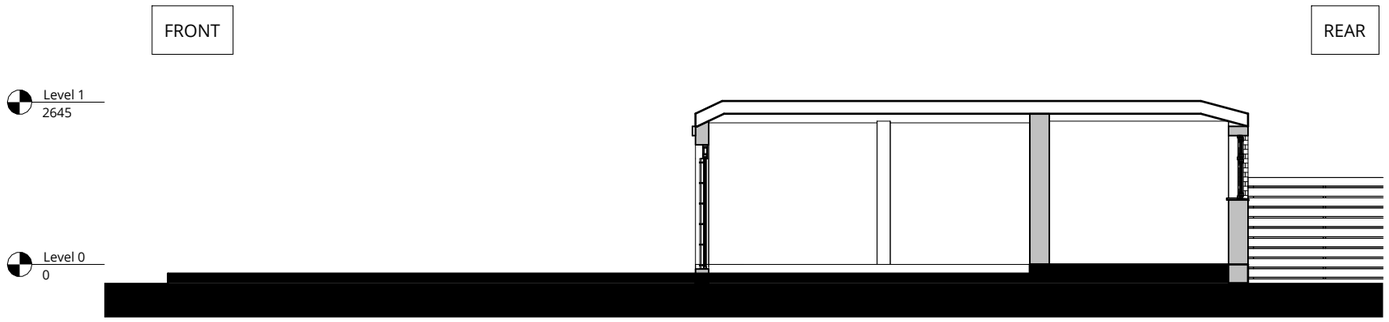

1 Existing Section through front boundary treatment

1 : 100

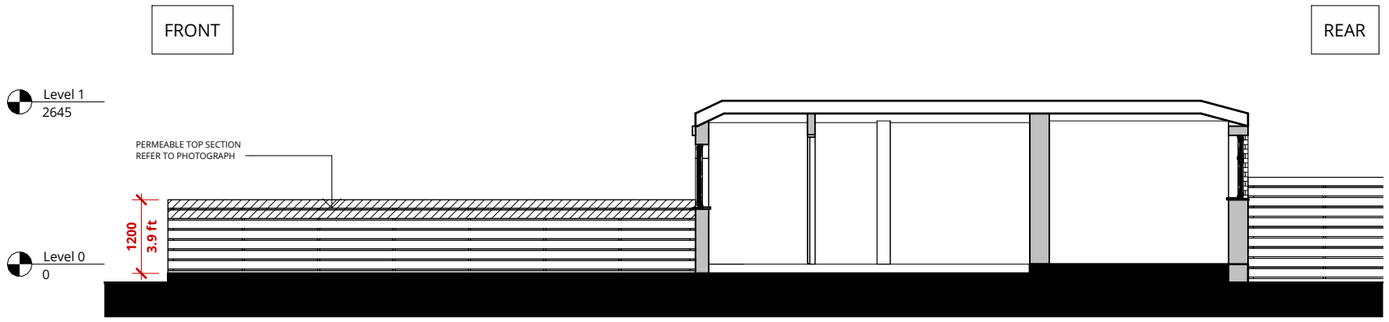

2 Proposed Section through front boundary treatment

1 : 100

0m 1m 2m 3m 4m 5m

SCALE 1:100

RALA SHALL HAVE NO RESPONSIBILITY FOR ANY USE MADE OF THIS DOCUMENT OTHER THAN FOR THAT WHICH IT WAS PREPARED AND ISSUED.
ALL DIMENSIONS SHOULD BE CHECKED ON SITE.
DO NOT SCALE FROM THIS DRAWING

ANY DRAWING ERRORS OR DIVERGENCIES SHOULD BE BROUGHT TO THE ATTENTION OF RALA AT THE ADDRESS SHOWN BELOW.

DRAWINGS SHALL BE READ IN CONJUNCTION WITH THE FOLLOWING BEFORE WORK COMMENCES:

- THE CDM DESIGN ISSUES REGISTER
- THE RALA RISK SERIES OF DRAWINGS
- THE PROJECT CDM RISK REGISTER

NOTES

REVISION	DESCRIPTION	DRAWN	CHECKED	DATE
P00	Planning Comments	RB	RB	09/07/26

CLIENT

11 Hackford Close,
Brandlesholme,
Bury,
Greater Manchester,
BL8 1XP
United Kingdom

T +44 [0]7564 361 972

Rachel Ann Lucy
RALA Architect

PROJECT TITLE
2 Alnwick Drive

BDP JOB NUMBER
P0073

ISO 27001 CLASSIFICATION
Planning

DRAWING TITLE
Proposed Boundary Alterations

SCALE
@ A3
1 : 100

DATE FIRST ISSUED
09/07/26

DRAWING No.
AWD-RALA-ZZ-XX-DR-A-(PL)-0009

REVISION
P00