



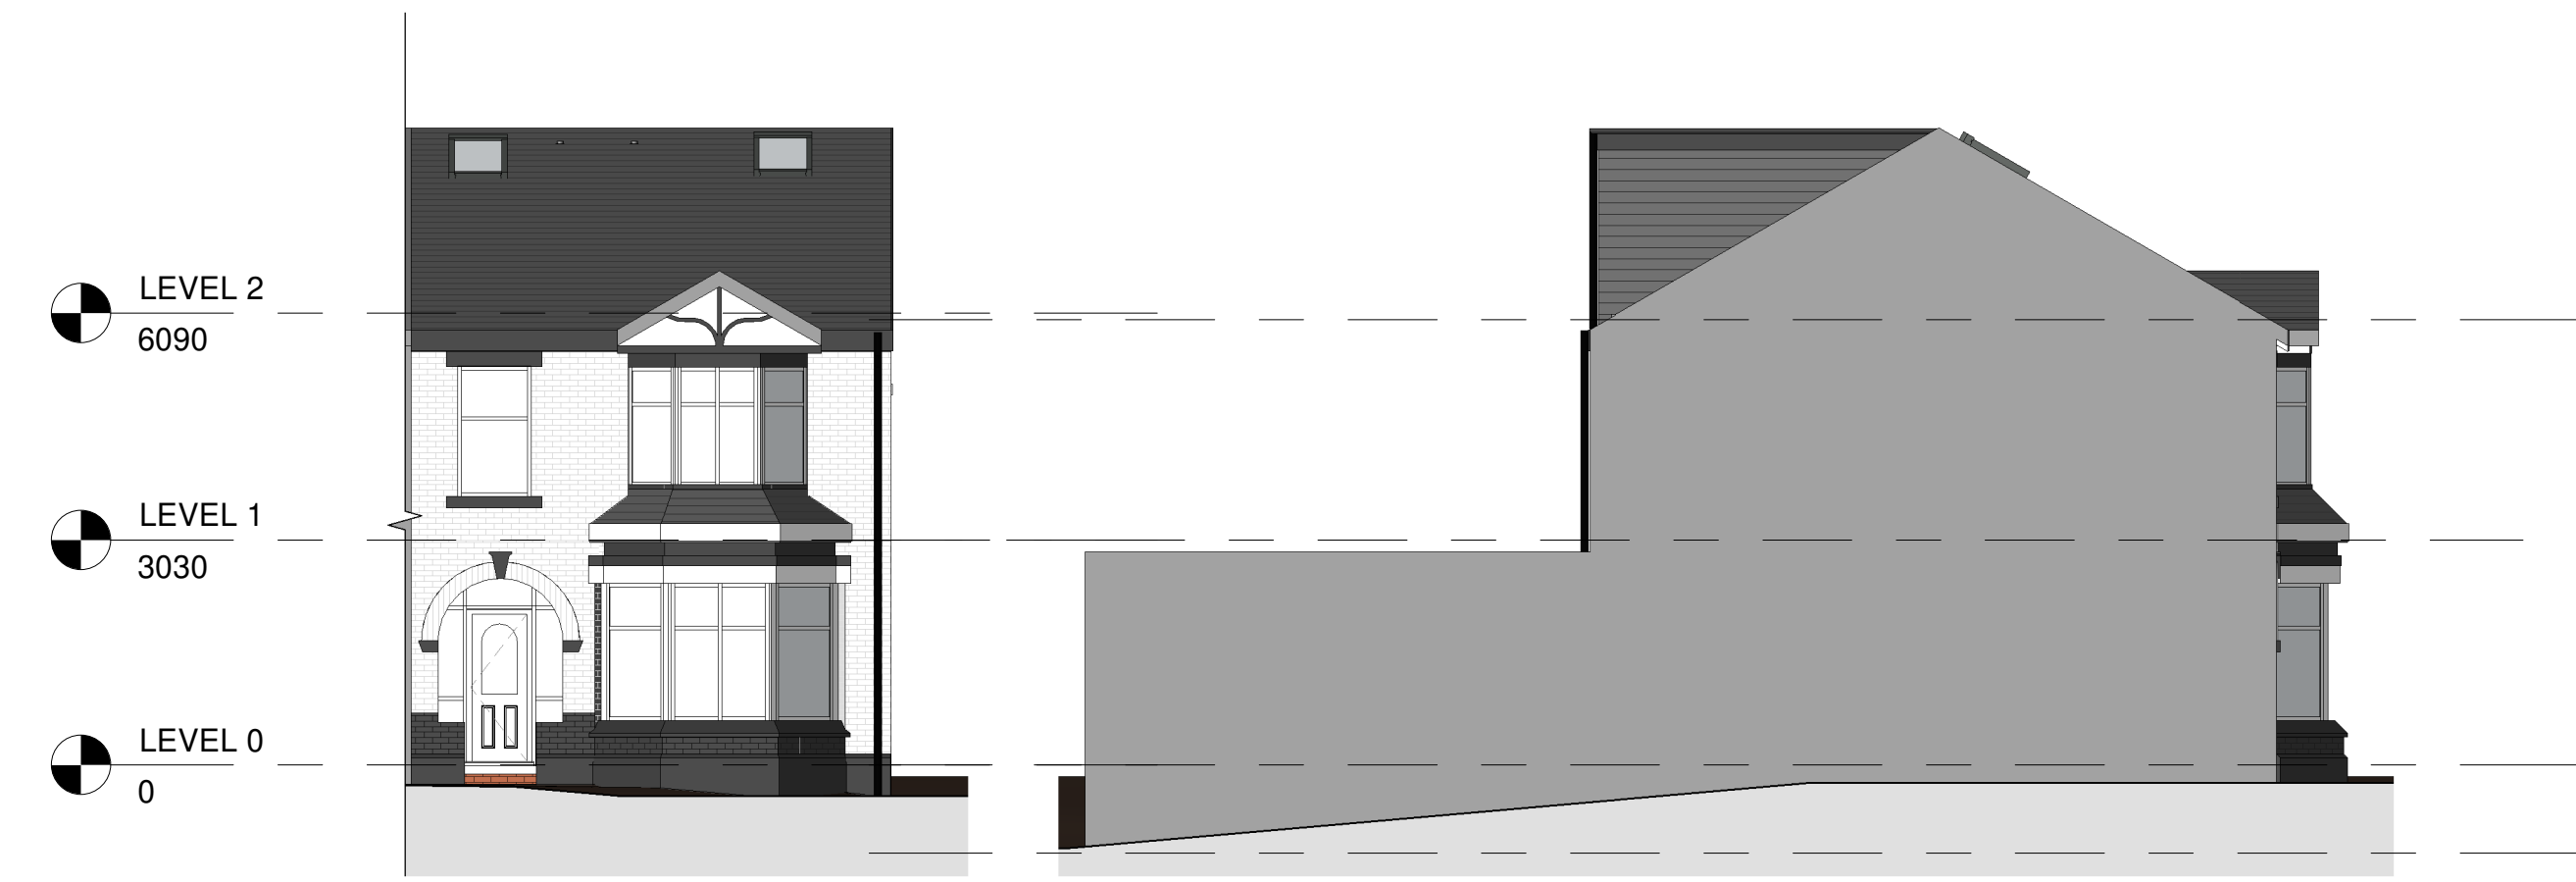


3 Front - Existing
1 : 100

4 Left Side - Existing
1 : 100

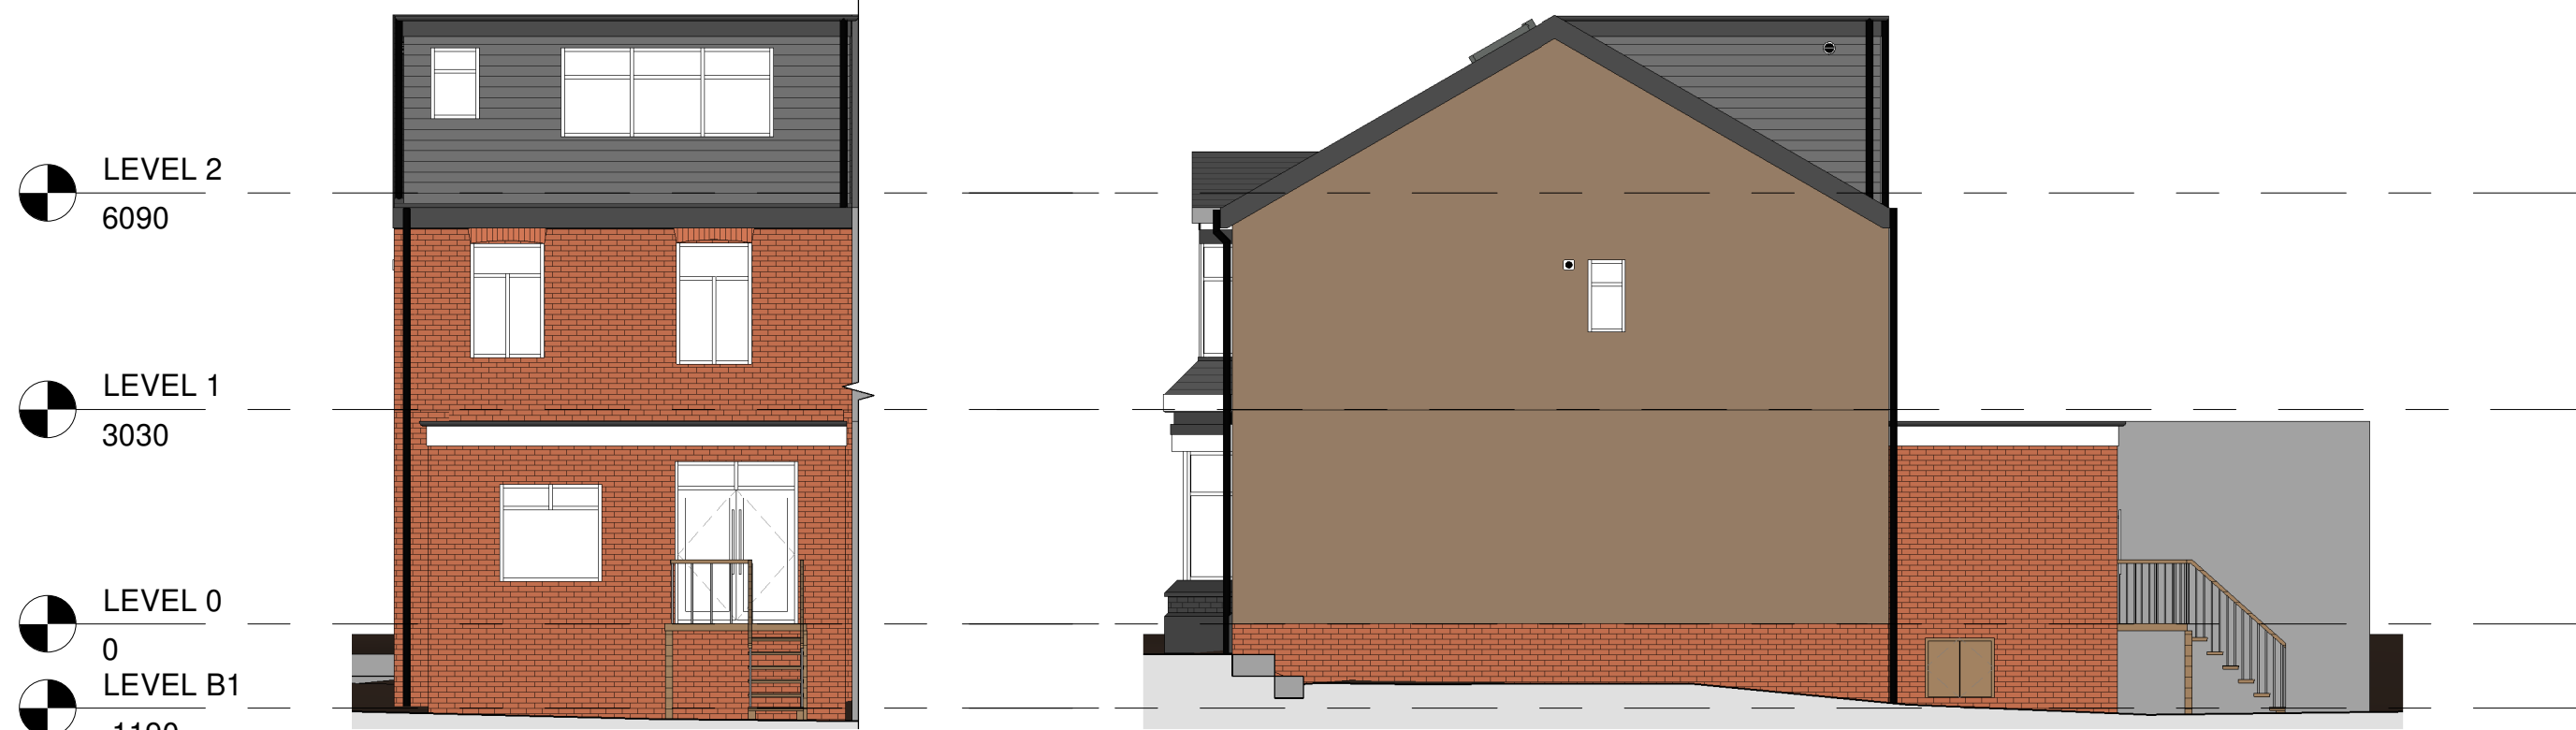


5 Rear - Existing
1 : 100

6 Right Side - Existing
1 : 100

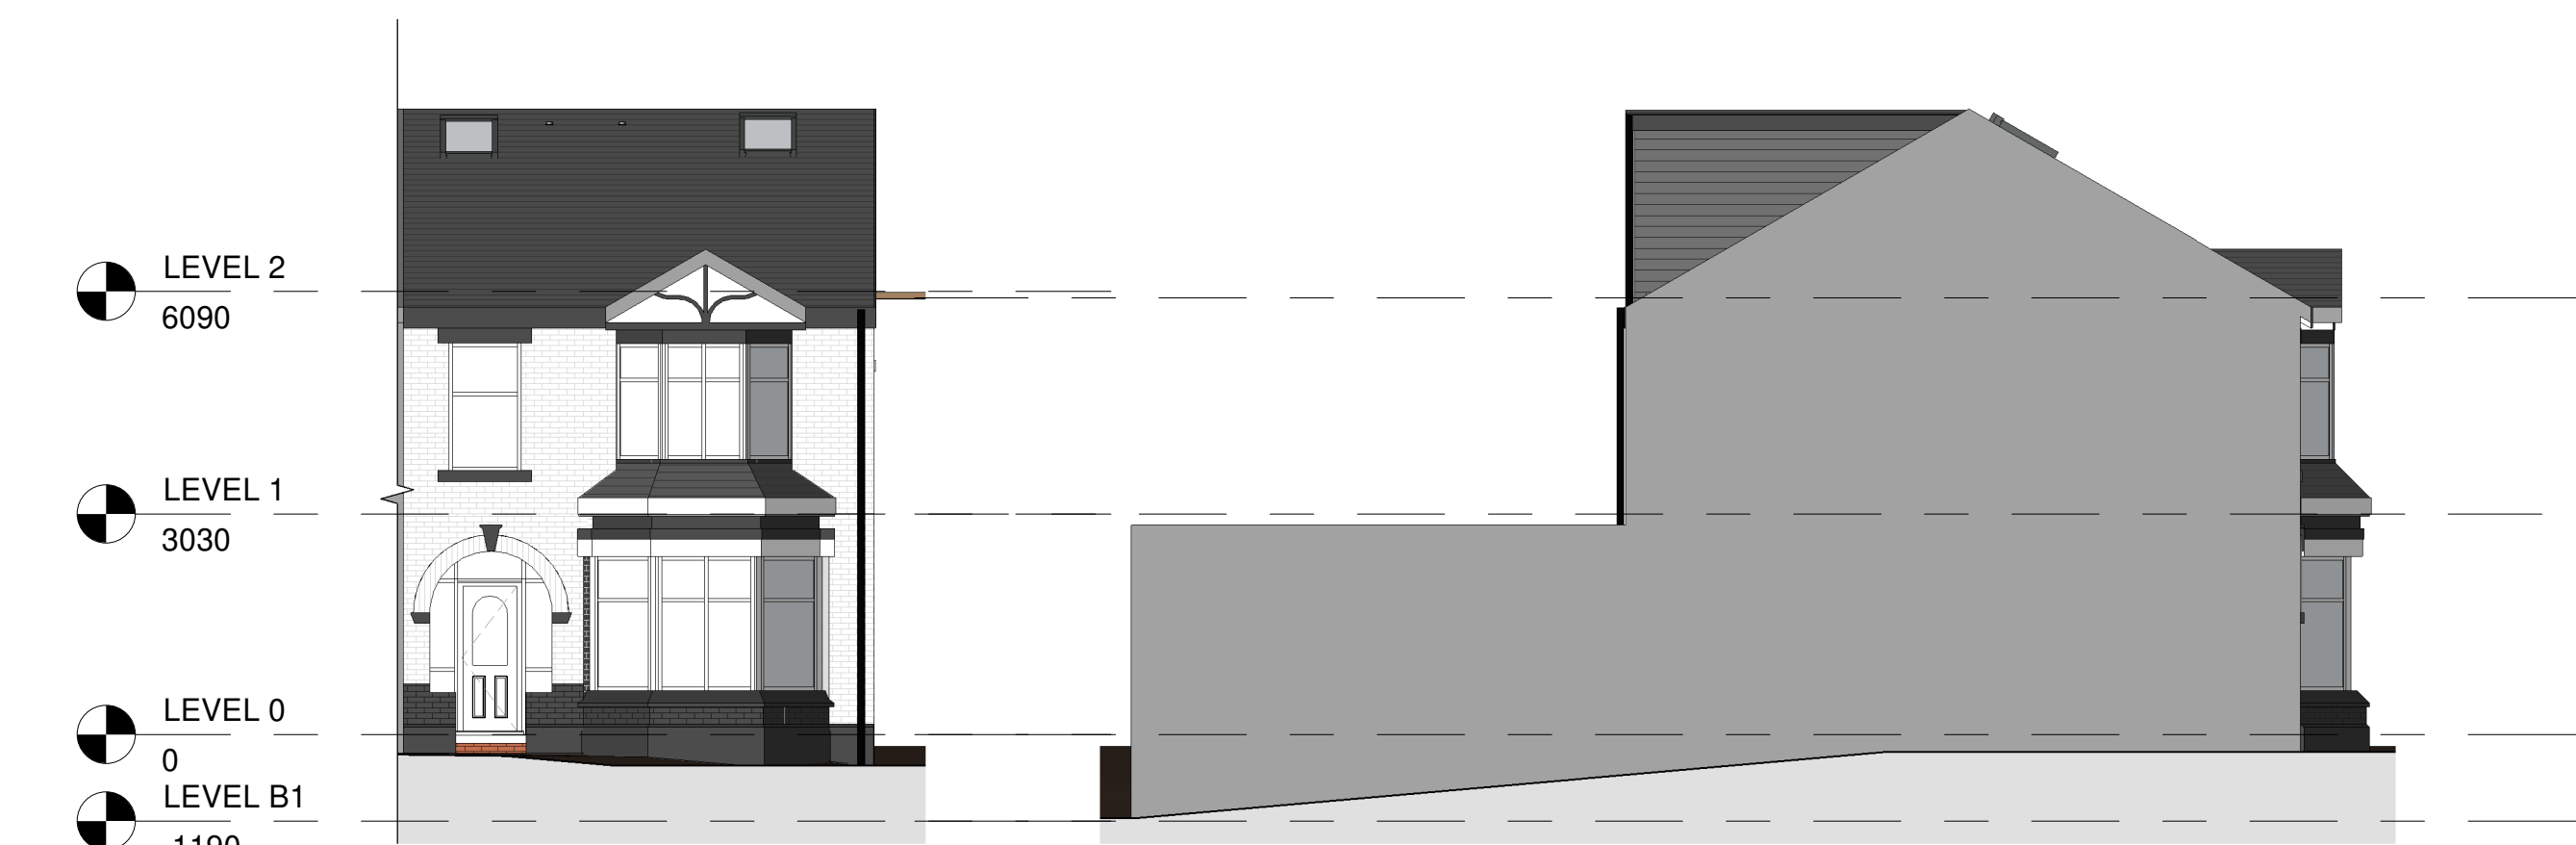


7 Front - Proposed
1 : 100

8 Left Side - Proposed
1 : 100

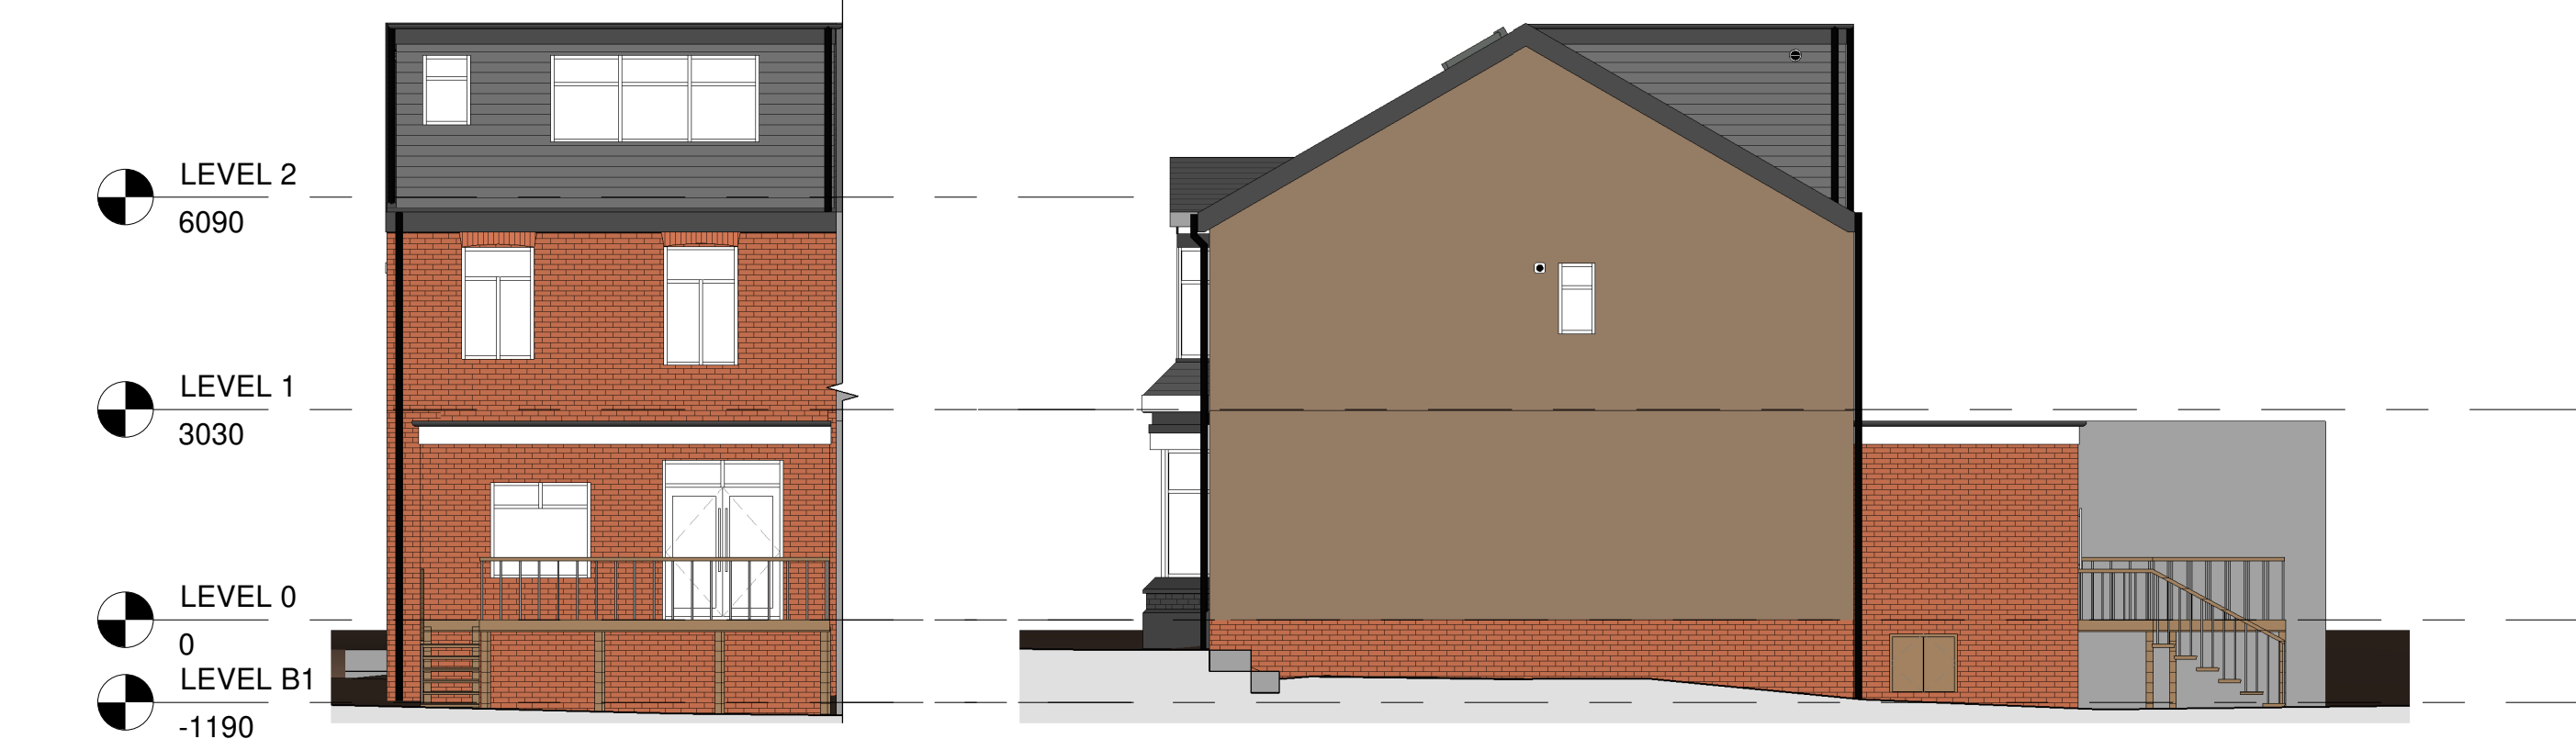


9 Rear - Proposed
1 : 100

10 Right Side - Proposed
1 : 100

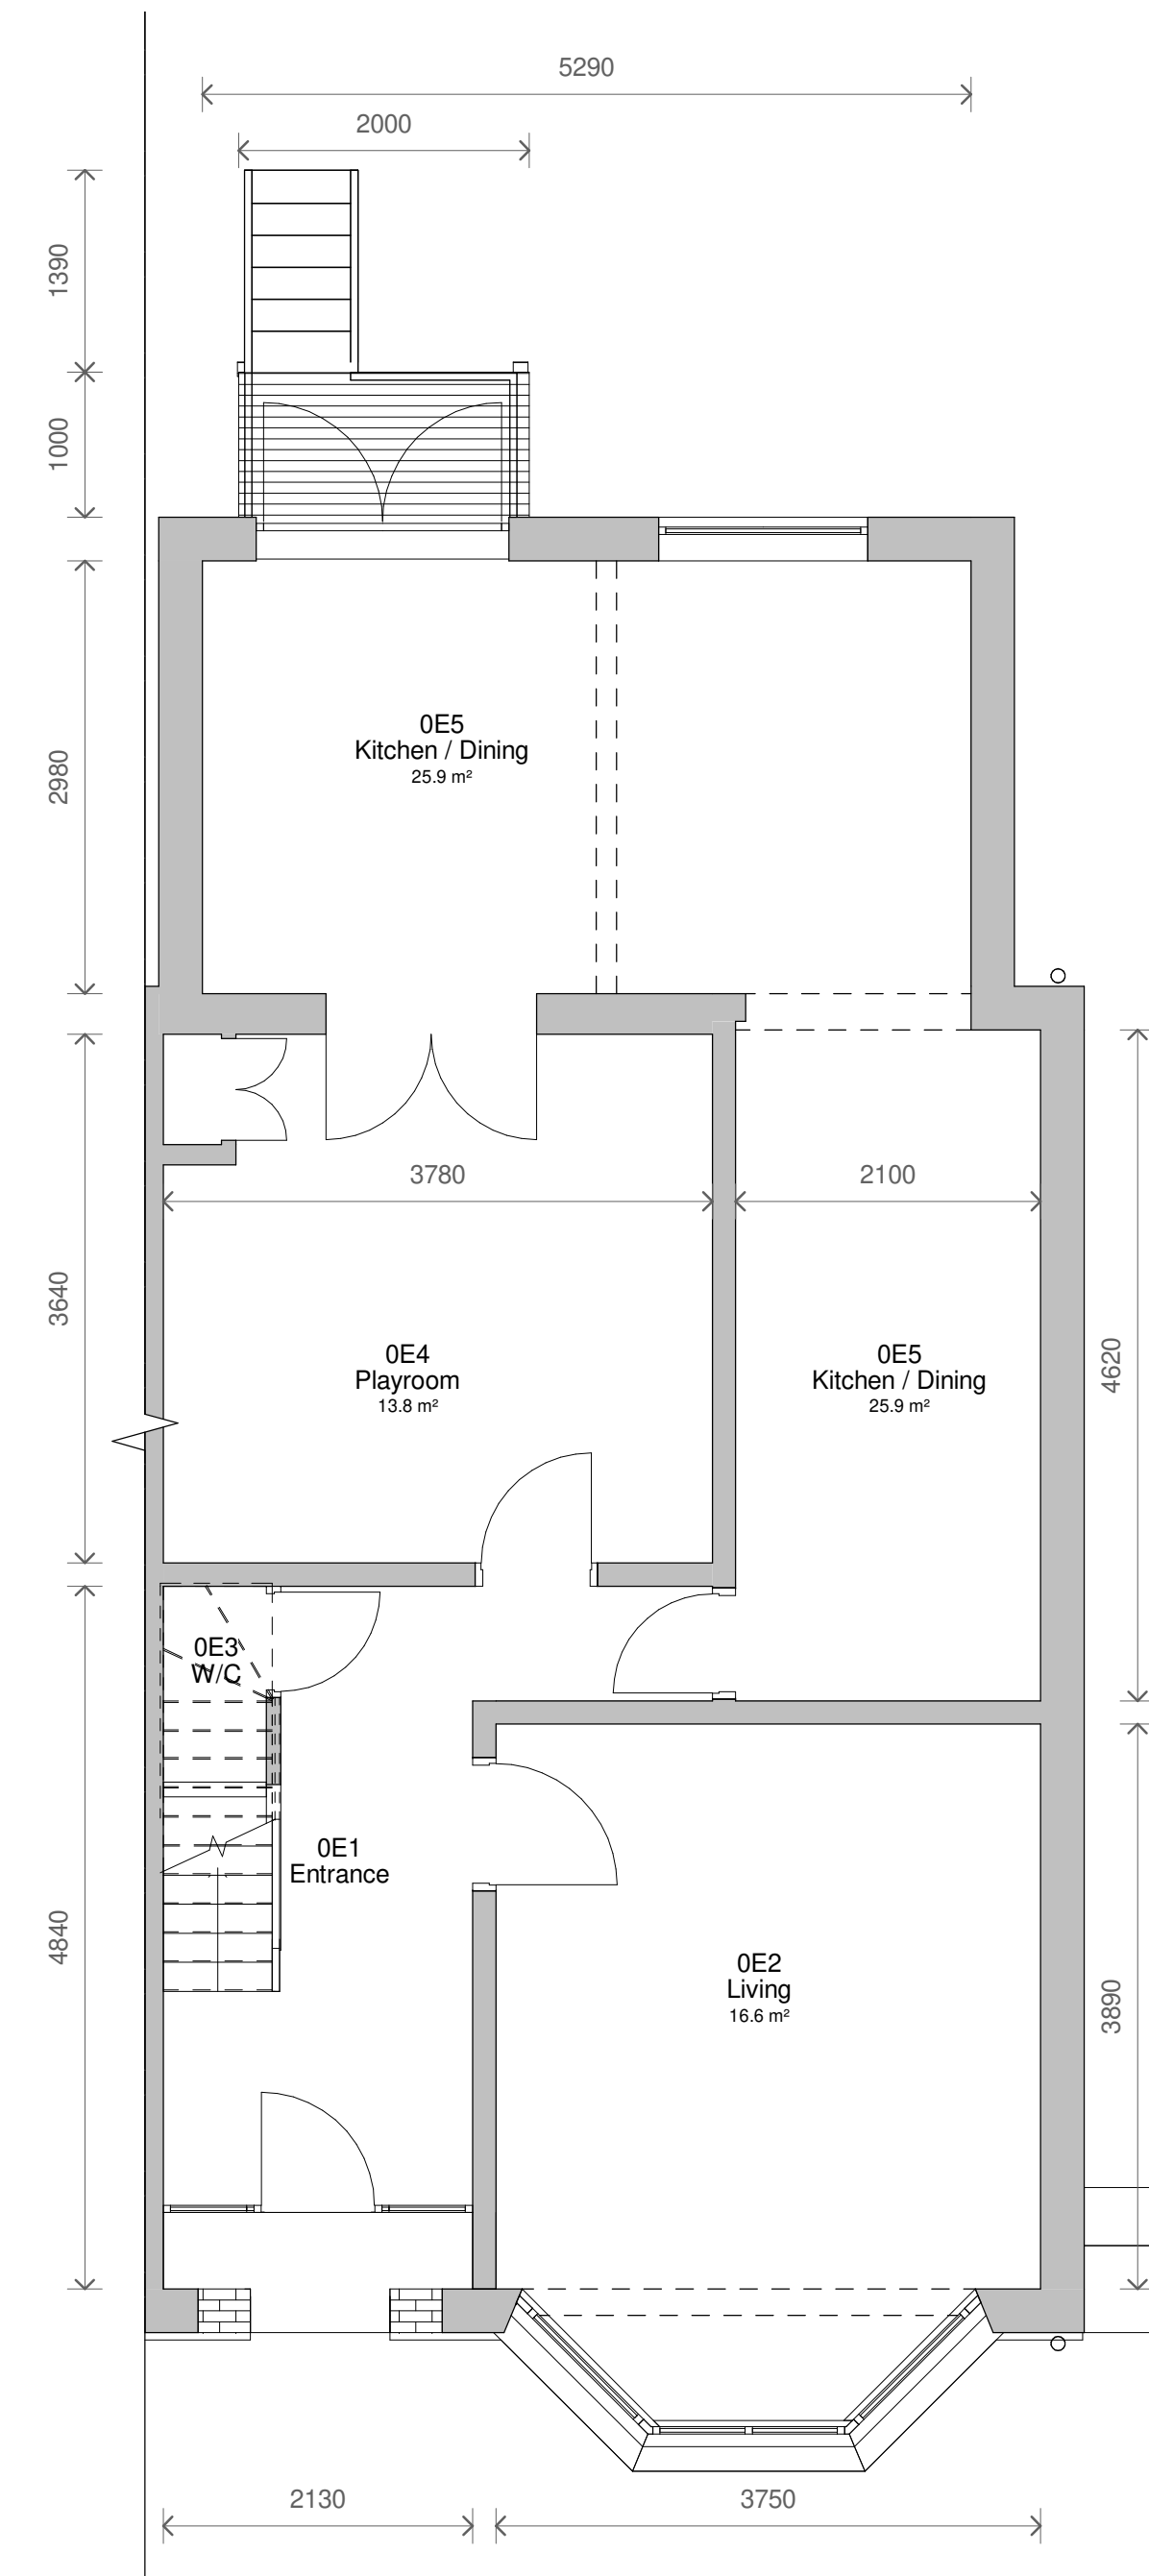

1 Level 0 - Existing
1 : 50

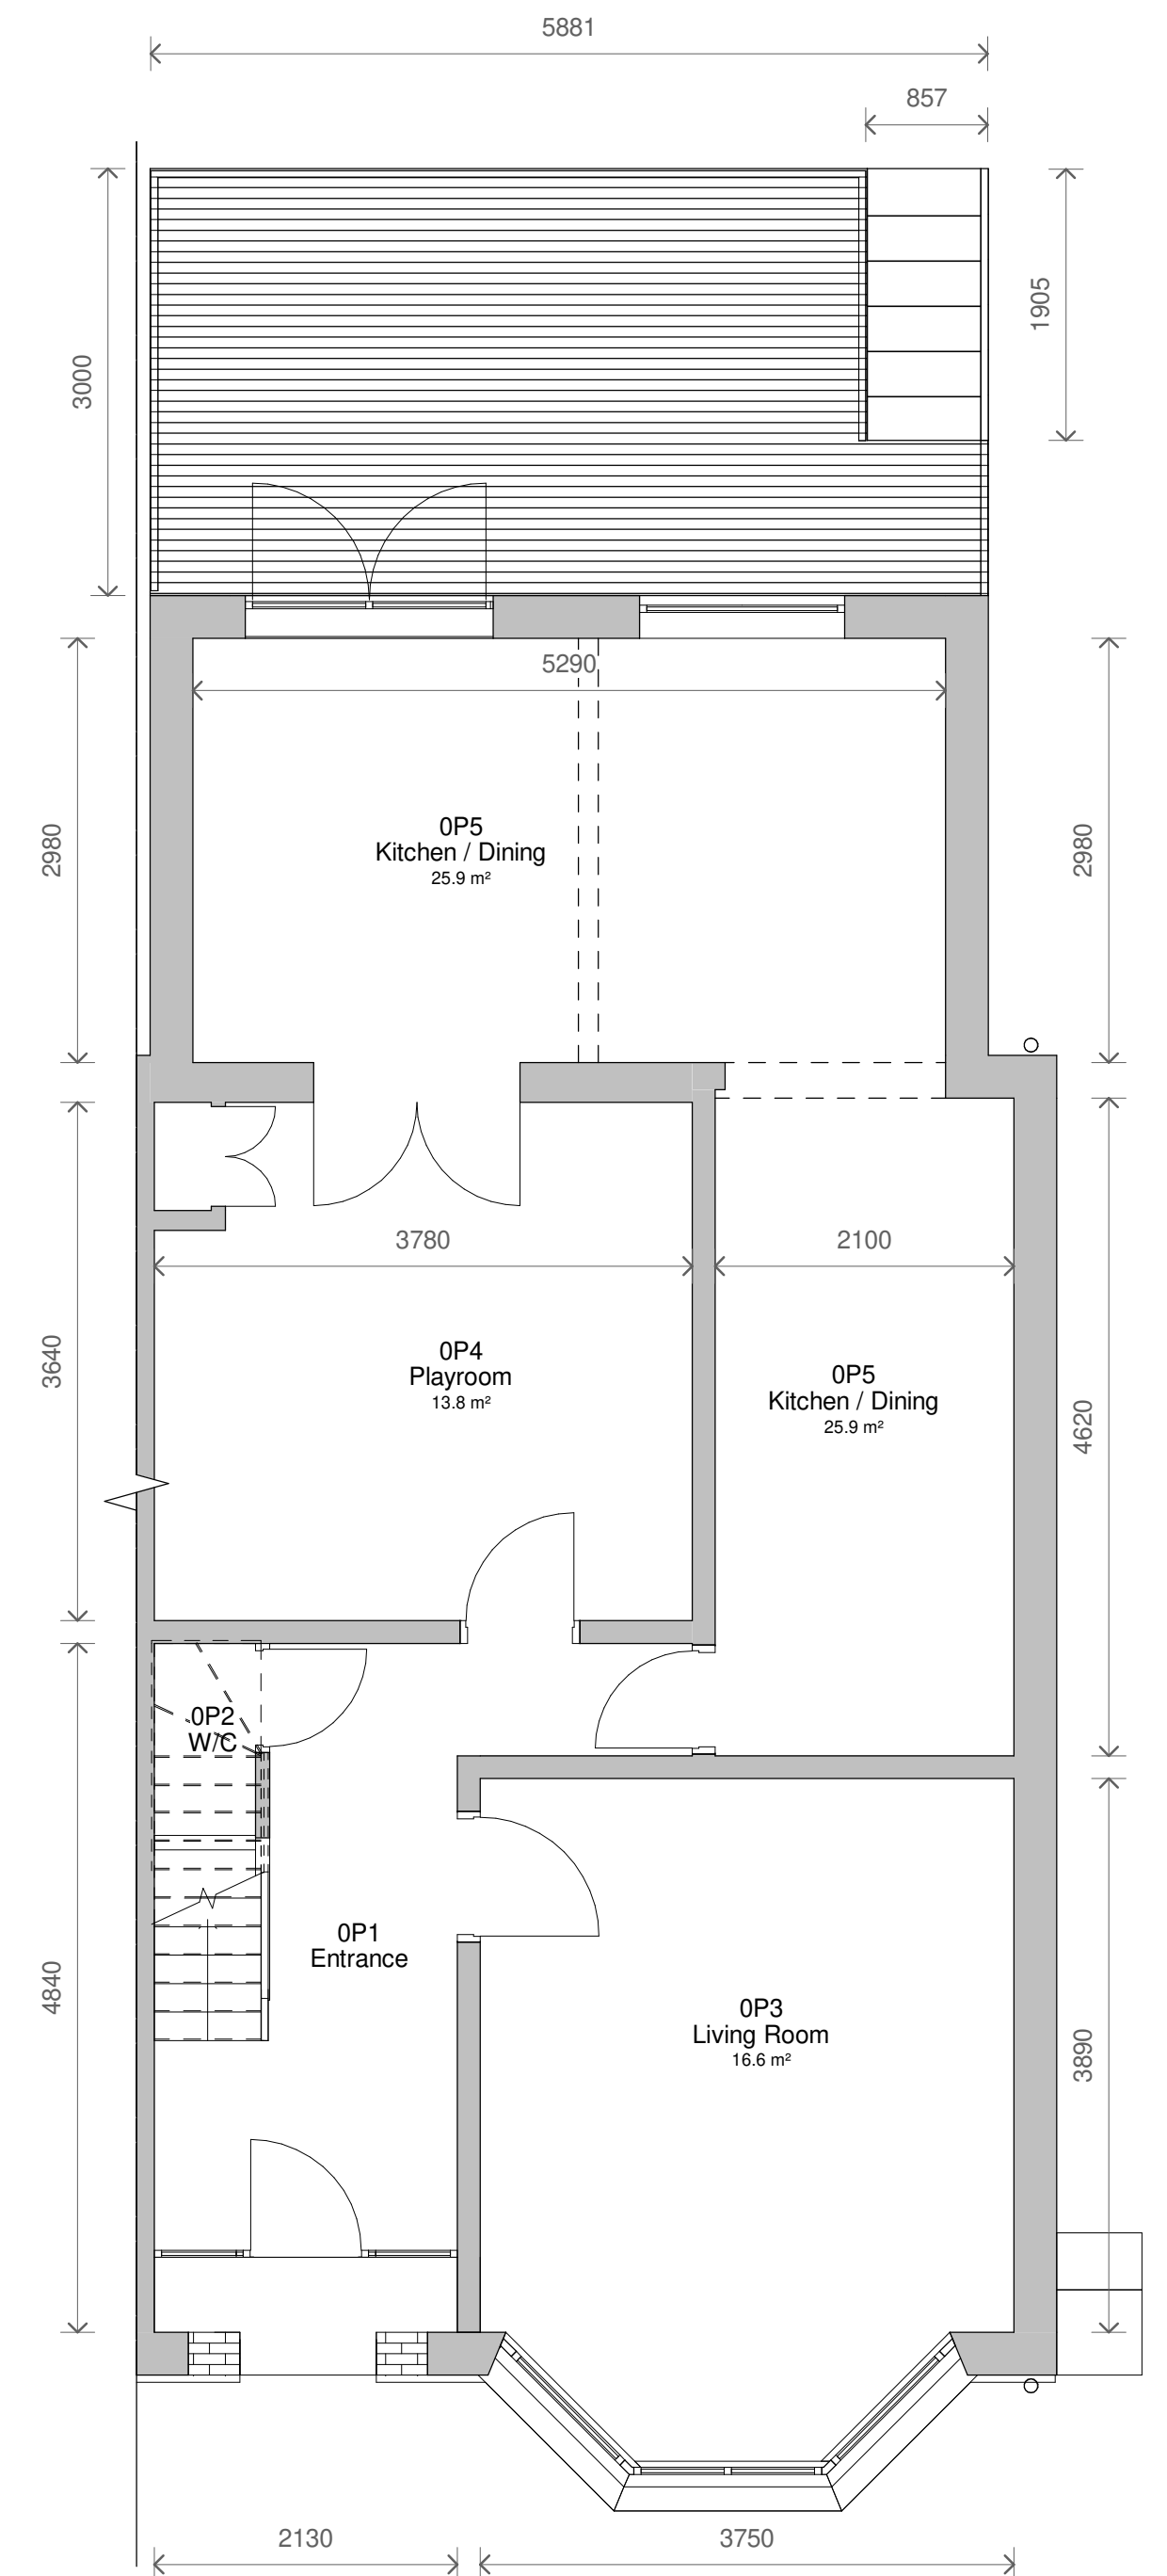

2 Level 0 - Proposed
1 : 50

No.	Description	Date
1	DECKING	09/01-2023

PROJECT 36 Richmond Avenue		
TITLE Existing and Proposed Plans and Elevations		
CLIENT Eisenberg		
STATUS DESIGN		
DRAWN BY TP	DATE 06/12/2022	SCALE (@ A1) As indicated
PROJECT NUMBER GSS21040.2	DRAWING NUMBER 002	REV 1
GOLD SKETCH S T U D I O S www.goldsketch.co.uk info@goldsketch.co.uk 0161 792 9595		
NOTES COPYRIGHT: ALL RIGHTS RESERVED. DISCLAIMER: THIS DRAWING IS FOR INFORMATION ONLY AND DOES NOT REPRESENT A CONTRACT. ANY DISCREPANCIES SHALL BE REPORTED TO THE CLIENT. ALL DIMENSIONS ARE TO FACE UNLESS OTHERWISE SPECIFIED. ALL DIMENSIONS ARE IN MILLIMETRES UNLESS OTHERWISE SPECIFIED.		

