



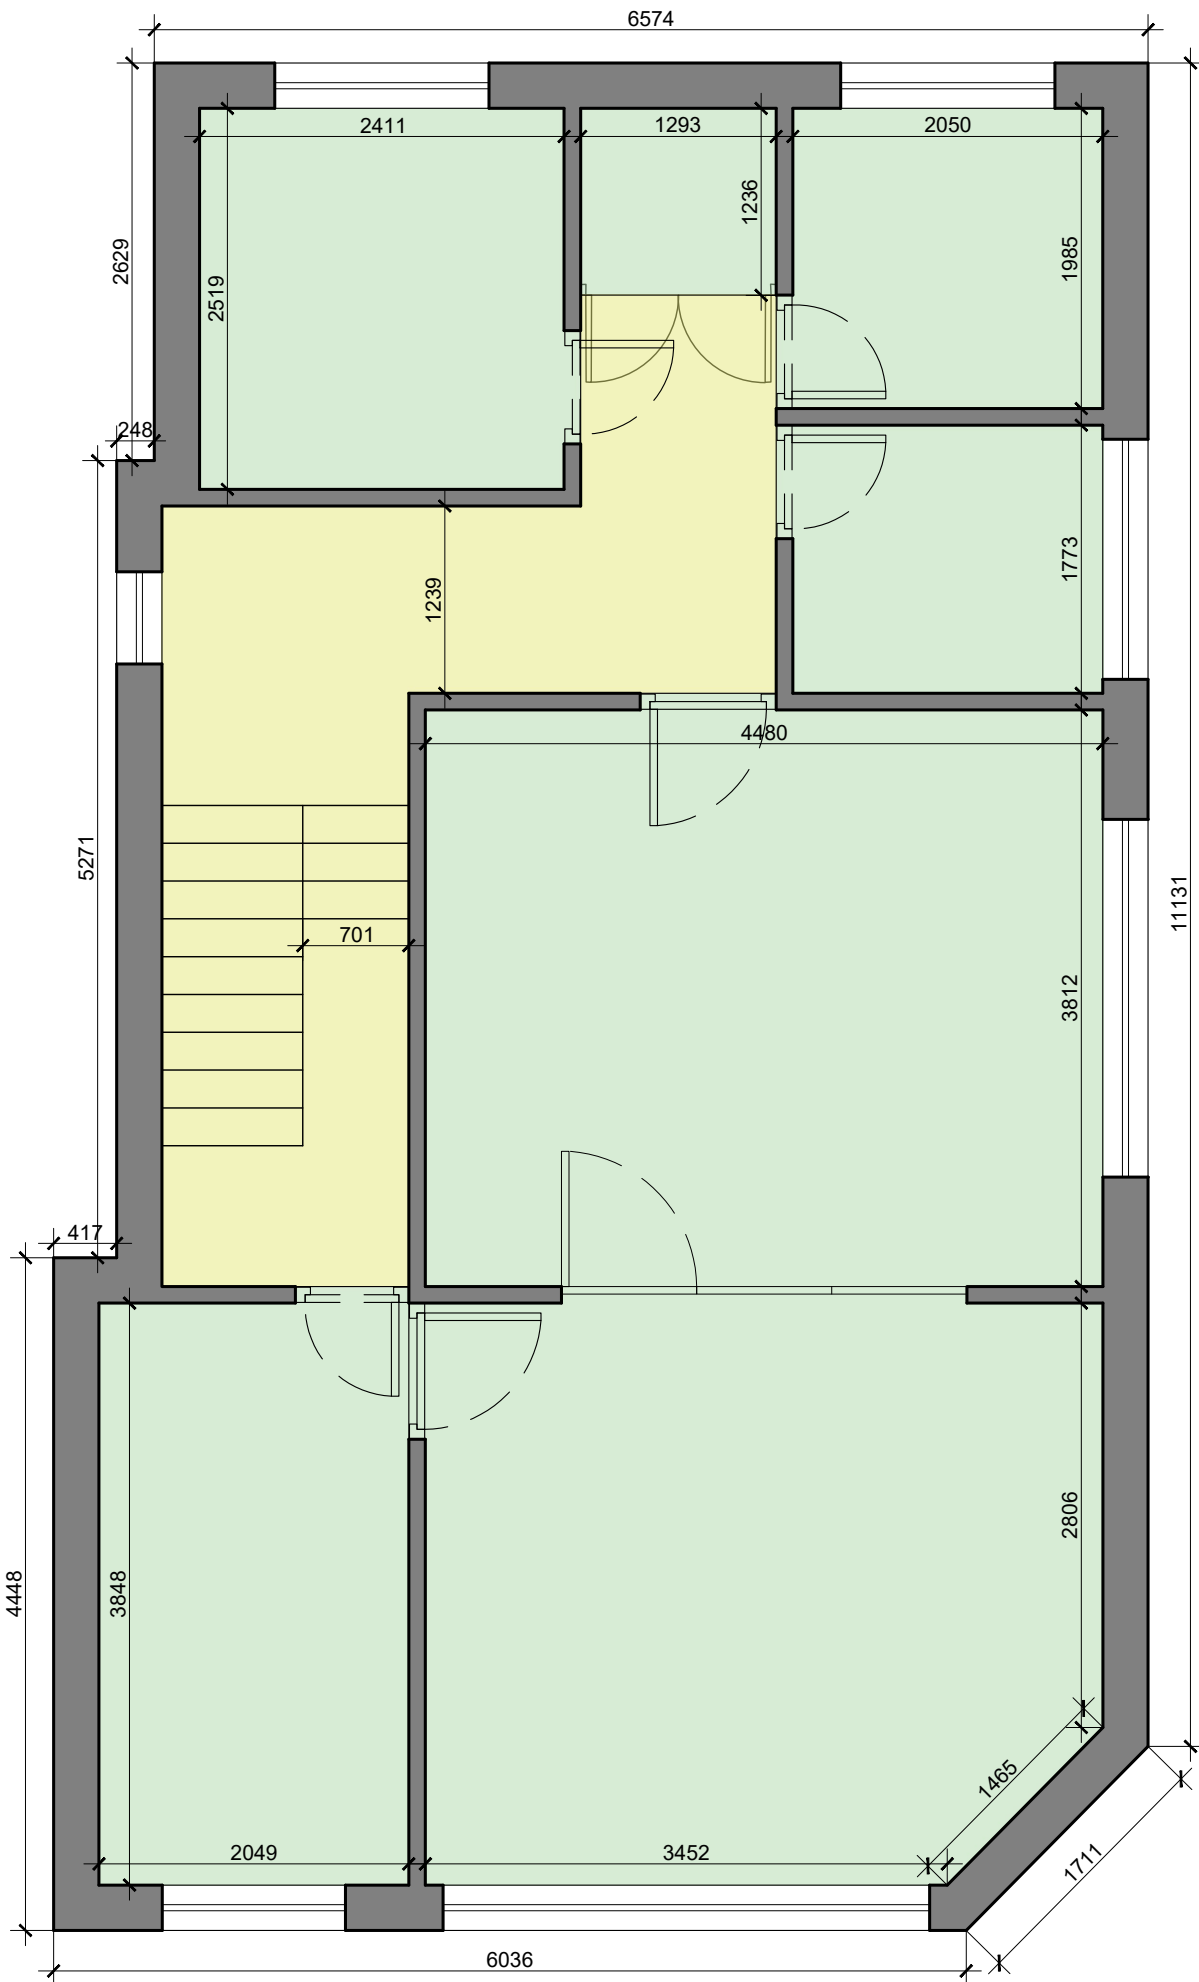

EXISTING FIRST FLOOR PLAN

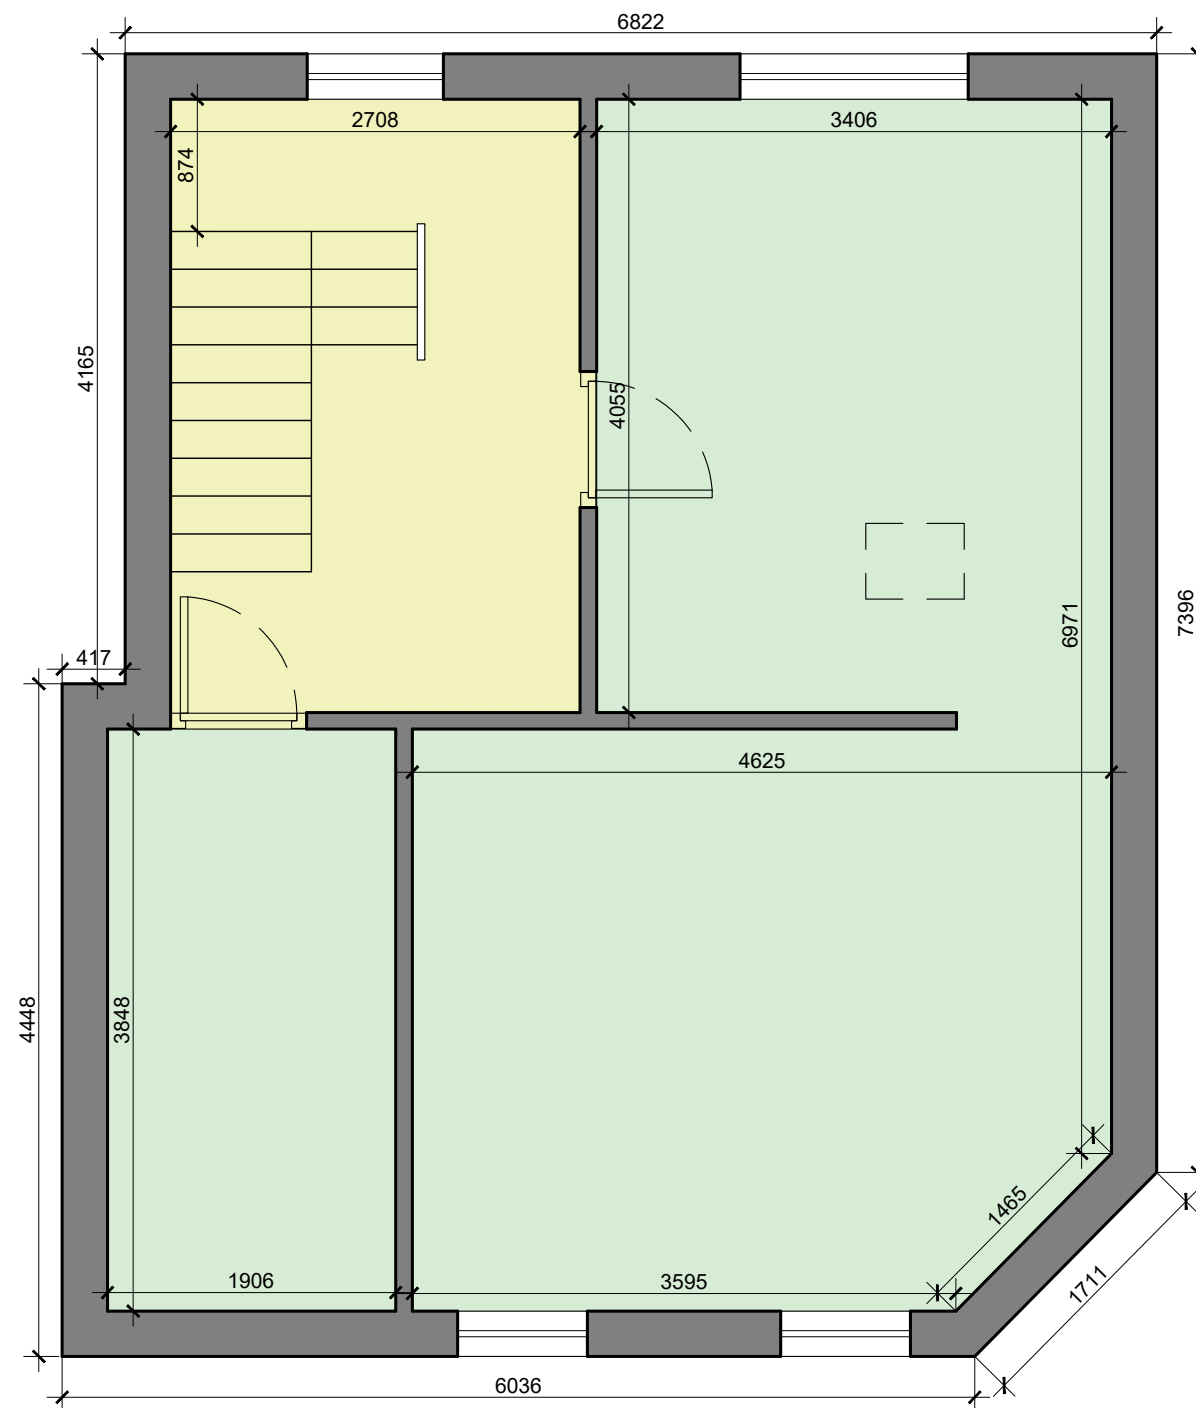

EXISTING SECOND FLOOR PLAN

General Notes

No.	Revision/Issue	Date

Firm Name and Address



Mason and Marlowe Ltd.
Project Managers and Quantity Surveyors

5 Picadilly Place
Manchester, M1 3BR

Project Name and Address

228 Bury New Road Whitefield
M45 8QN.

Project

228 Bury New Road

Date

15/09/2024

Scale

1/100

Sheet

A3