


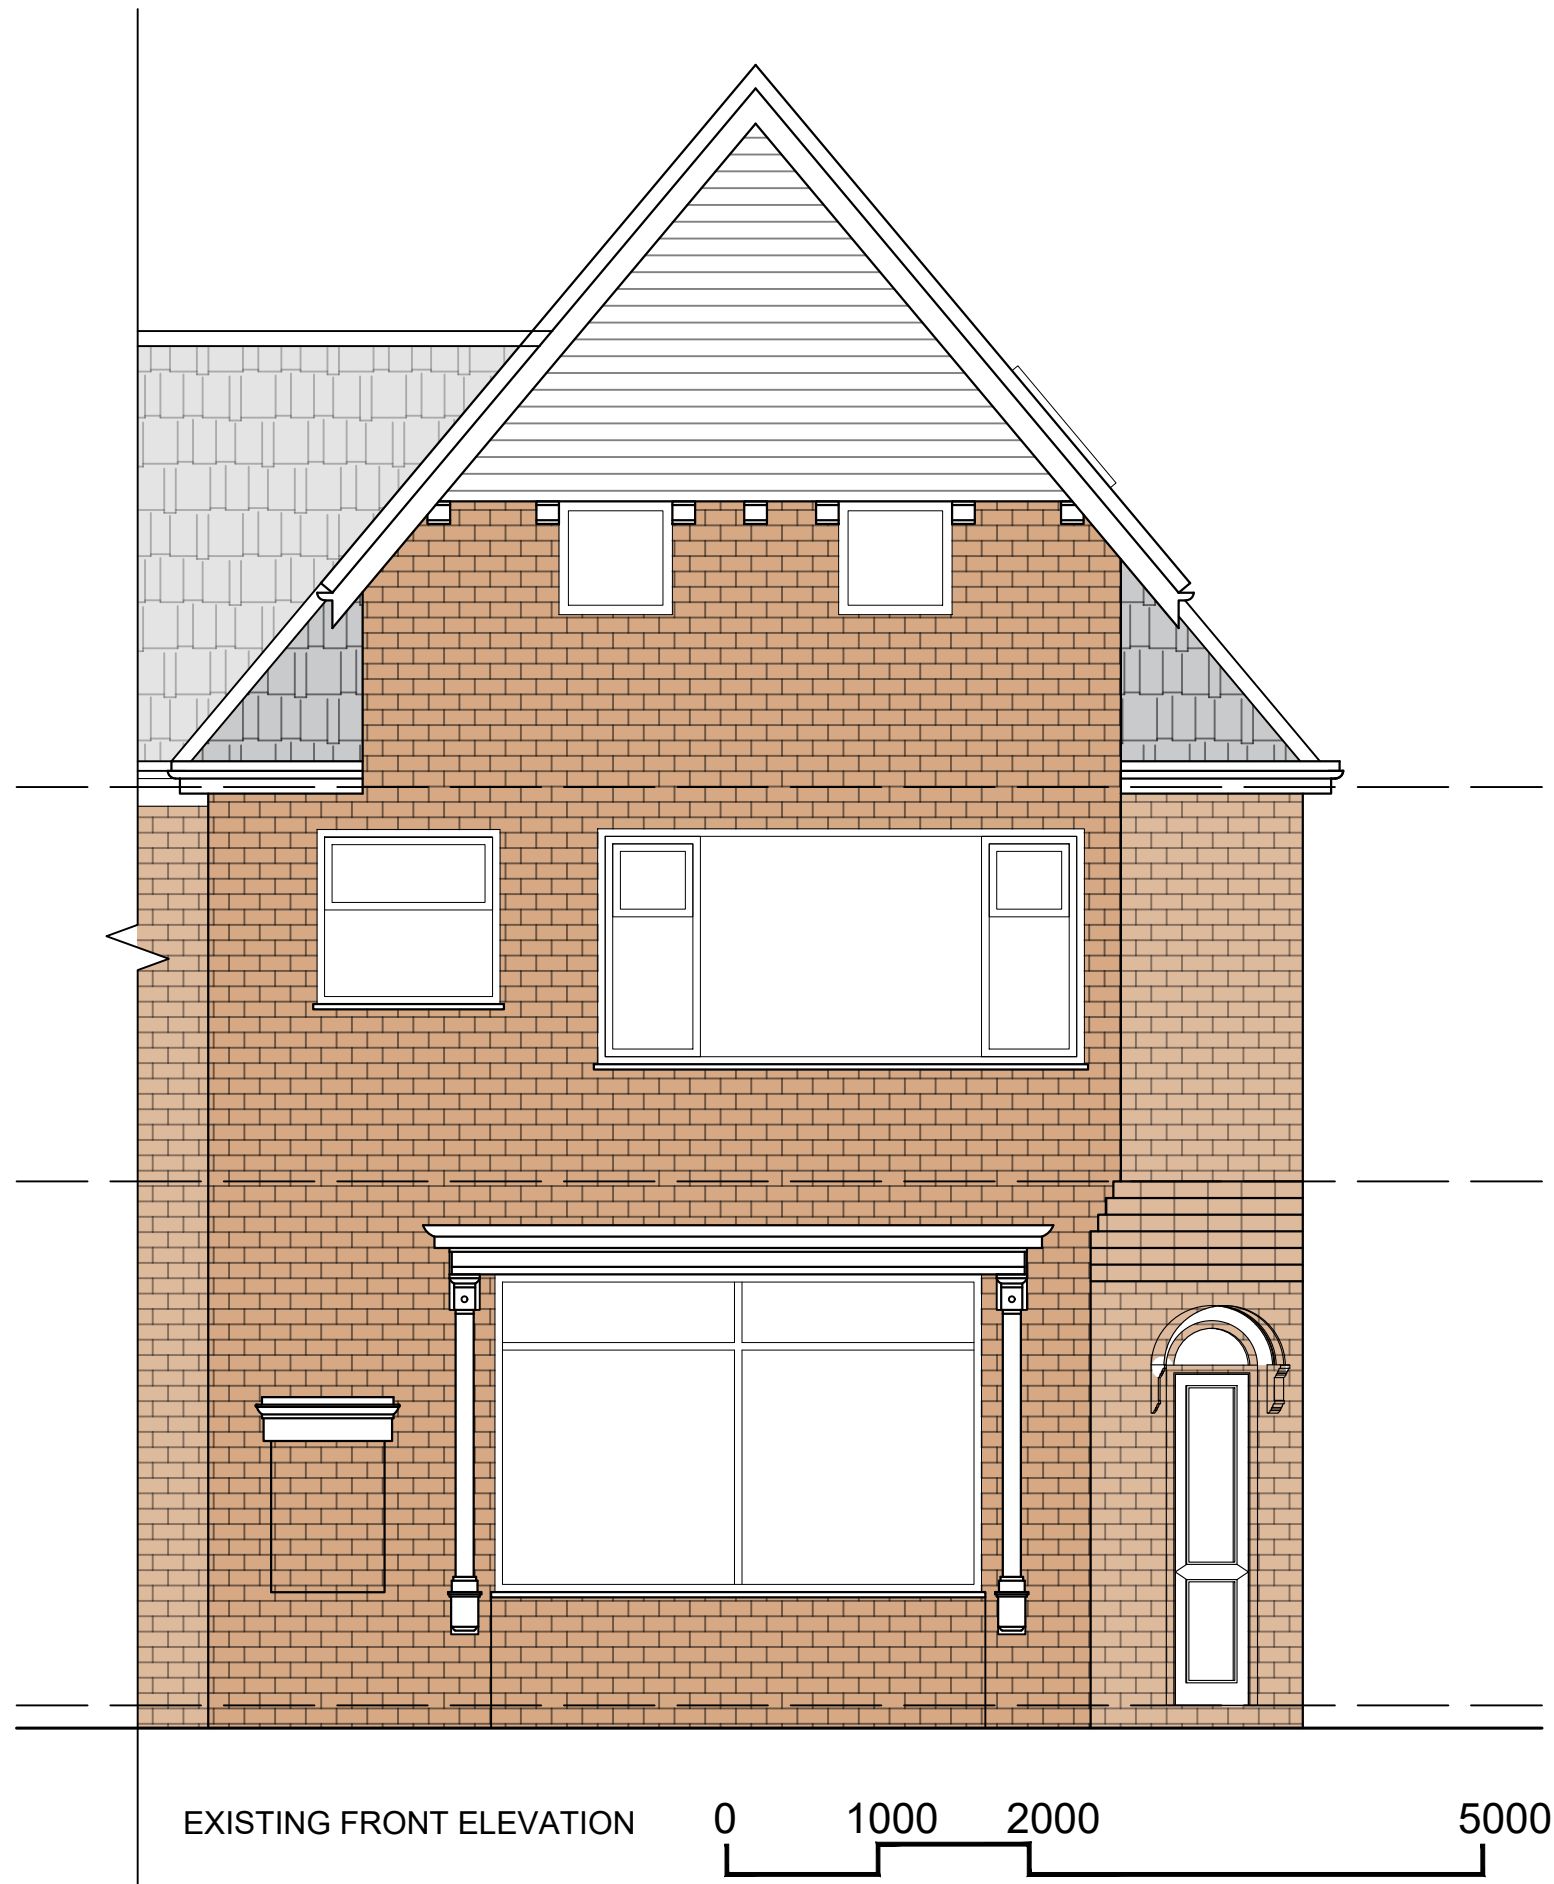

EXISTING FRONT ELEVATION

0 1000 2000 5000

General Notes

No.	Revision/Issue	Date

Firm Name and Address



Mason and Marlowe Ltd.
Project Managers and Quantity Surveyors

5 Picadilly Place
Manchester, M1 3BR

Project Name and Address

228 Bury New Road Whitefield
M45 8QN.

Project	Sheet
228 Bury New Road	A3
Date	
Scale	

15/09/2024

1/50