




EXISTING LEFT SIDE ELEVATION

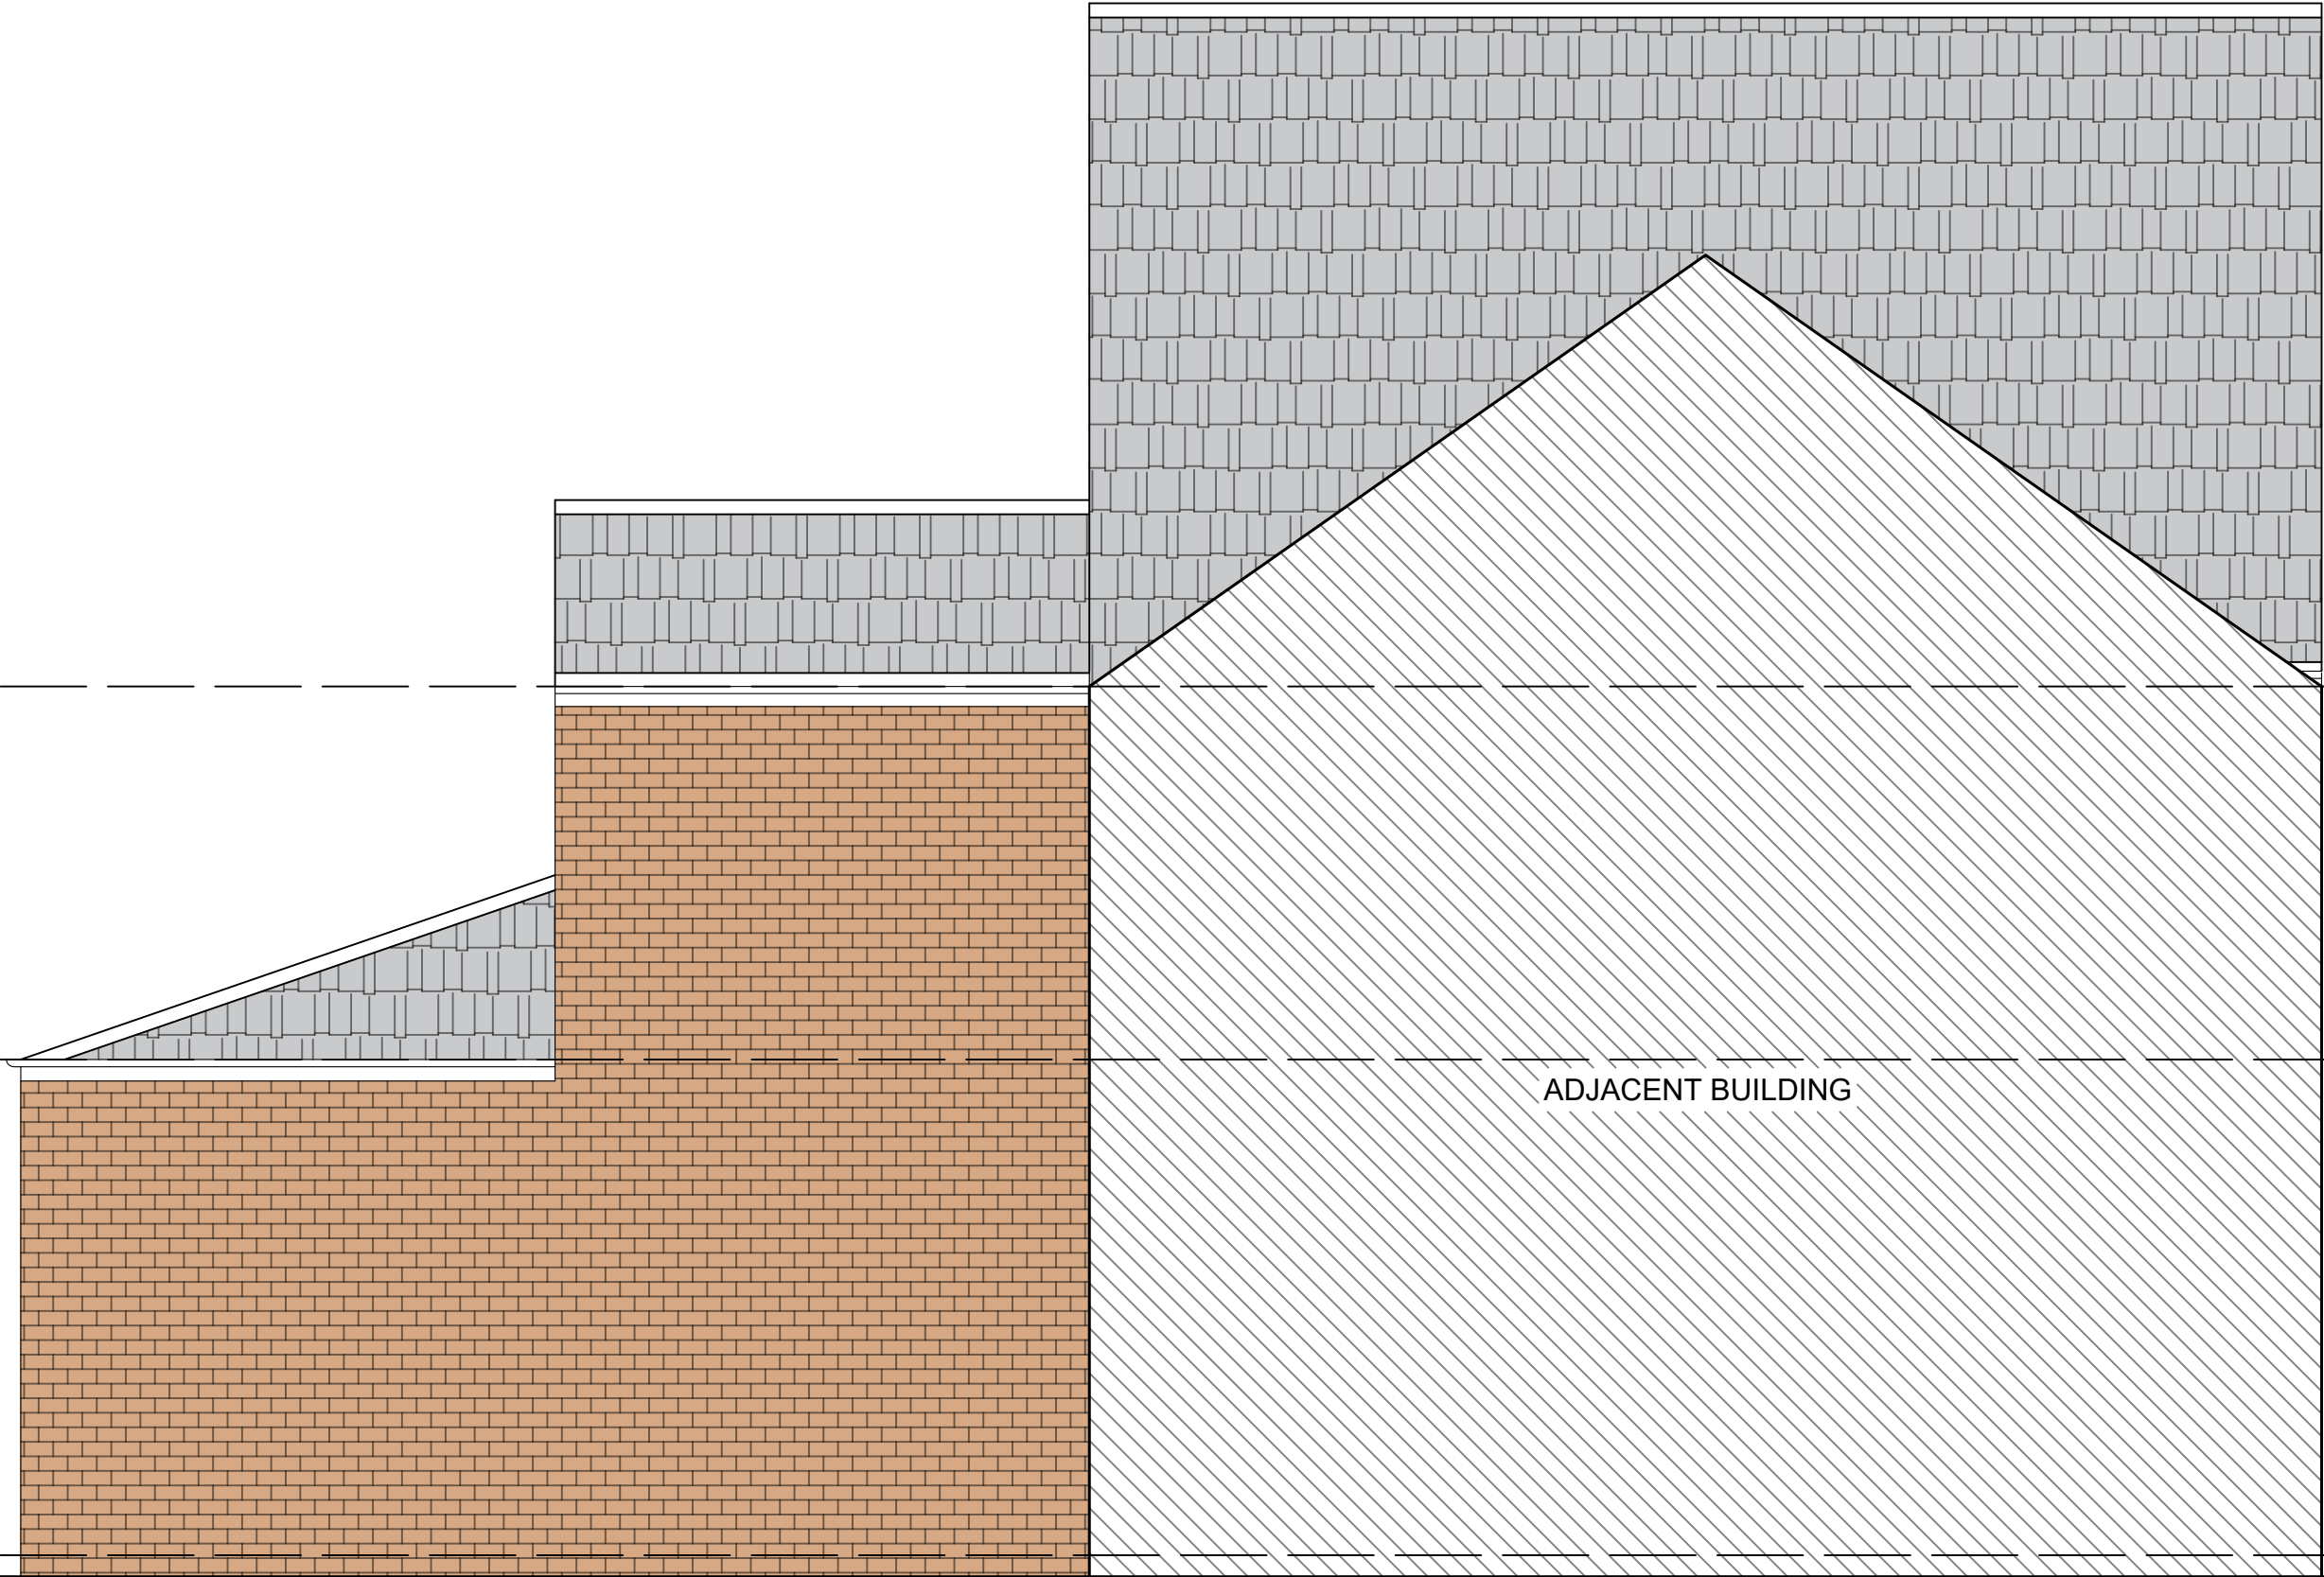

ADJACENT BUILDING

General Notes

No.	Revision/Issue	Date

Firm Name and Address

 Mason and Marlowe

Mason and Marlowe Ltd.
Project Managers and Quantity Surveyors

5 Picadilly Place
Manchester, M1 3BR

Project Name and Address

228 Bury New Road Whitefield
M45 8QN.

Project 228 Bury New Road	Sheet A3
Date 15/09/2024	
Scale 1/50	