



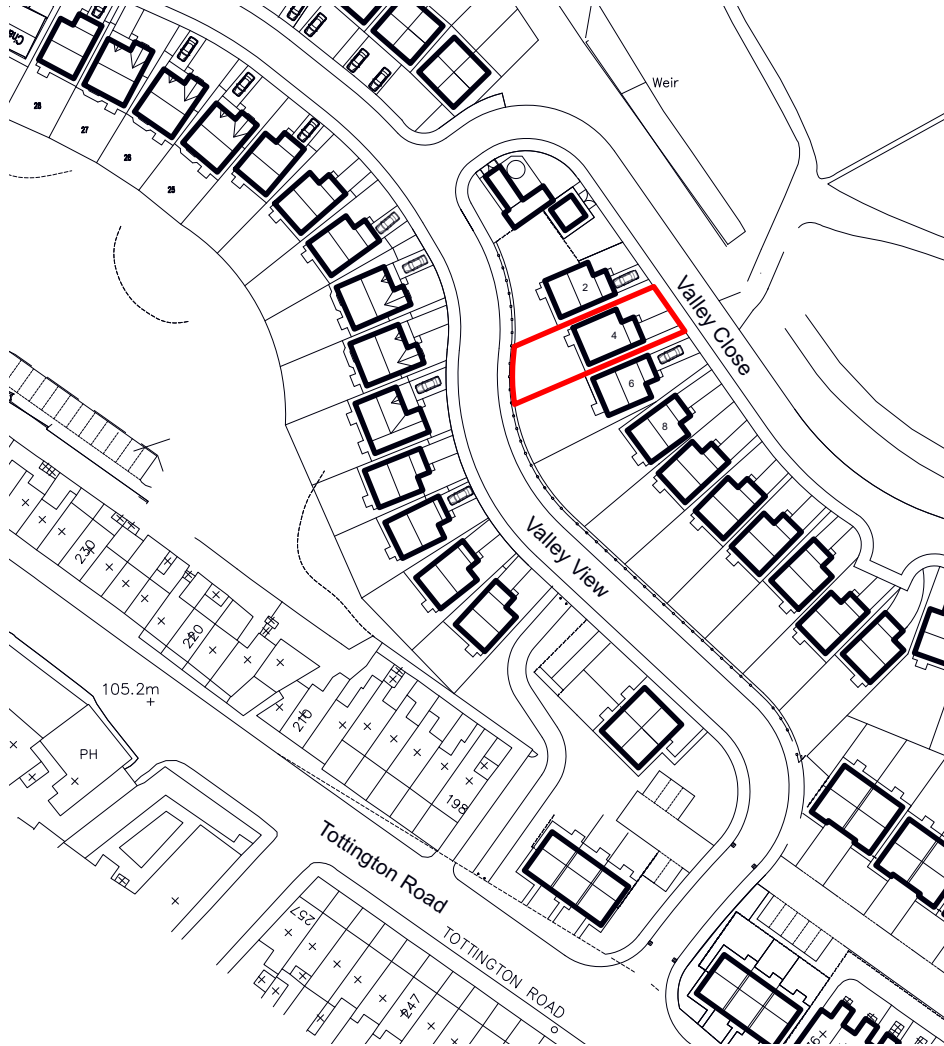

0 10 30 50m
Scale 1:1250

Reproduced by permission of Ordnance Survey on
behalf of The Controller of His Majesty's Stationery
Office.
© Crown Copyright. All rights reserved.
Licence number AR 169552

**Survey Drawing
NotForConstruction**

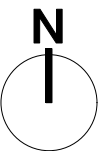

Revision

Project

LDC application

Address

**4 Valley Close, Bury,
BL8 1WP**

Client

Prosperity Children's Services Ltd

Drawing

Location Plan 1250

storaharchitecture
Chartered Architects
RIBA Chartered Practice

www.storah.com mail@storah.com 01706 813214

Scale	Sheet Size	Date	Drawn
1:1250	ISO A4	22/11/2024	MB

Drawing Number

Revision

24-052 - 001

© Storah Architecture Ltd.