


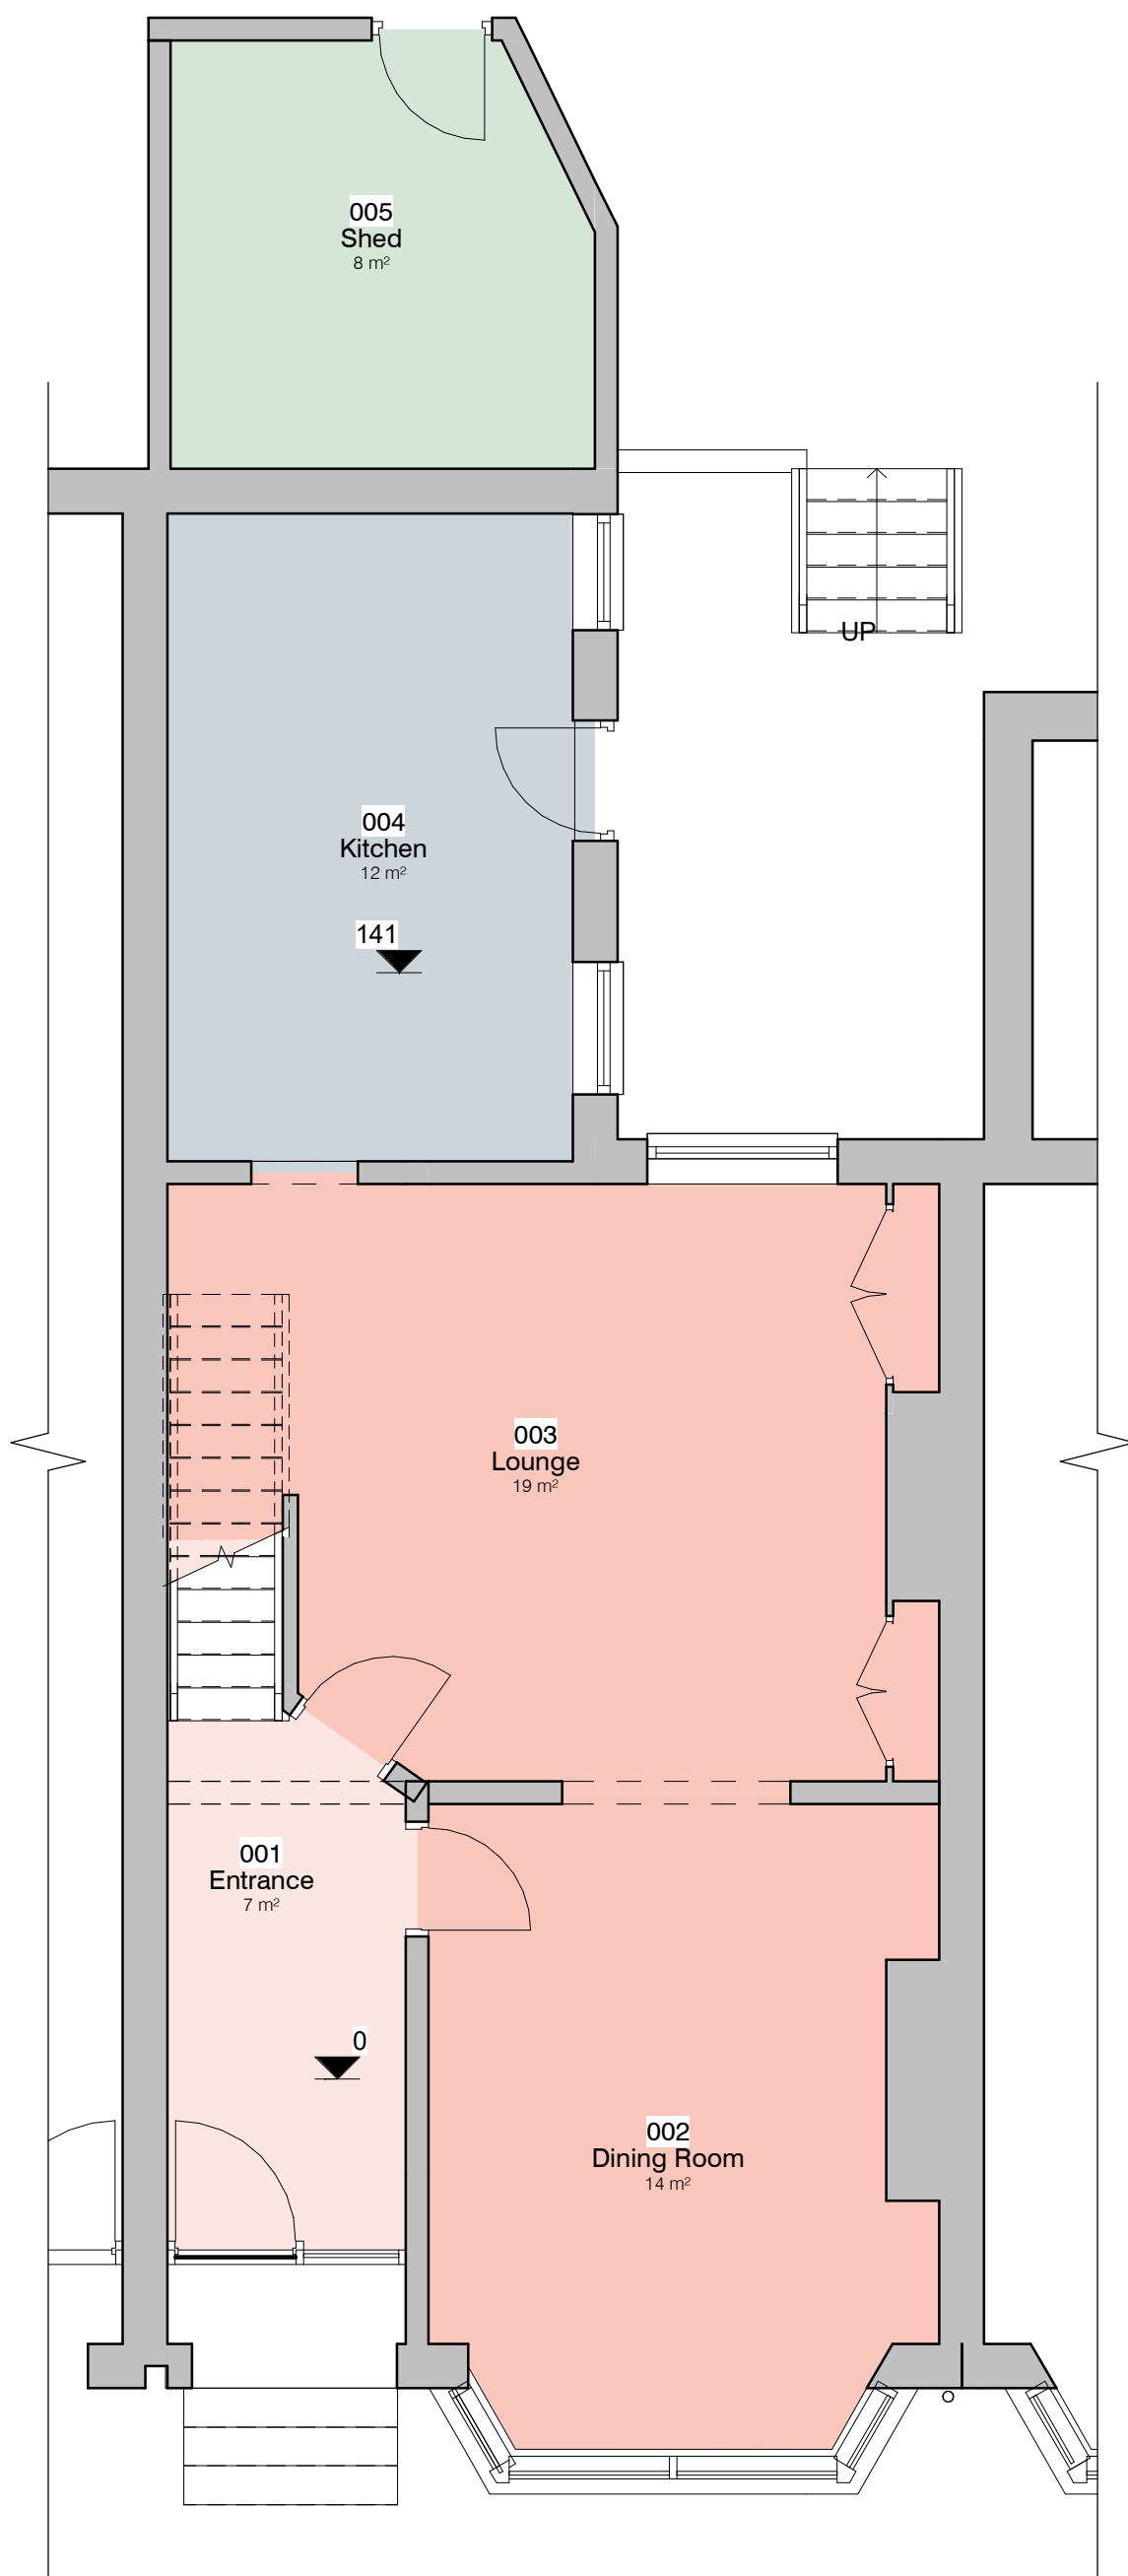

5 Level 0 - GA Existing
1 : 50



1 Front - Existing
1 : 100




3 Rear - Existing
1 : 100



2 Left Side - Existing
1 : 100



4 Right Side - Existing
1 : 100

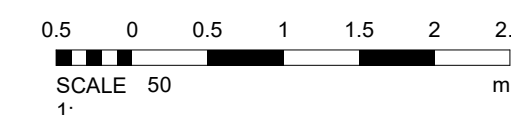

1 Rear extension amendment	11-10-21	IER
DEBTAL ARCHITECTURE		
72 Bury New Road, Manchester, M25 0JU. Tel: 0161 773 1630 office@debtalarchitecture.co.uk www.debtalarchitecture.co.uk		
CLIENT	Ephraim Lobenstein	
PROJECT	28 George Street - Prestwich	
TITLE	Existing GA Plans and Elevations	
PROJECT NO.	DA17134.	002. 1
STATUS	PLANNING	
SCALE & DATE	As indicated	18 OCT 2017
DATE	18 OCT 2017	TD
© COPYRIGHT - ALL RIGHTS RESERVED THIS DRAWING MUST NOT BE REPRODUCED WITHOUT PERMISSION. ALL DIMENSIONS RELATIVE TO THIS DRAWING TO BE CHECKED ON SITE. DESIGNER TO BE NOTIFIED OF ANY DISCREPANCIES. DESIGN MUST BE CHECKED AGAINST ANY OTHER STRUCTURAL/SPECIALITY DRAWINGS PROVIDED THIS DRAWING MUST NOT BE USED FOR CONSTRUCTION UNLESS ISSUED FOR CONSTRUCTION. ALL DIMENSIONS ON THIS DRAWING ARE IN MILLIMETRES UNLESS OTHERWISE STATED.		