




DO NOT SCALE THIS DRAWING. CHECK ALL DIMENSIONS ON SITE.
This drawing is to be read in conjunction with all relevant specifications and drawings issued.
The contractor is to check and verify all building and site dimensions and check levels before work commences and/or ordering any materials.
Any inaccuracies must be reported to the Contract Administrator (RJS Design) immediately.
This drawing may not be reproduced, or part reproduced without the express consent of the copyright owner.



THIS DRAWING IS COPYRIGHT © RJS DESIGN

Drawing Status


- ☐ PRELIMINARY FOR APPROVAL
- ☐ AGREED LAYOUT - SIGNED OFF
- ☒ PLANNING DRAWING
- ☐ BUILDING CONTROL DRAWING
- ☐ TENDER DRAWING
- ☐ CONTRACT DRAWING
- ☐ CONSTRUCTION DRAWING
- ☐ AS-BUILT DRAWING

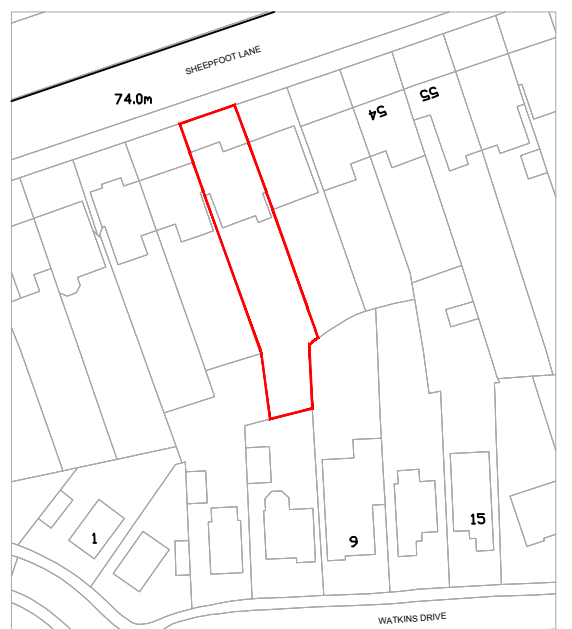


OS LOCATION PLAN
SCALE - 1:500@A1

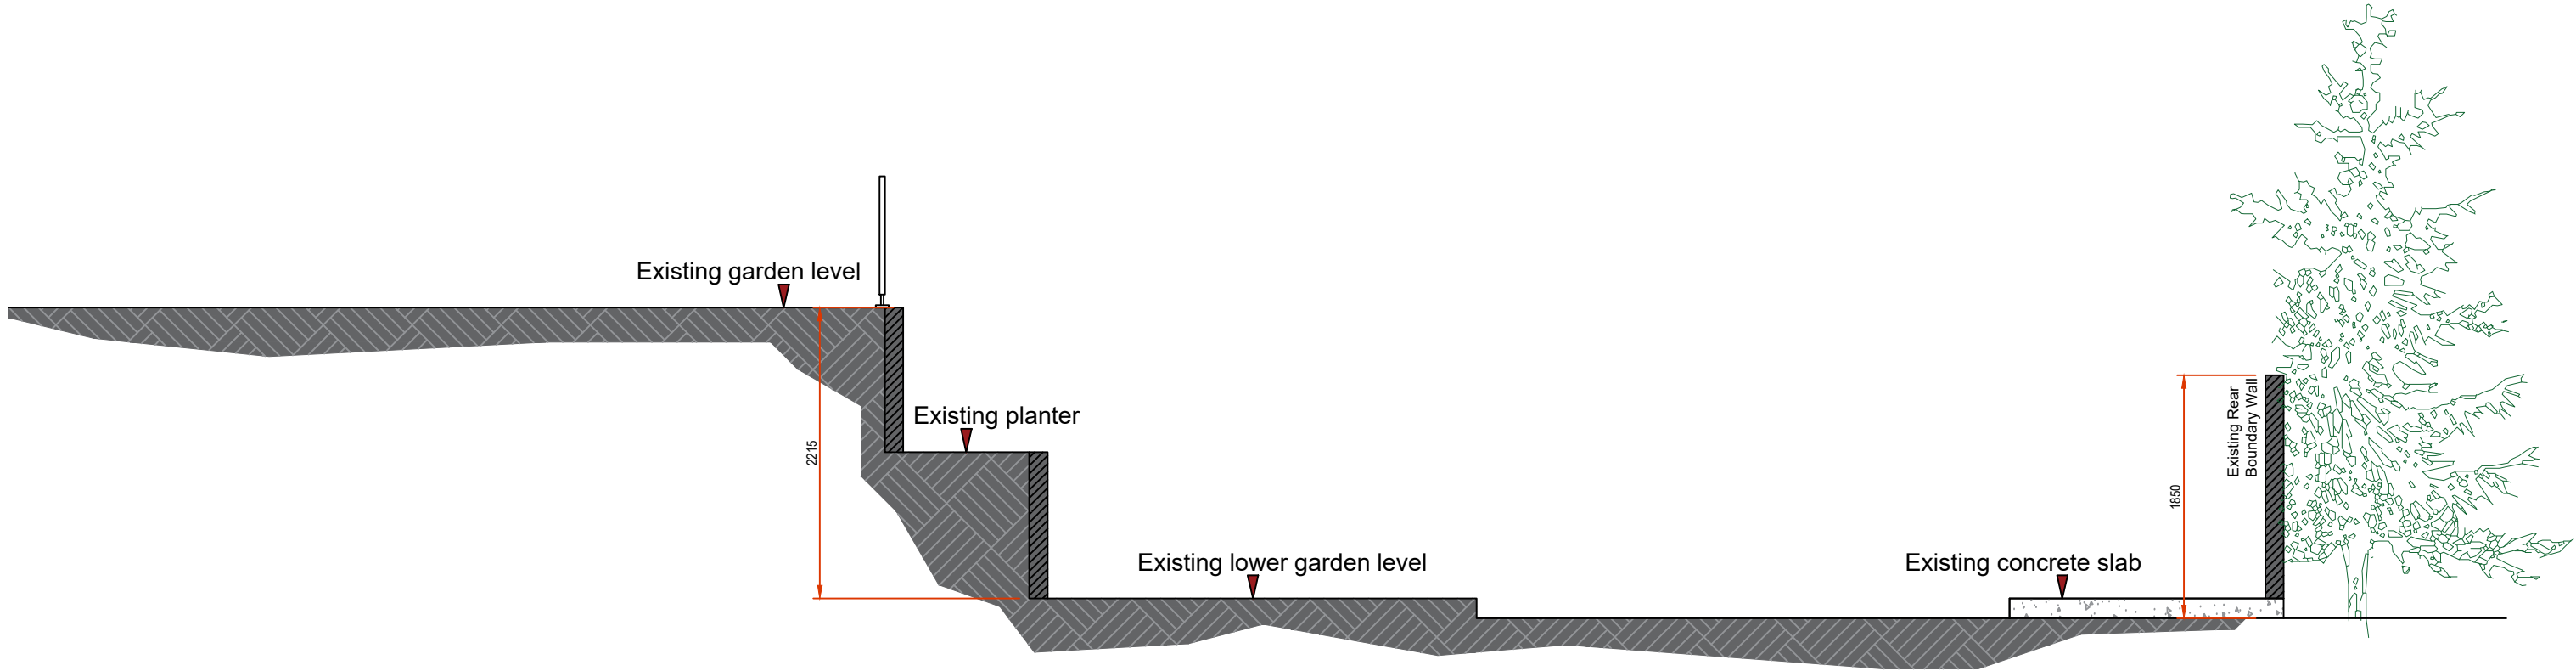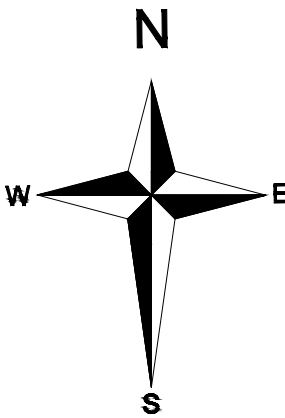


EXISTING SECTION A-A
SCALE - 1:50@A1

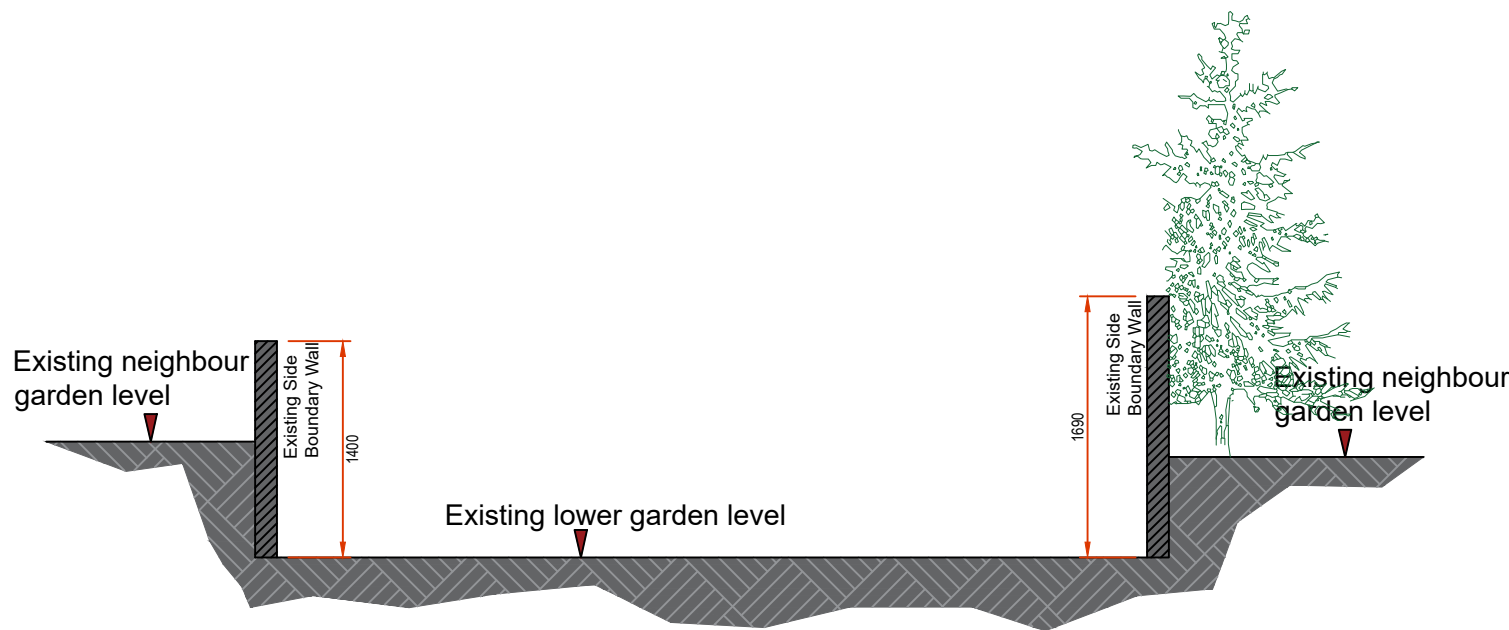


EXISTING SECTION B-B
SCALE - 1:50@A1

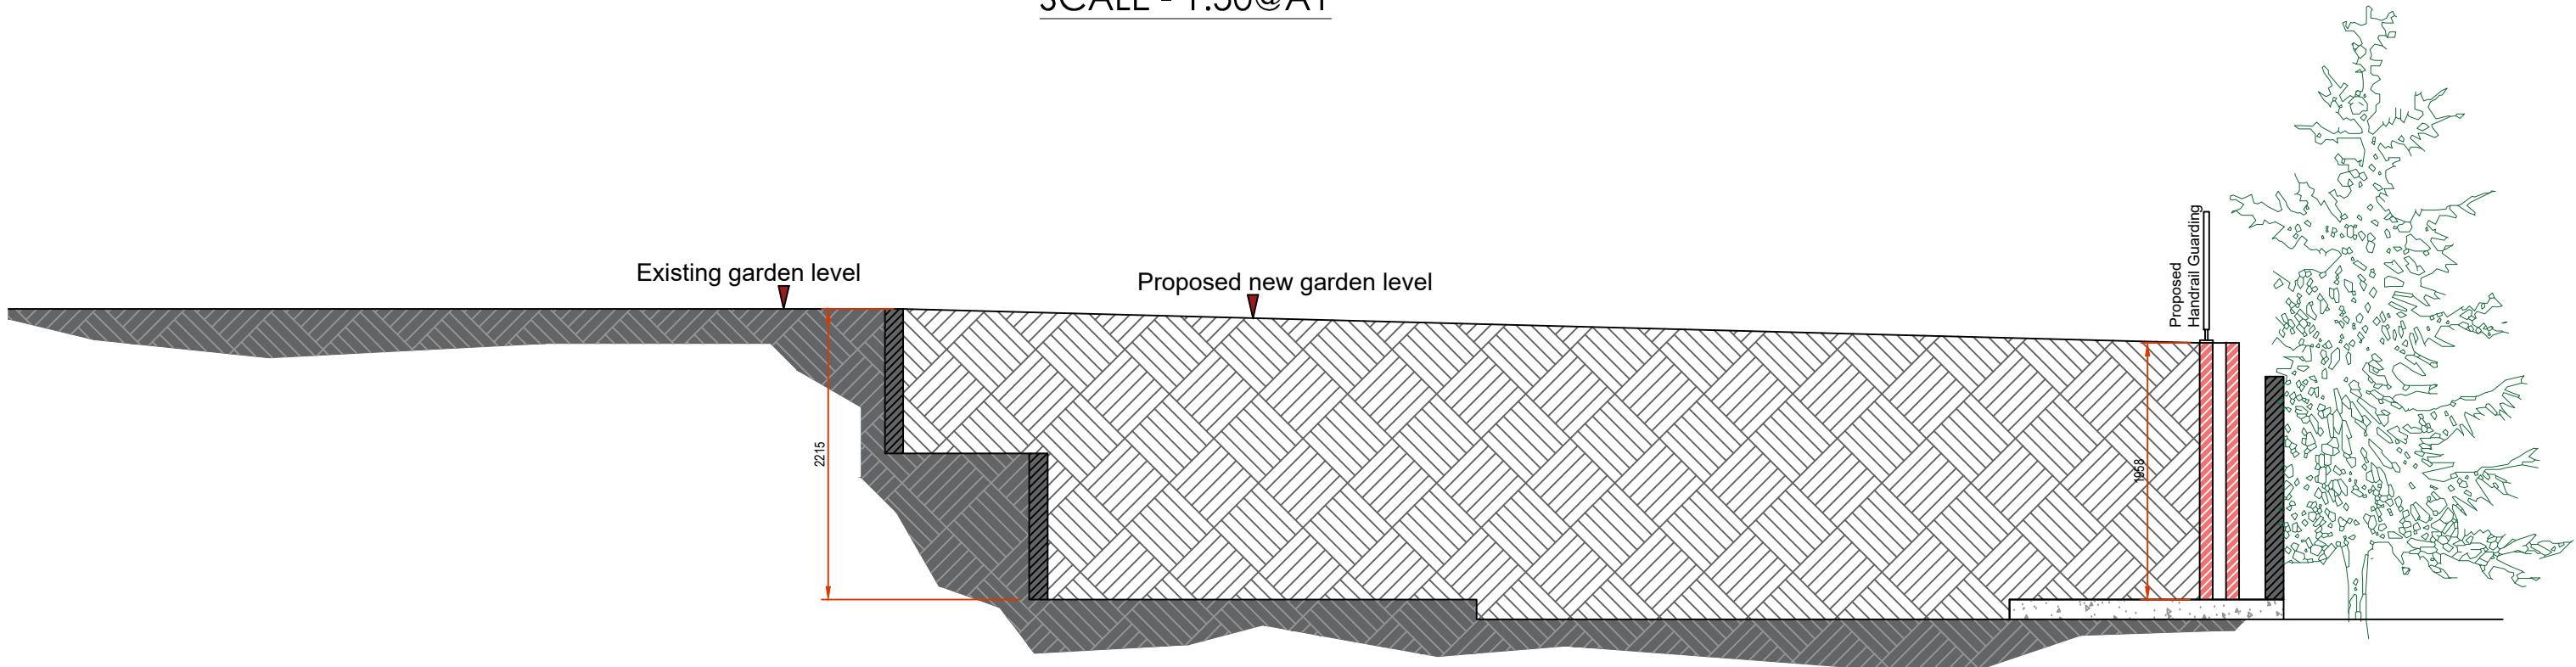


PROPOSED SECTION A-A
SCALE - 1:50@A1

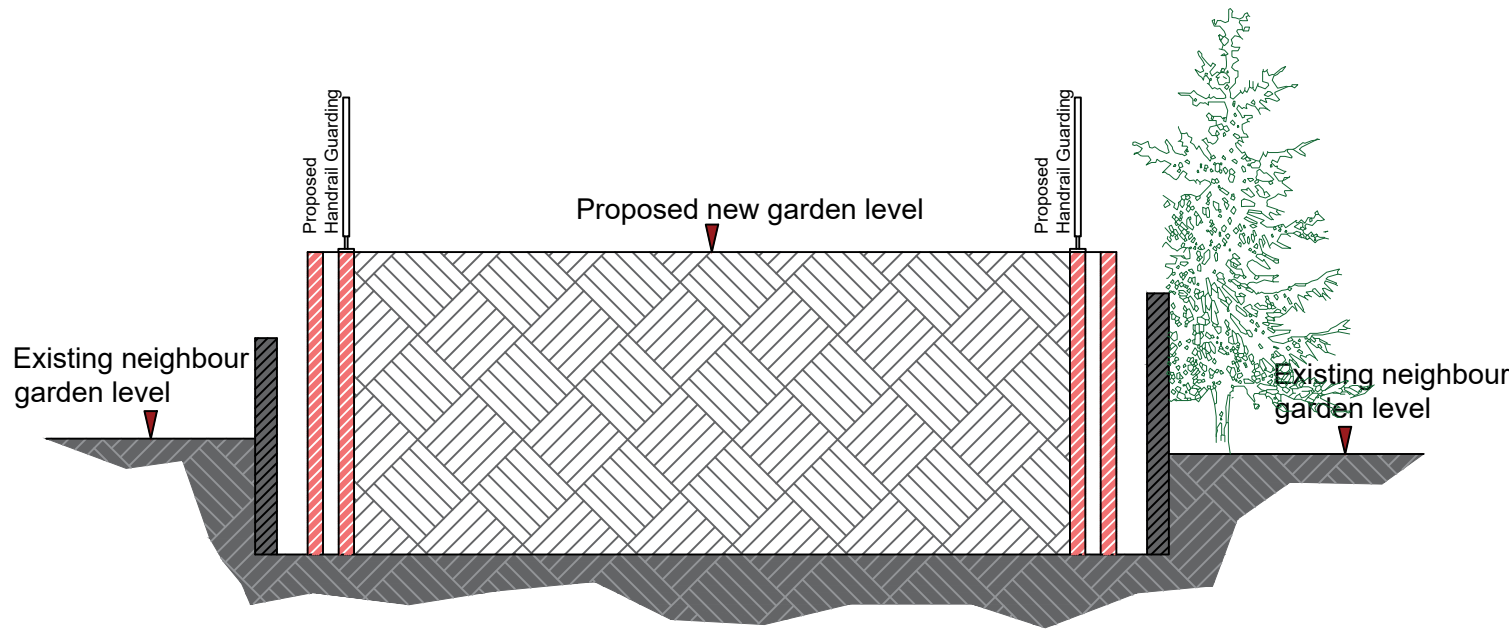

PROPOSED SECTION B-B
SCALE - 1:50@A1

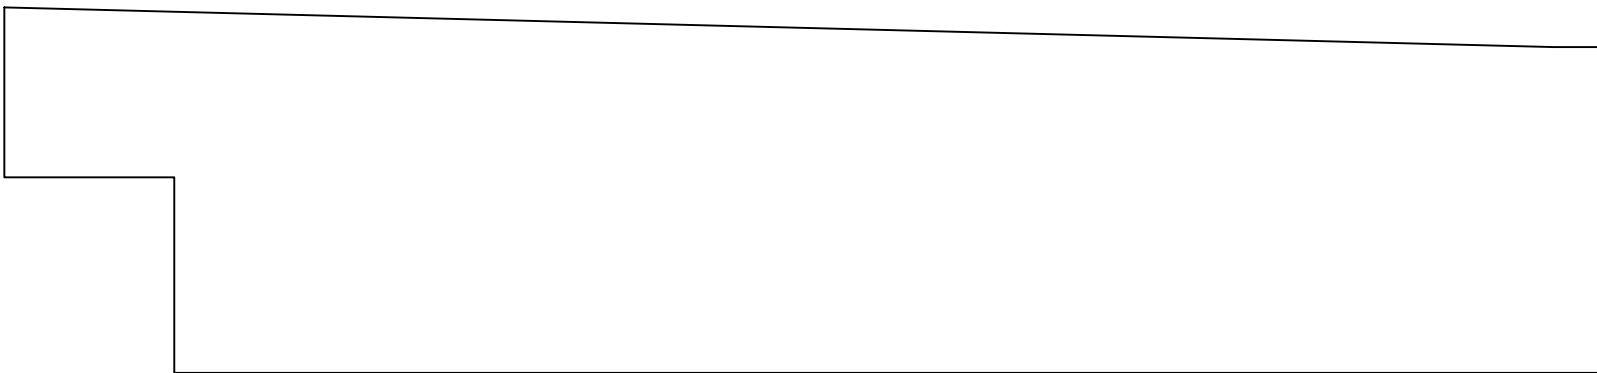


PROPOSED NEIGHBOUR 52 WALL ELEVATION
SCALE - 1:50@A1

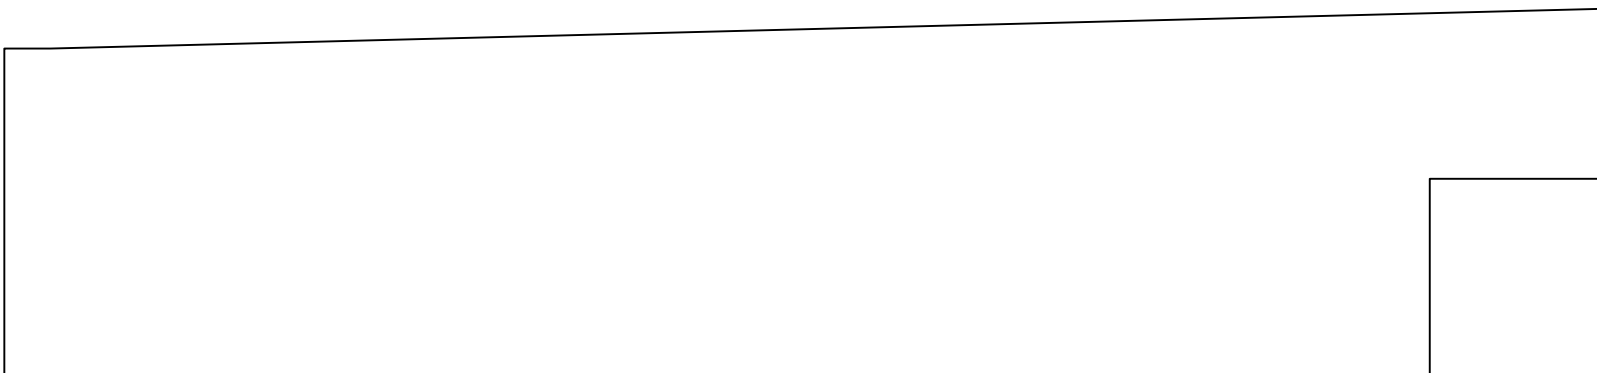

PROPOSED NEIGHBOUR 50 WALL ELEVATION
SCALE - 1:50@A1



PROPOSED REAR NEIGHBOUR WALL ELEVATION
SCALE - 1:50@A1

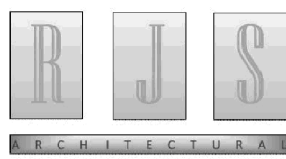

Date:	Revision:	Dr:
Client:		
Drawing Issue:		
PLANNING		
Project:		
51_SHEEPFOOT_LANE PRESTWICH		
Drawing Title:		
SECTIONS		
Scale:	Drawing No:	
1:50@A1	RJS051_PL_001	
Revision:	Drawn:	Authorised by:
	RJS	DR
		Date:
		SEPT 2022

Tel: 07875 095563
Email: info@rjs-design.co.uk
Web: www.rjs-designs.co.uk