
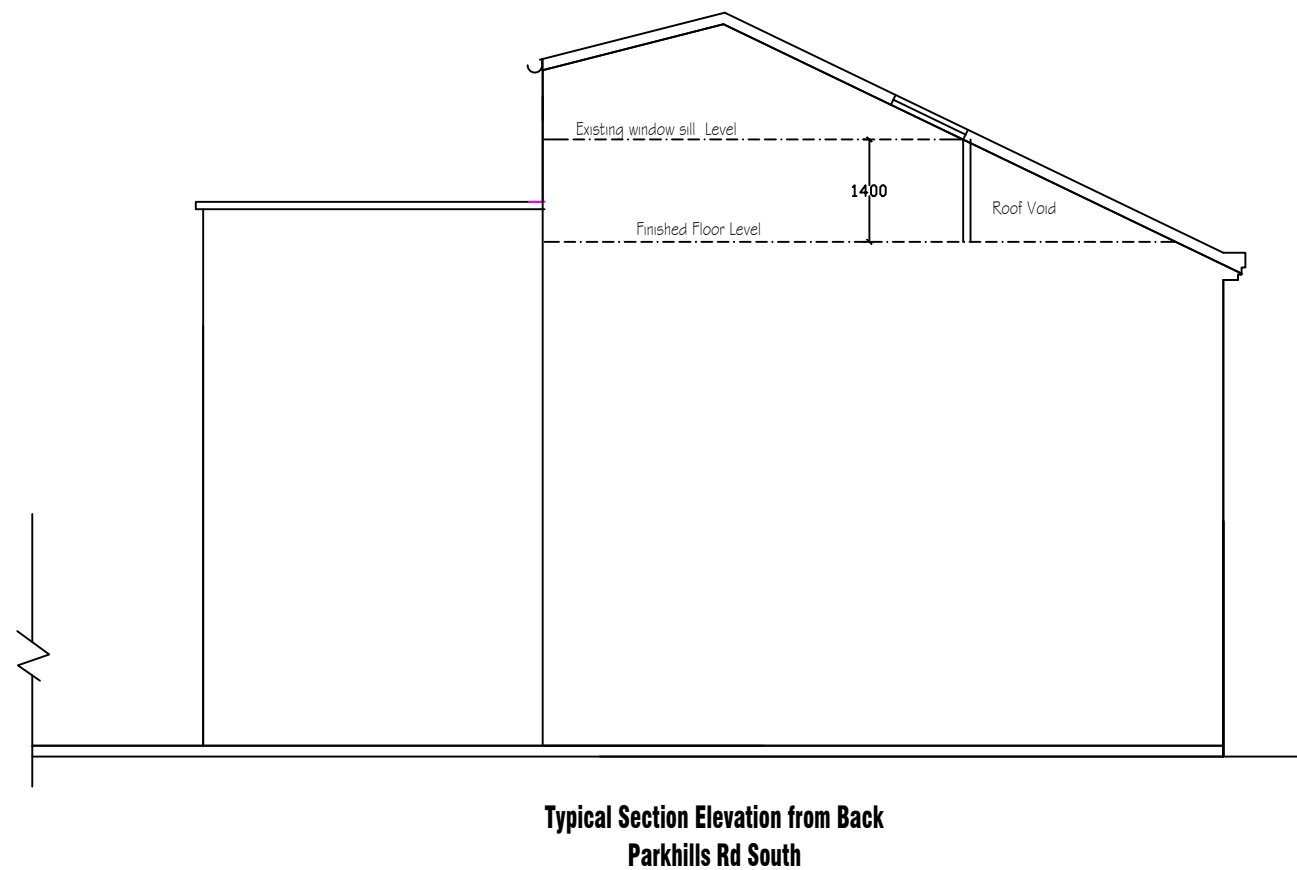


There shall be a 12.5mm installation of toughened or laminated glass.

An external open mesh grille shutters with roller shutter box housing shall to be recessed behind the main frontage of the property and shall not project forward to the fascia or altering the traditional proportions of the windows. In all order areas every attempt should be made to avoid increasing the depth of the fascia to conceal the box housing.

[illegible]

HSH

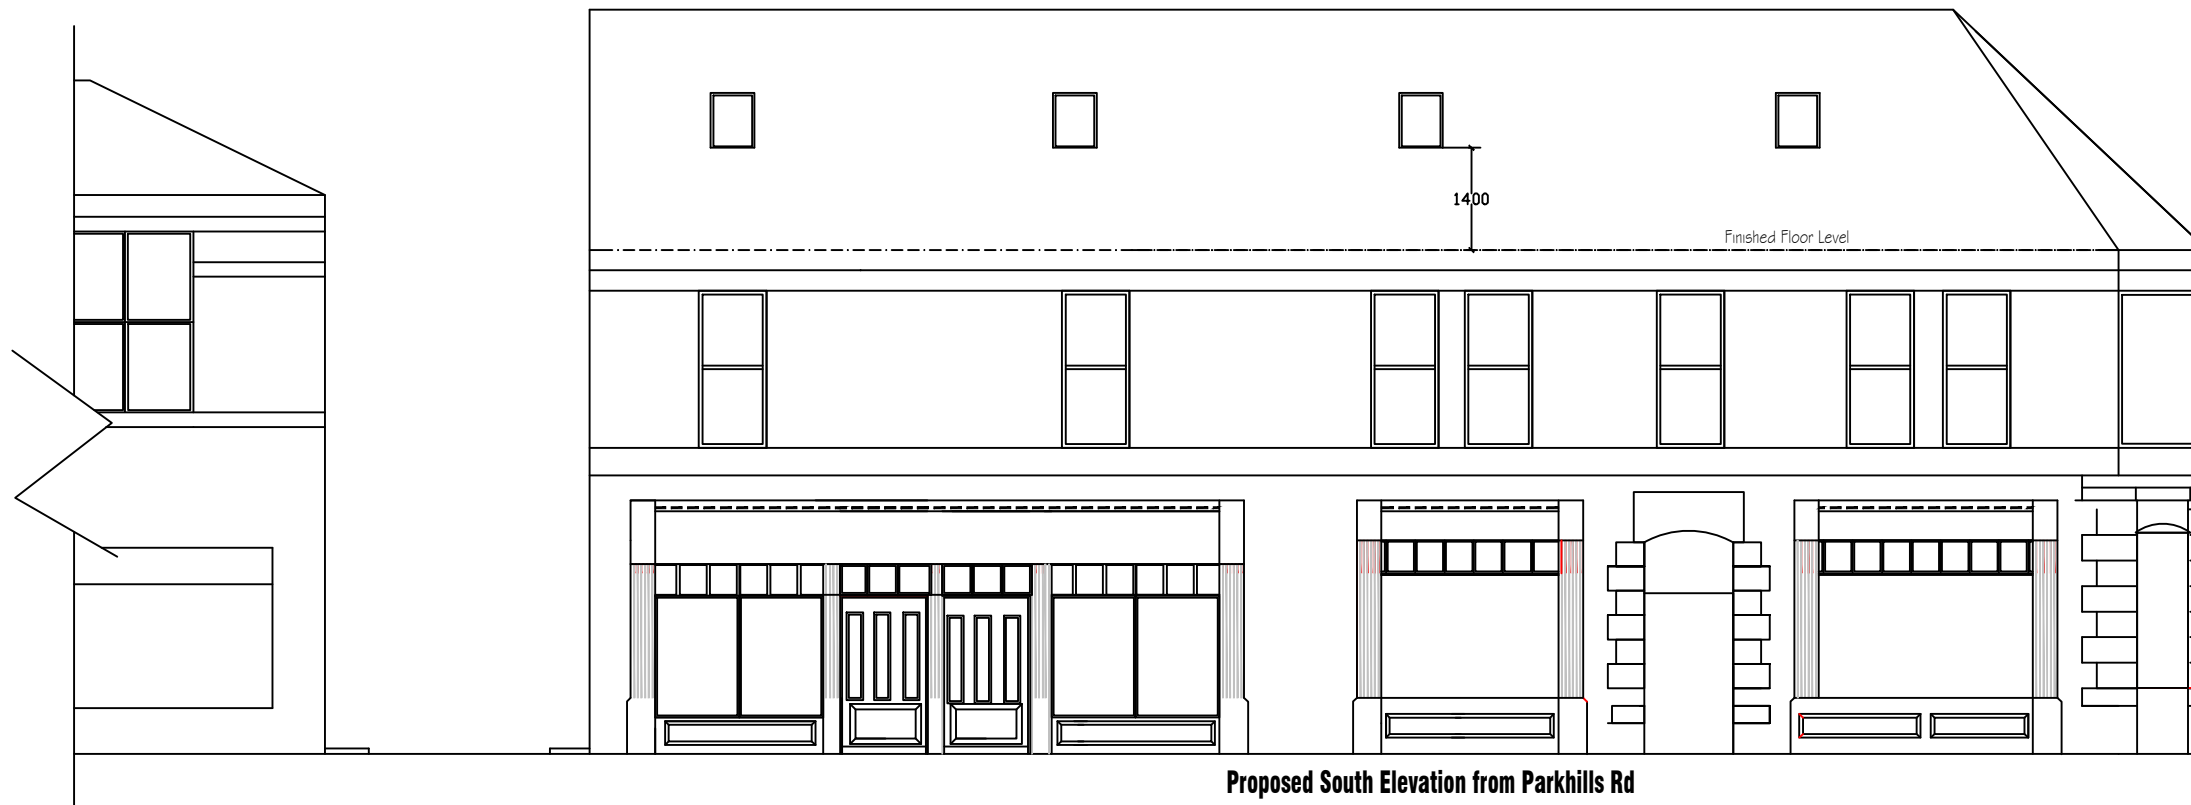

Engineering Design Services Ltd
428 Cheetham Hill Road Cheetham Manchester
M8 9LE. UK 0161 7956385, 07940197333

project title	Proposed variation of 1st & 2nd Floors to create 6 no self contained apartment .		
client	Ms Yasmin Shariff		
dwg. title	Exiting Elevation & Section		
dwg.no.	sheet no.	scale.	job no.
Dwg No.08		1:100 @ A3	

102 Manchester Road Bury BL9 9HL

drawn by.	checked by.	approved by.	date
SM		-	May 2017