




Existing Front
Elevation

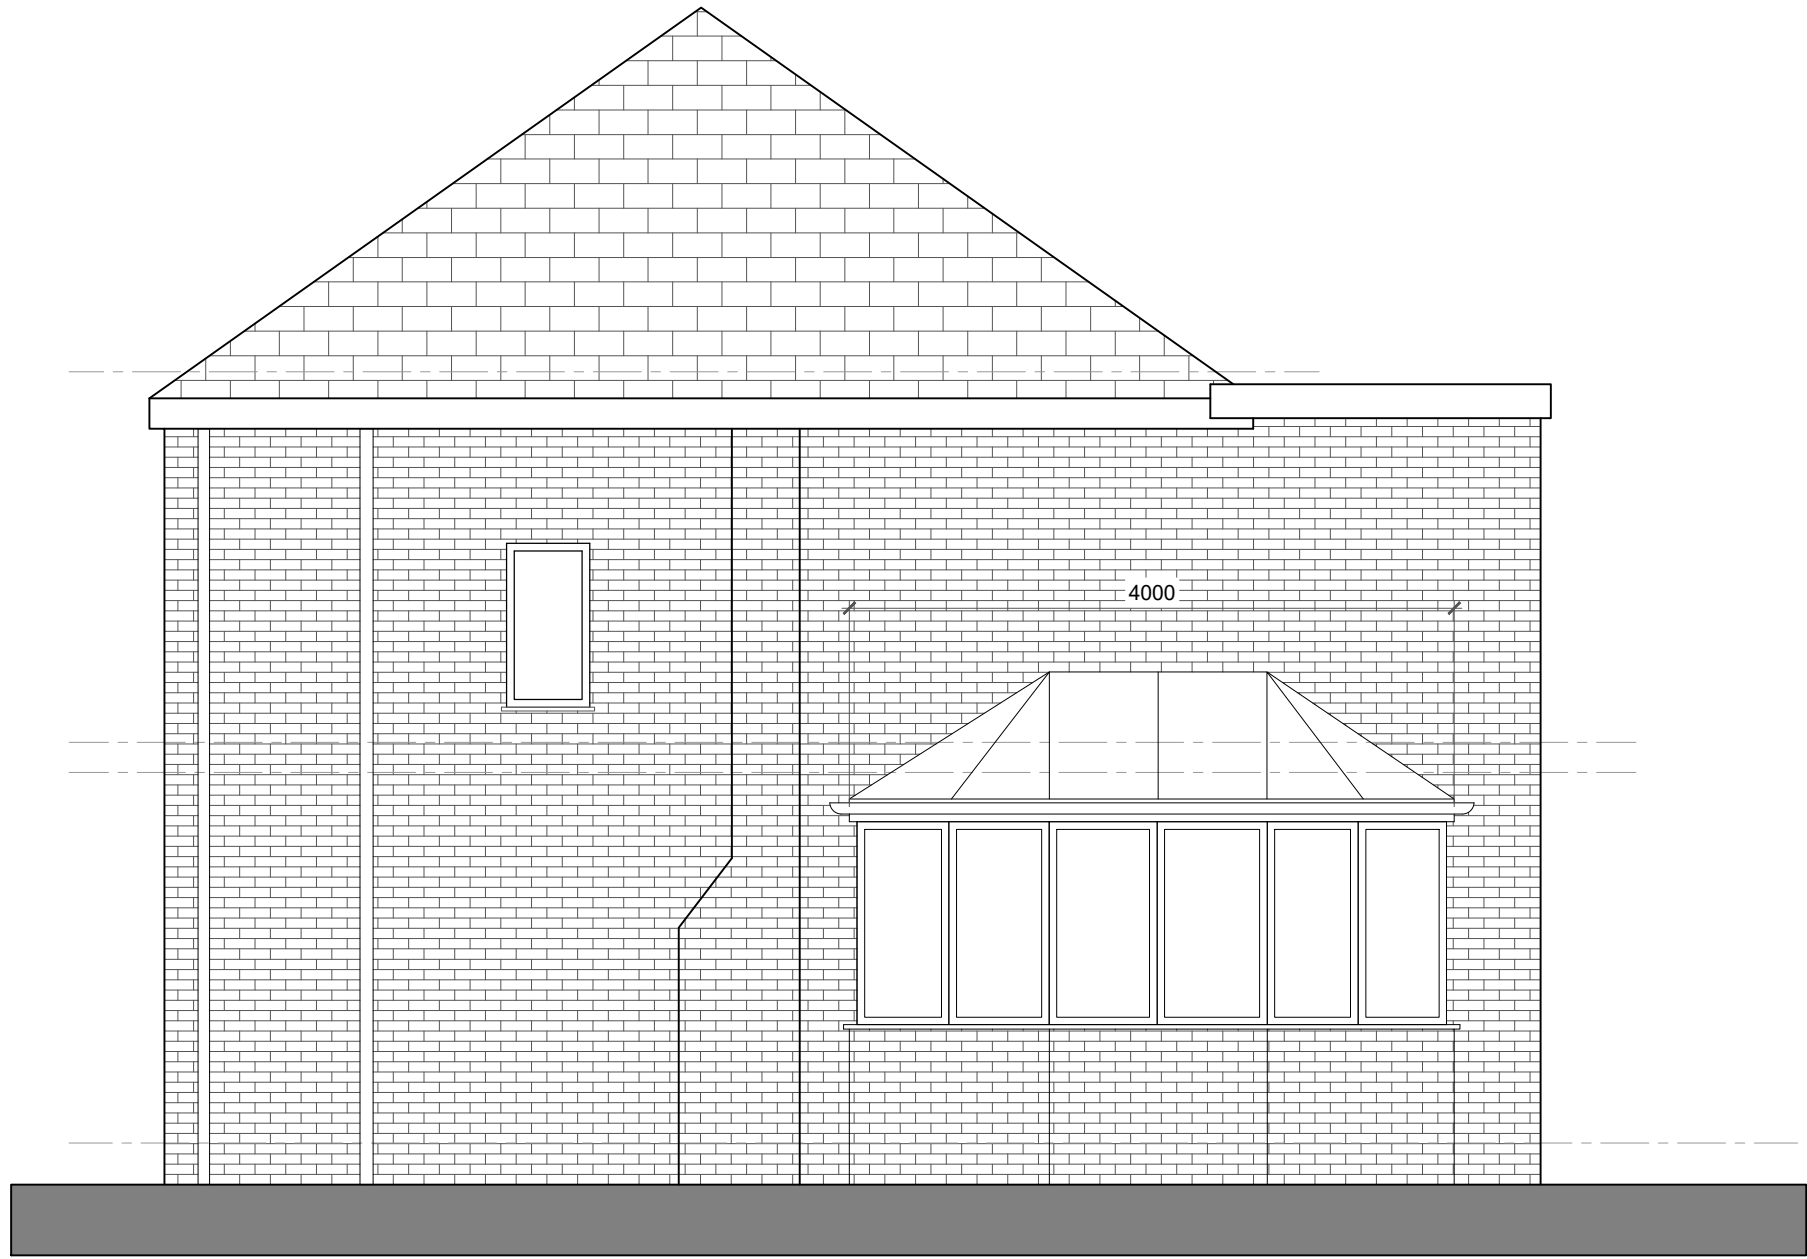

Existing Side
Elevation



Existing Rear
Elevation



Proposed Front
Elevation



Proposed Side
Elevation



Proposed Rear
Elevation



Client:	
Mr Dan Kemp	
Project:	
10 Byron Avenue, Prestwich, M25 9LT	
Drawing Title:	
Existing and Proposed Elevations	
Scale:	Date:
1:50 @ A1	Mar 2023
Drawing No:	Revision:
153-003	A