


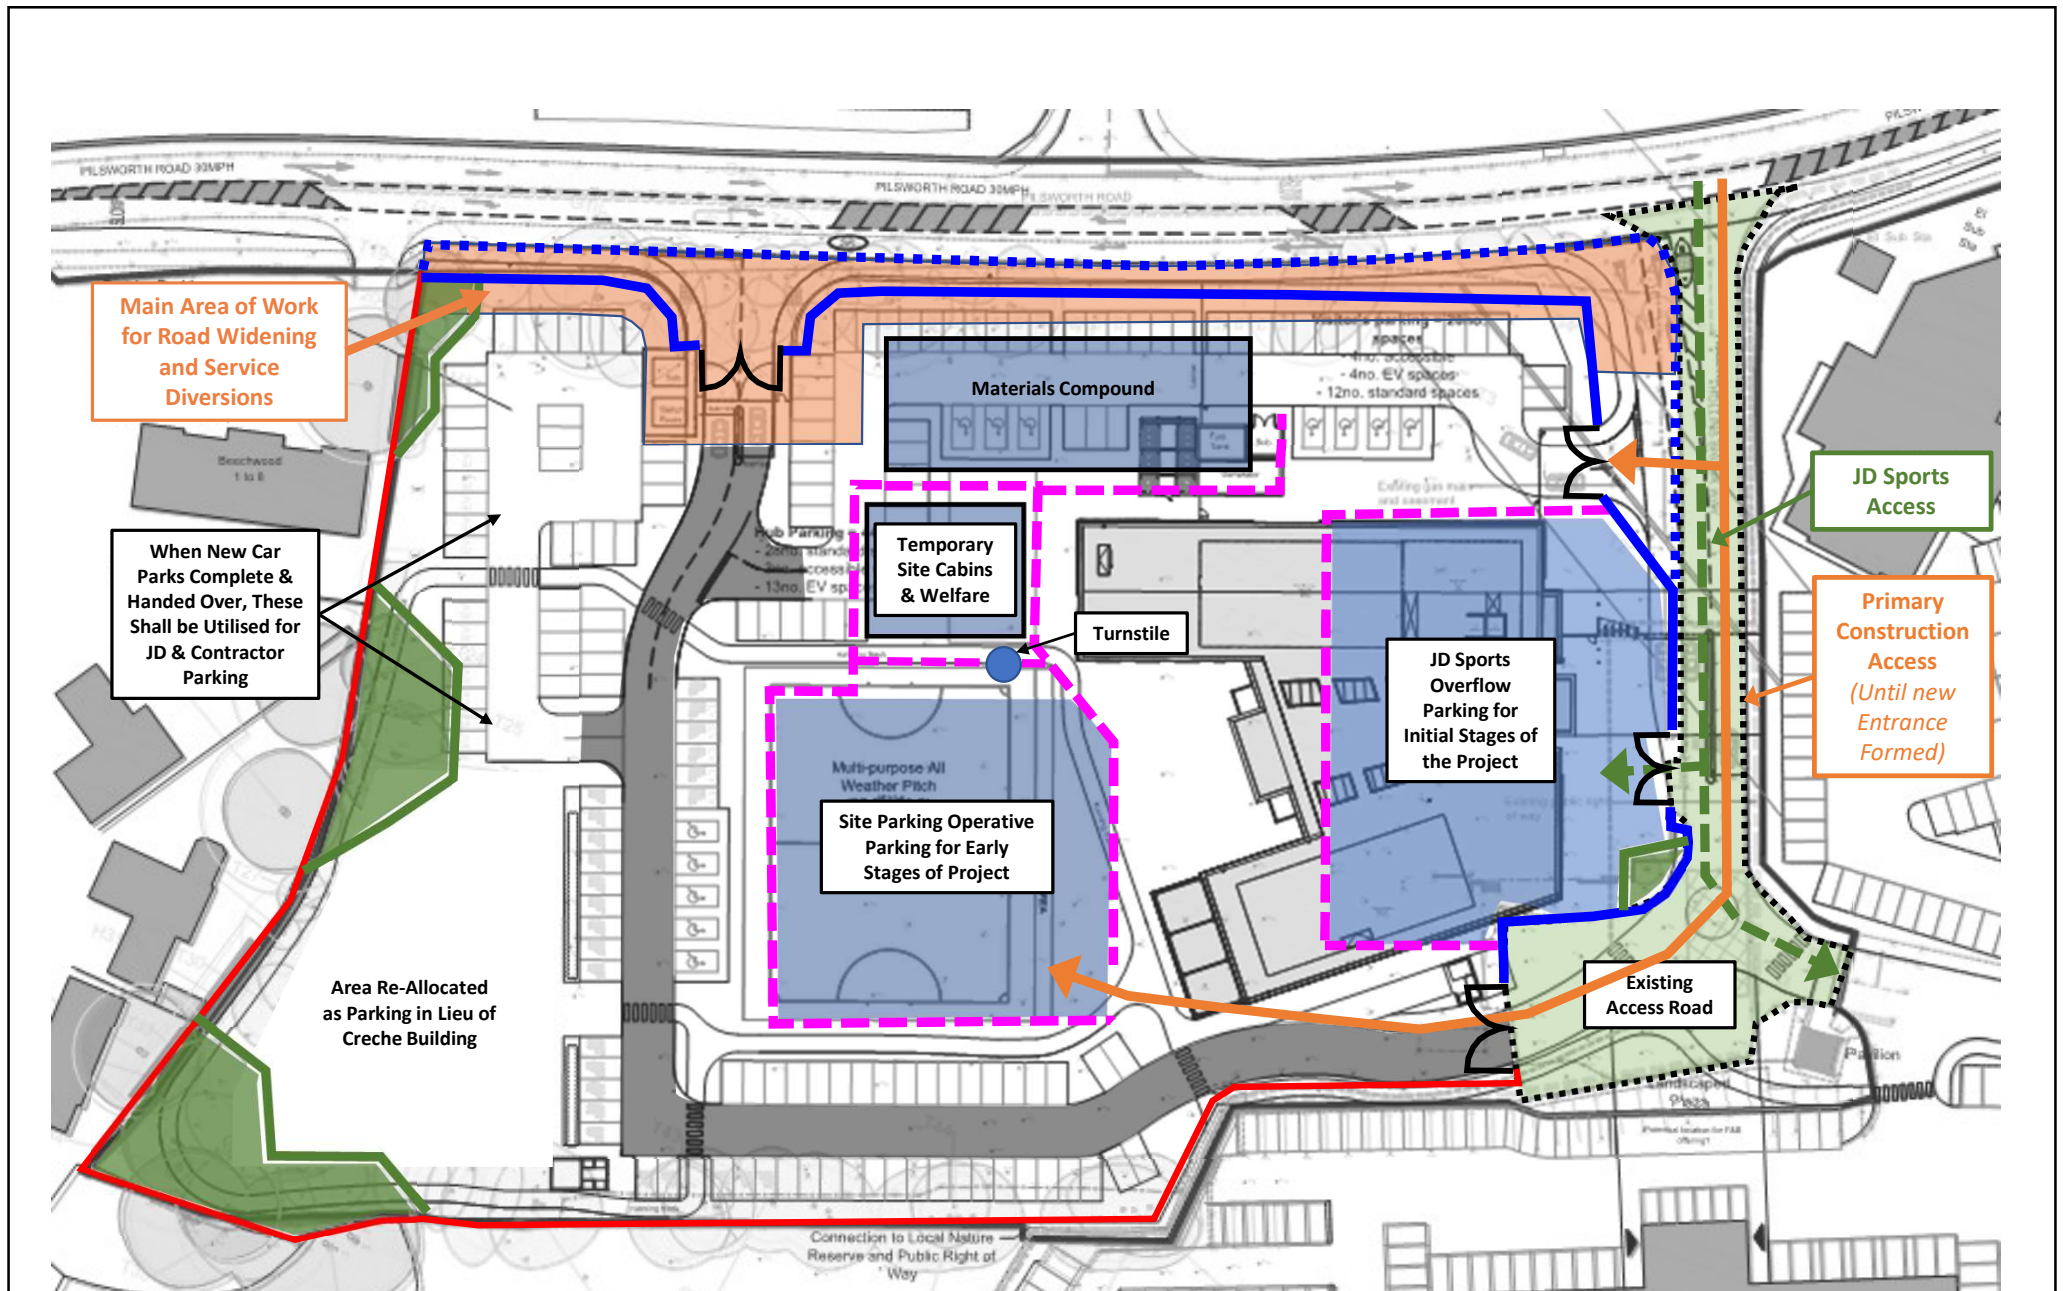

KEY

	JD Sports Access		Tree Protection Fencing
	Construction Access		Pedestrian Barriers
	Existing Fence		Heras Fence (for 278 Phase of Works)
	Hoarding		

NOTES

When the new car parks are complete and handed over these shall then be utilised for both JD Sports and Contractor Parking. This will free up the footprint of the new Hub Office Building for construction.

PROJECT	JD Sports, Bury.
DRAWING	Site Layout Plan
DRAWING REF	NW2310-JD-SL-001 (Rev A)
CaddickConstruction.	