


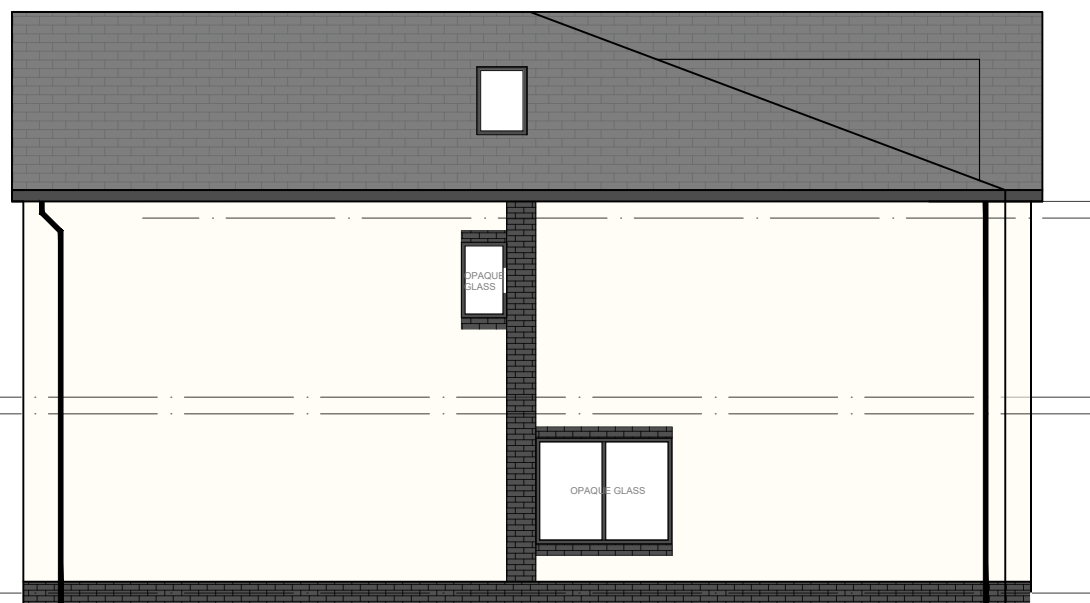

Proposed Side Elevation
1:100 @ A3



Proposed Side Elevation
1:100 @ A3



Revisions List:							
 HAD & Co. www.hadmanchester.co.uk 0161 327 2529							
Address: 34 Hillingdon Road Whitefield Greater Manchester M45 7QN							
Title: Proposed Elevations				Drawn: JC			
Client: Sham Iqbal				Checked: NME			
Date: 06-07-2022				Paper: A3			
Drawing No: HAD3344-02-07				Scale: 1:100			
Revision:							