


THE BUILDER MUST CHECK THE SITE AND THE APPROVED DRAWINGS BEFORE COMMENCING THE WORKS AND MUST TAKE ANY WORKING MEASUREMENTS AS NECESSARY. ANY DISCREPANCY IN THE DRAWING MUST BE REPORTED TO THE CLIENT . /

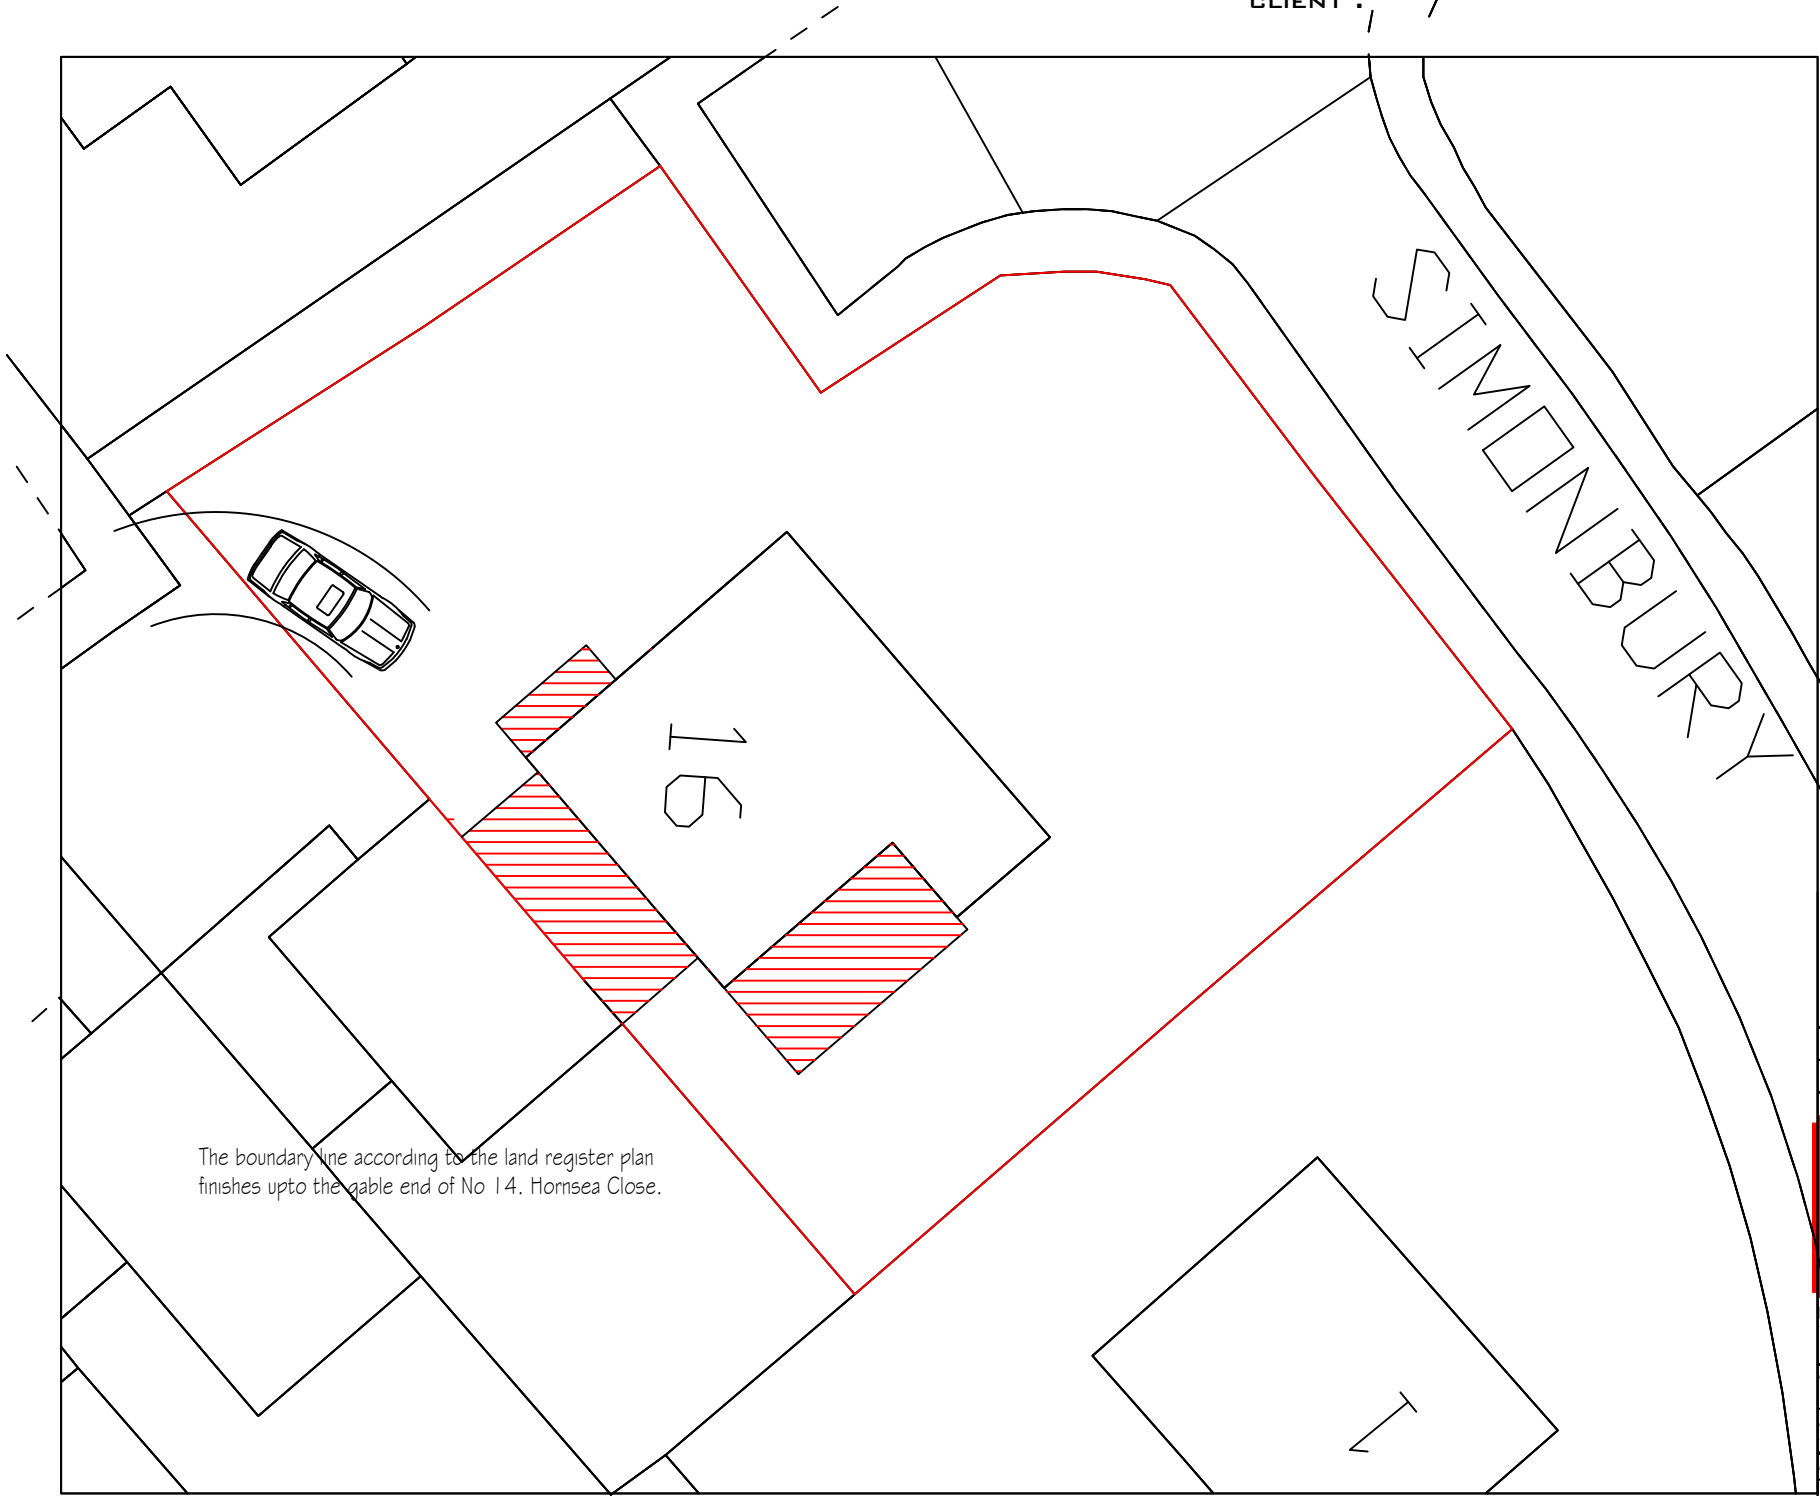

Date	Rev	Description	
6.5.22	A	Planning	
4.8.22	B	Planning	

H S H

Engineering Design Services
428 Cheetham Hill Road Cheetham Manchester
M8 9LE, UK 01617956385,07940197 333

Project title	Proposed ground floor extension at the rear / front 1st floor extension at the rear at the side to create additional living accommodation.		
Client	Mr. Kaikuas Fazil		
Dwg. title	Proposed Layout Plan		
Dwg. no.	Sheet no.	Scale	Job no.
088		1:200 • A3	

16 Hornsea Close Bury BL8 2UA			
Drawn by.	Checked by.	Approved by.	Date
TZ			March 2021