


Site Plan 1:500

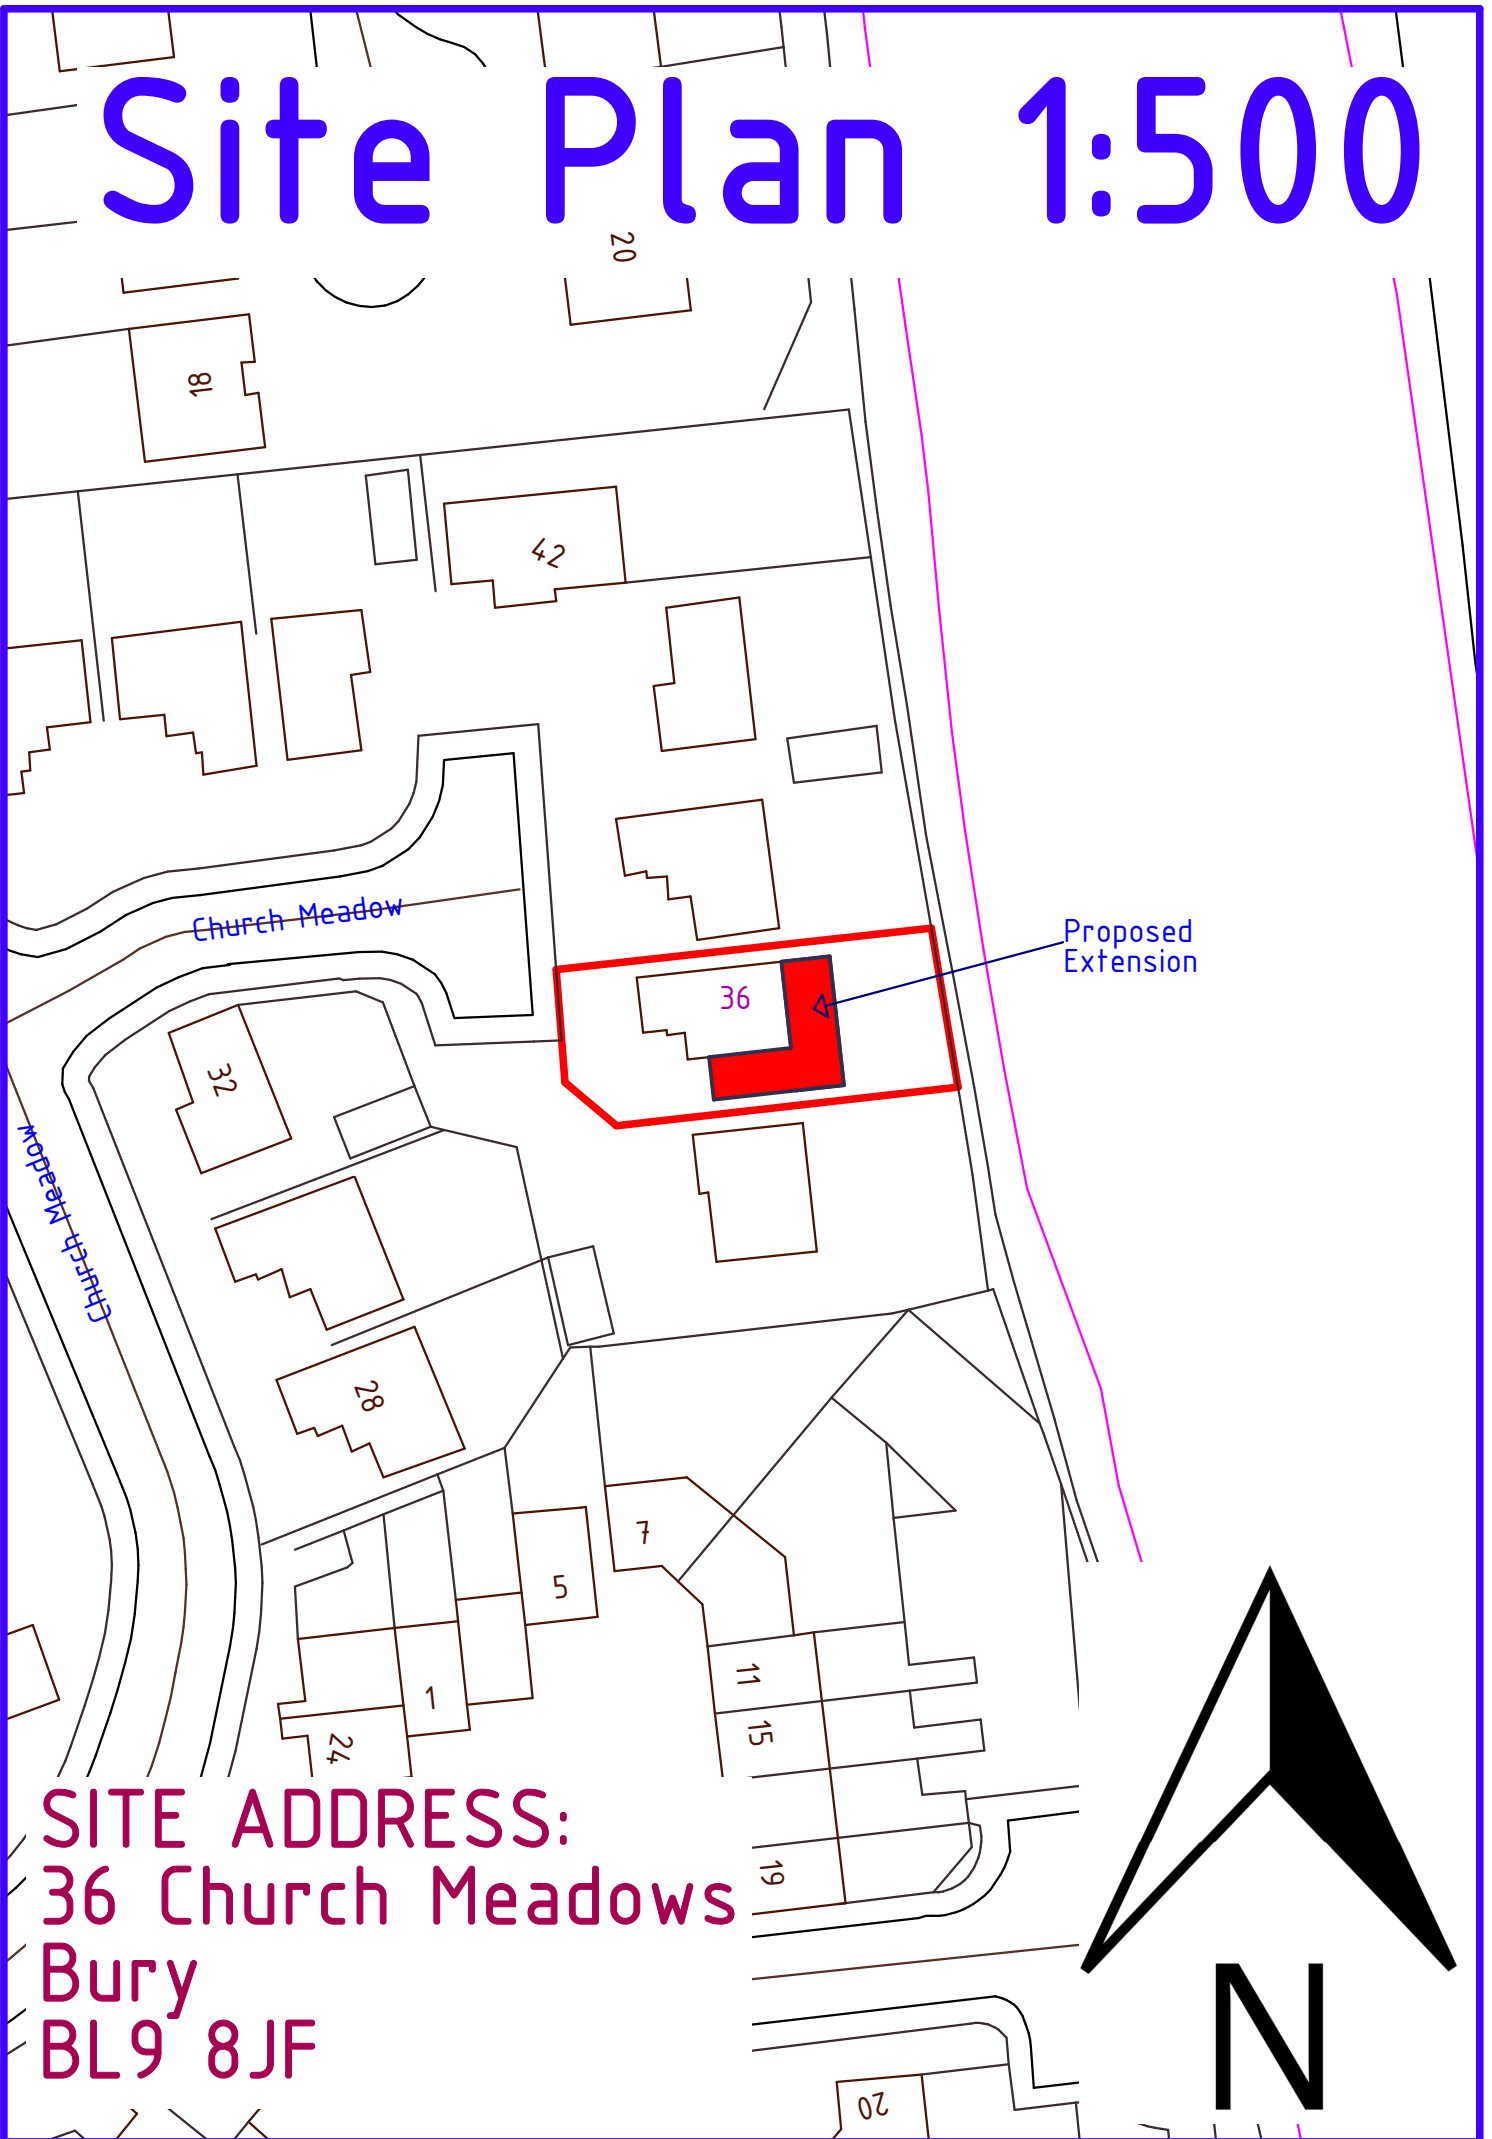

SITE ADDRESS:
36 Church Meadows
Bury
BL9 8JF