




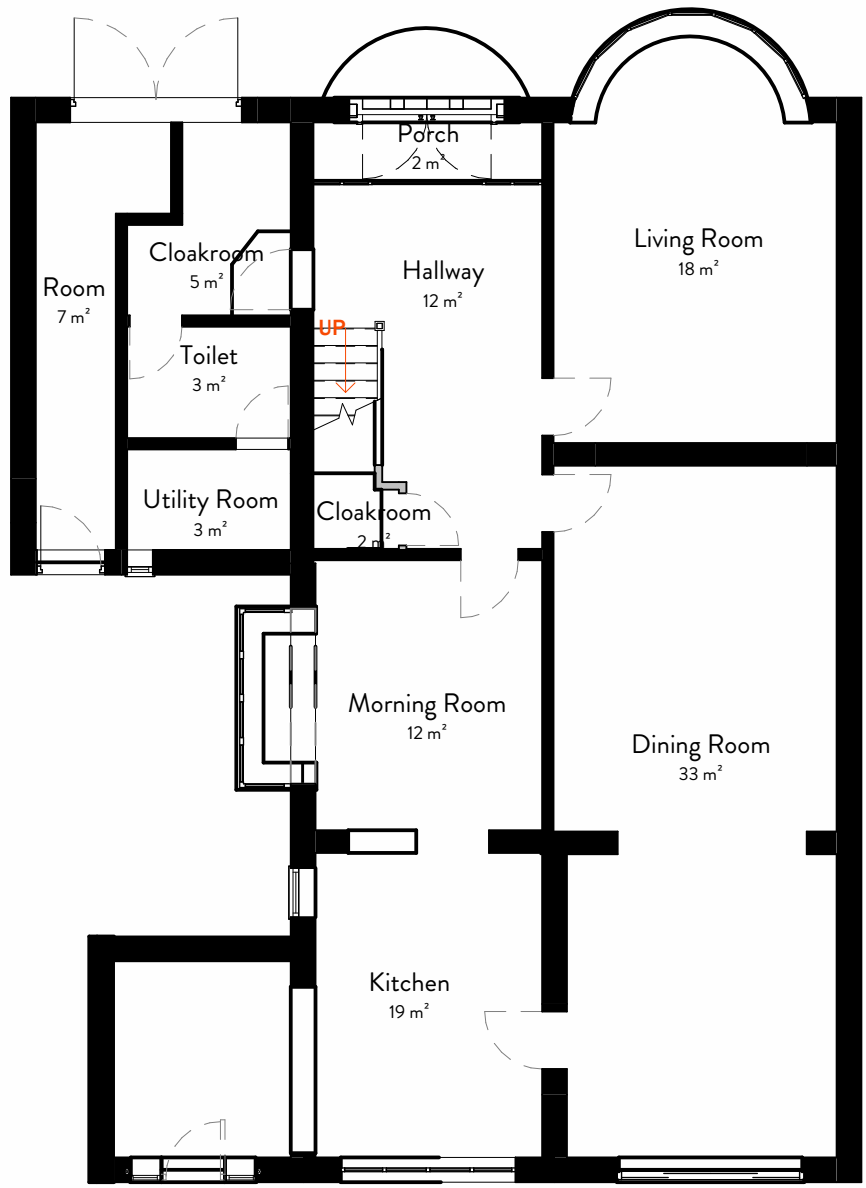

1 Ground Floor - Existing
1 : 100

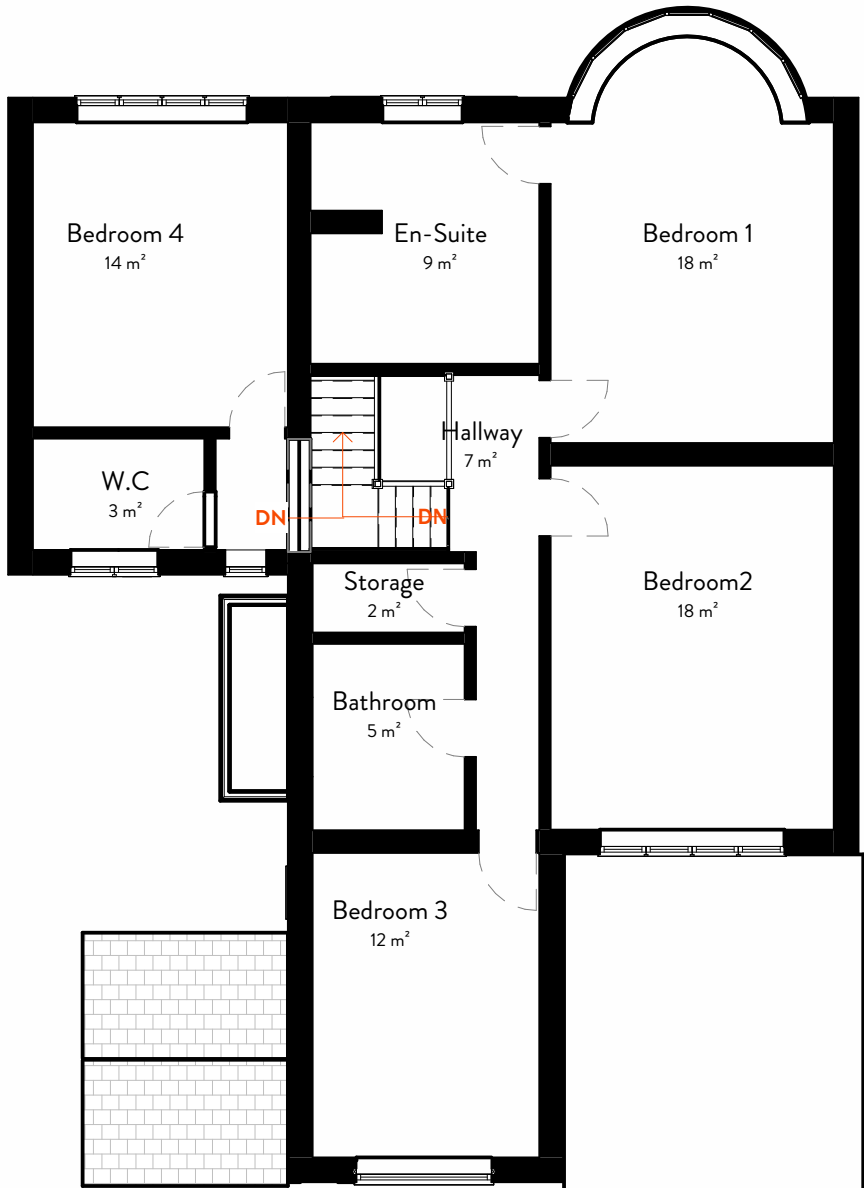

2 First Floor - Existing
1 : 100

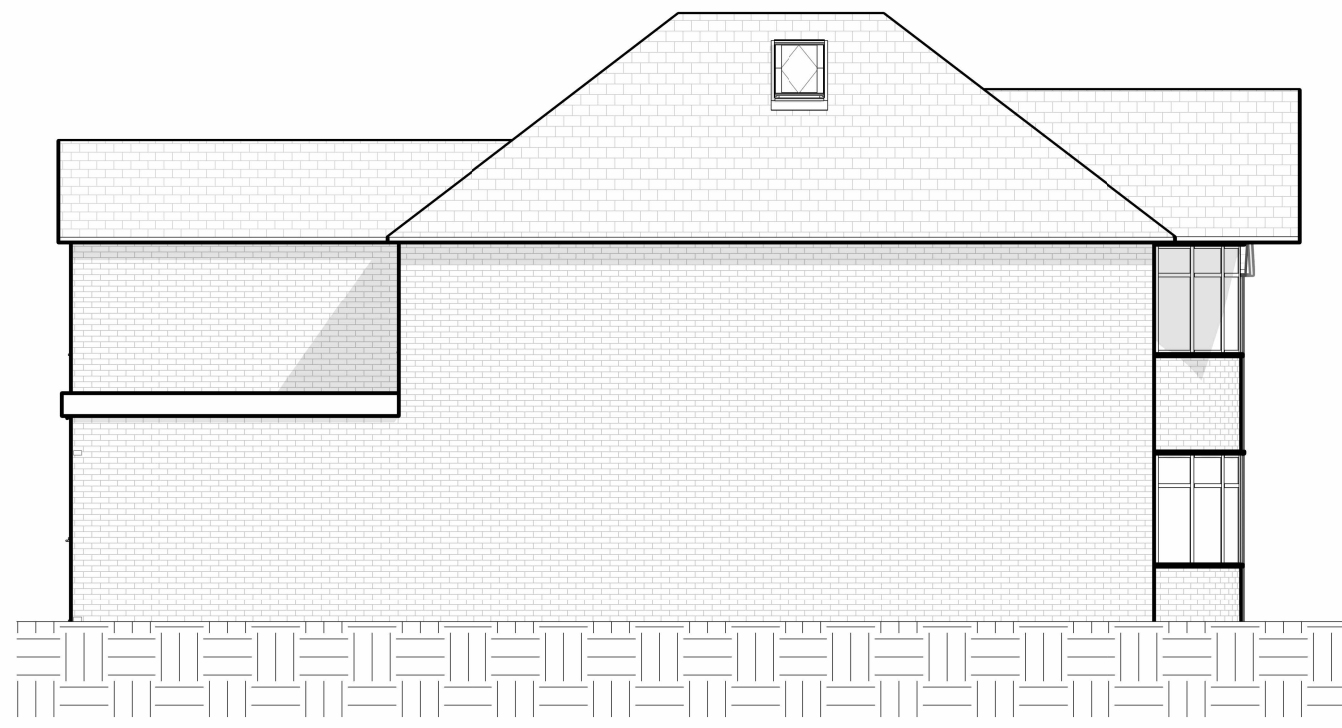

3 East - Existing
1 : 100




5 South - Existing
1 : 100




4 North - Existing
1 : 100



6 West - Existing
1 : 100

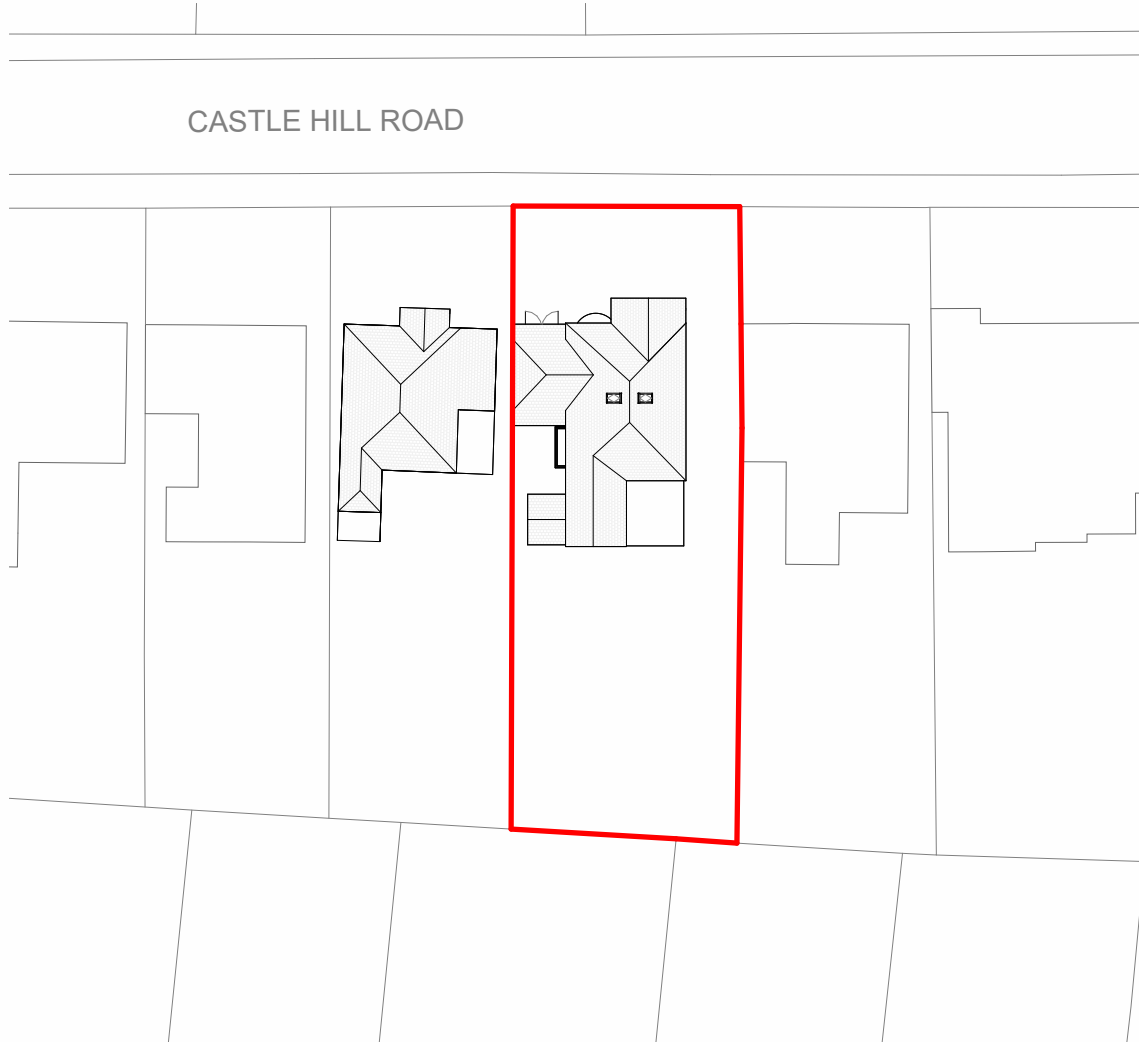

7 Block Plan - Existing
1 : 500

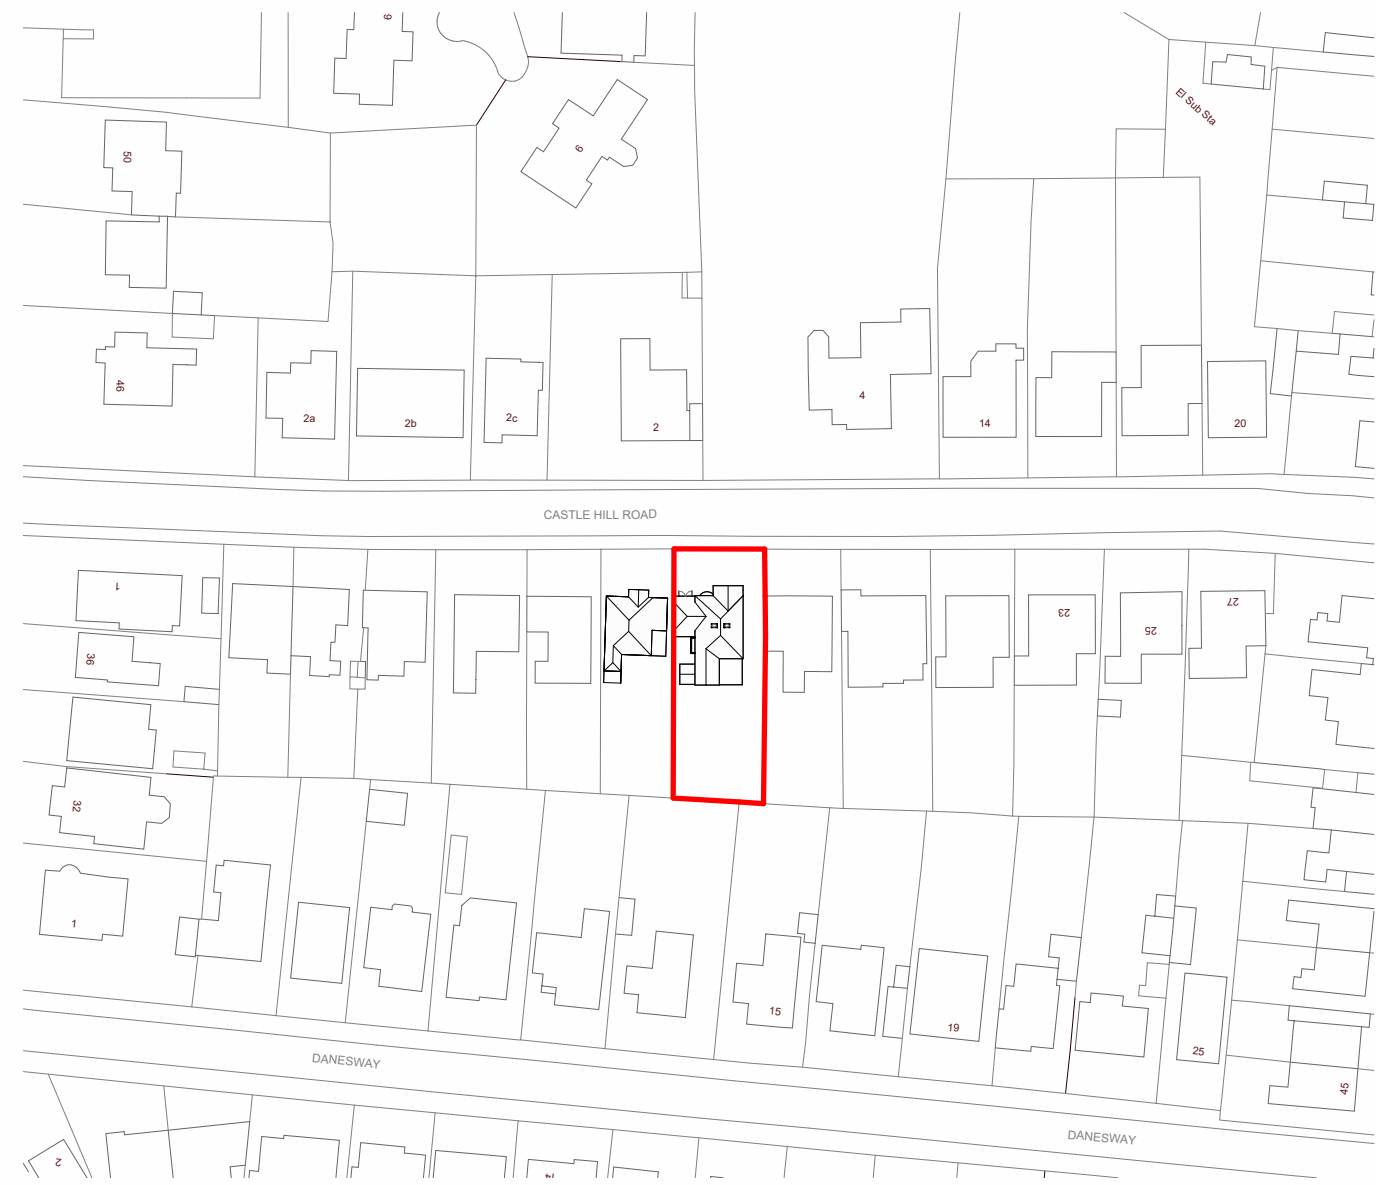

8 Site - Existing
1 : 1250

REV	DETAILS	DATE
PL1	Issued for planning	15 03 22

Planning Notes:

Project North:

DRAWN BY: AH CHKD BY: JC
SCALE: As indicated DATE: 14 03 22

DRAWING TITLE:

EXISTING GA PLANS
& ELEVATIONS

A1.1

DRAWING No.

NOTES:
THIS DRAWING IS COPYRIGHT AND IS SENT TO YOU IN
CONFIDENCE IT MUST NOT BE COPIED, USED OR DISCLOSED
IN WHOLE OR IN PART TO THIRD PARTIES WITHOUT OUR
WRITTEN PERMISSION. IT REMAINS THE PROPERTY OF JC
DESIGN GROUP AND MUST BE RETURNED ON REQUEST.