




54 Sunny Bower Street, Tottington BL8 3HL

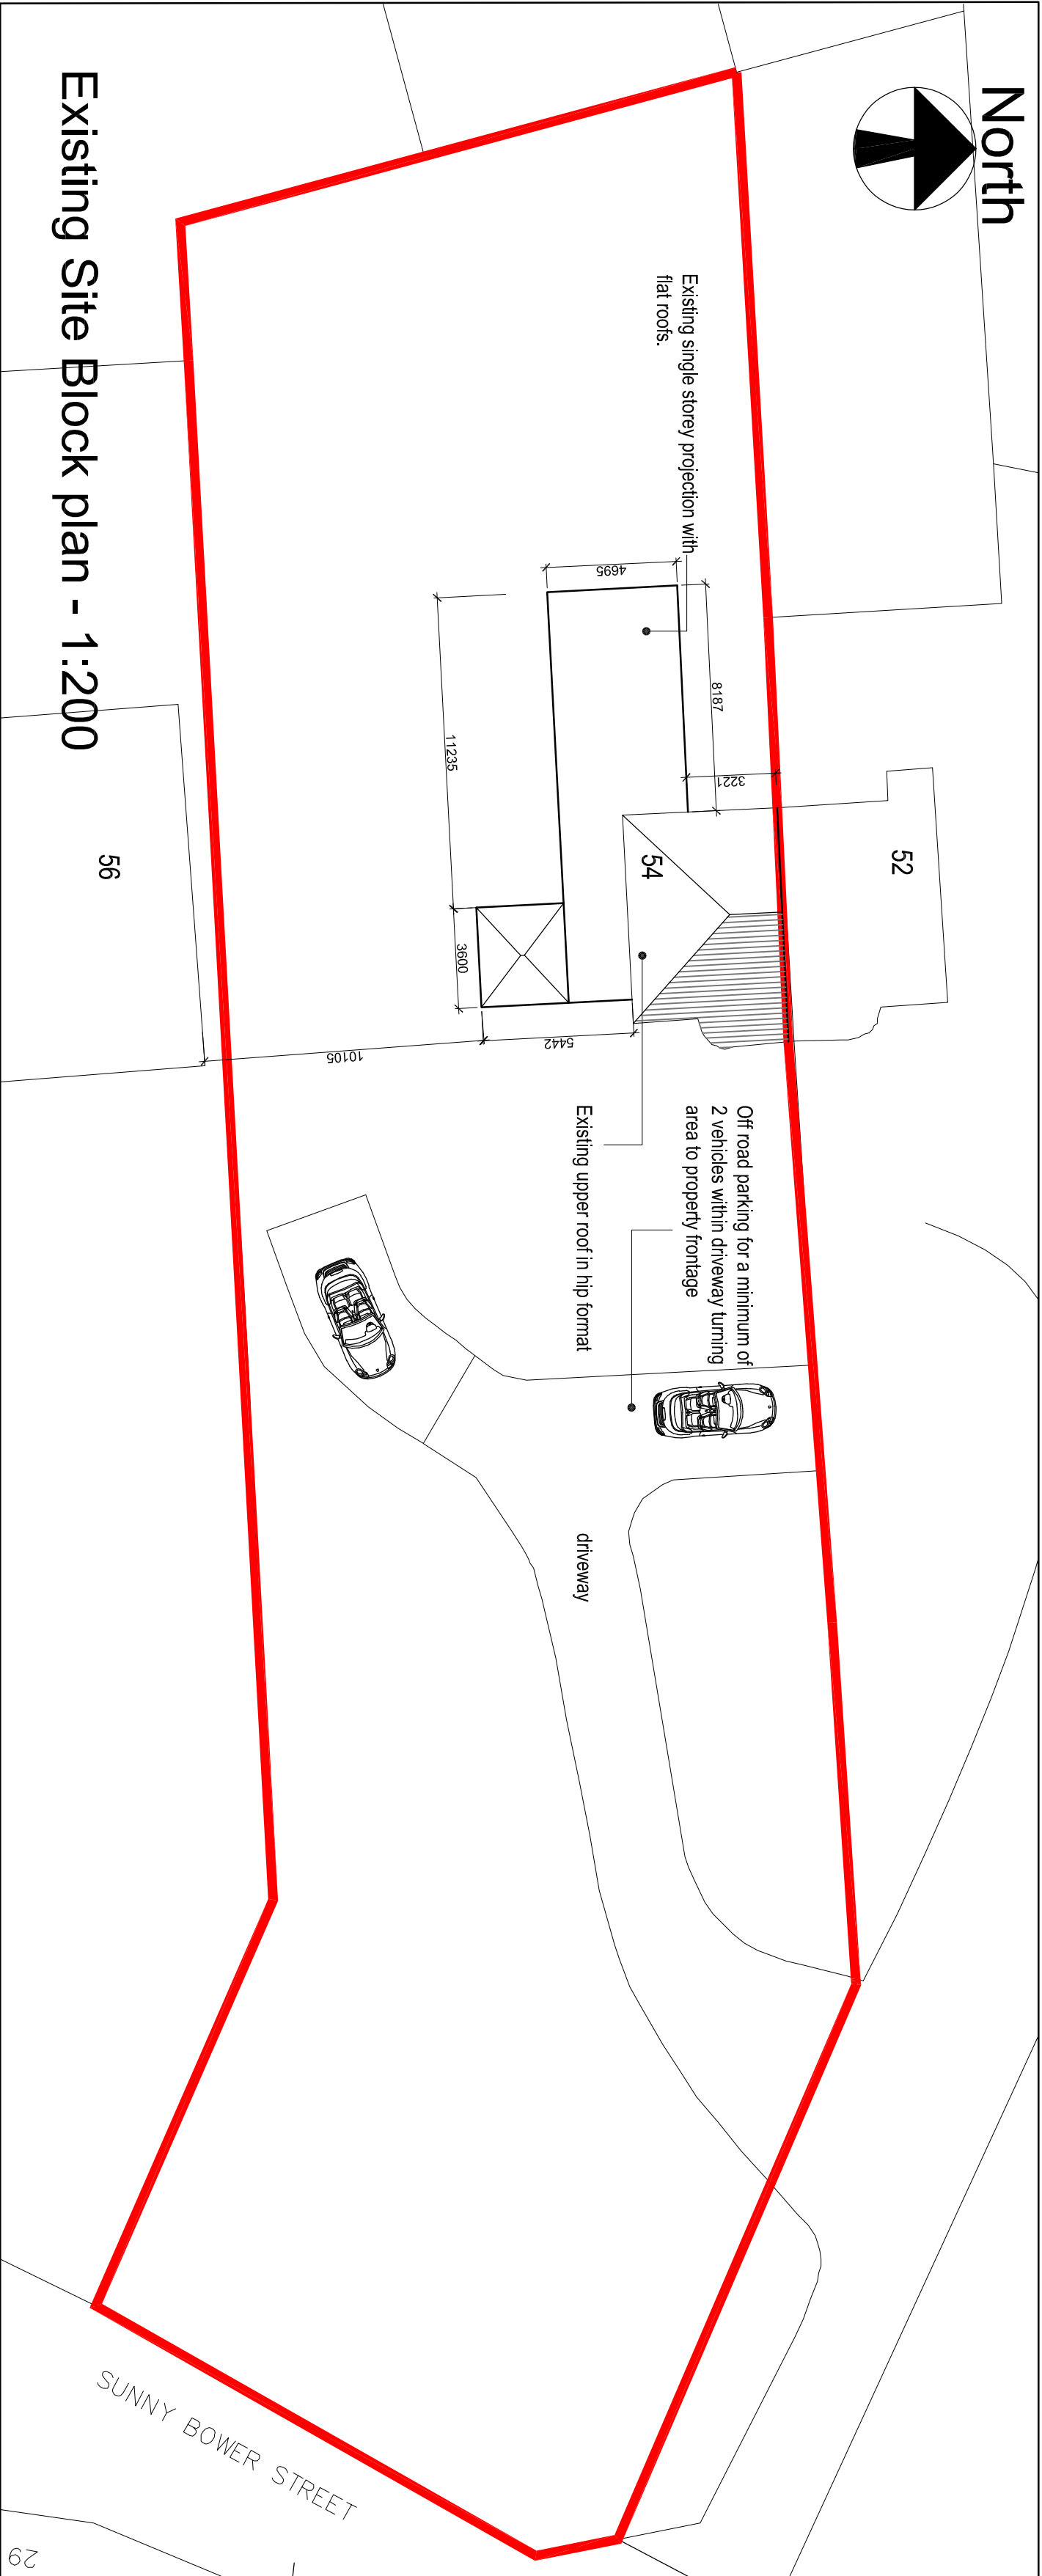


Existing Site Block plan - 1:200

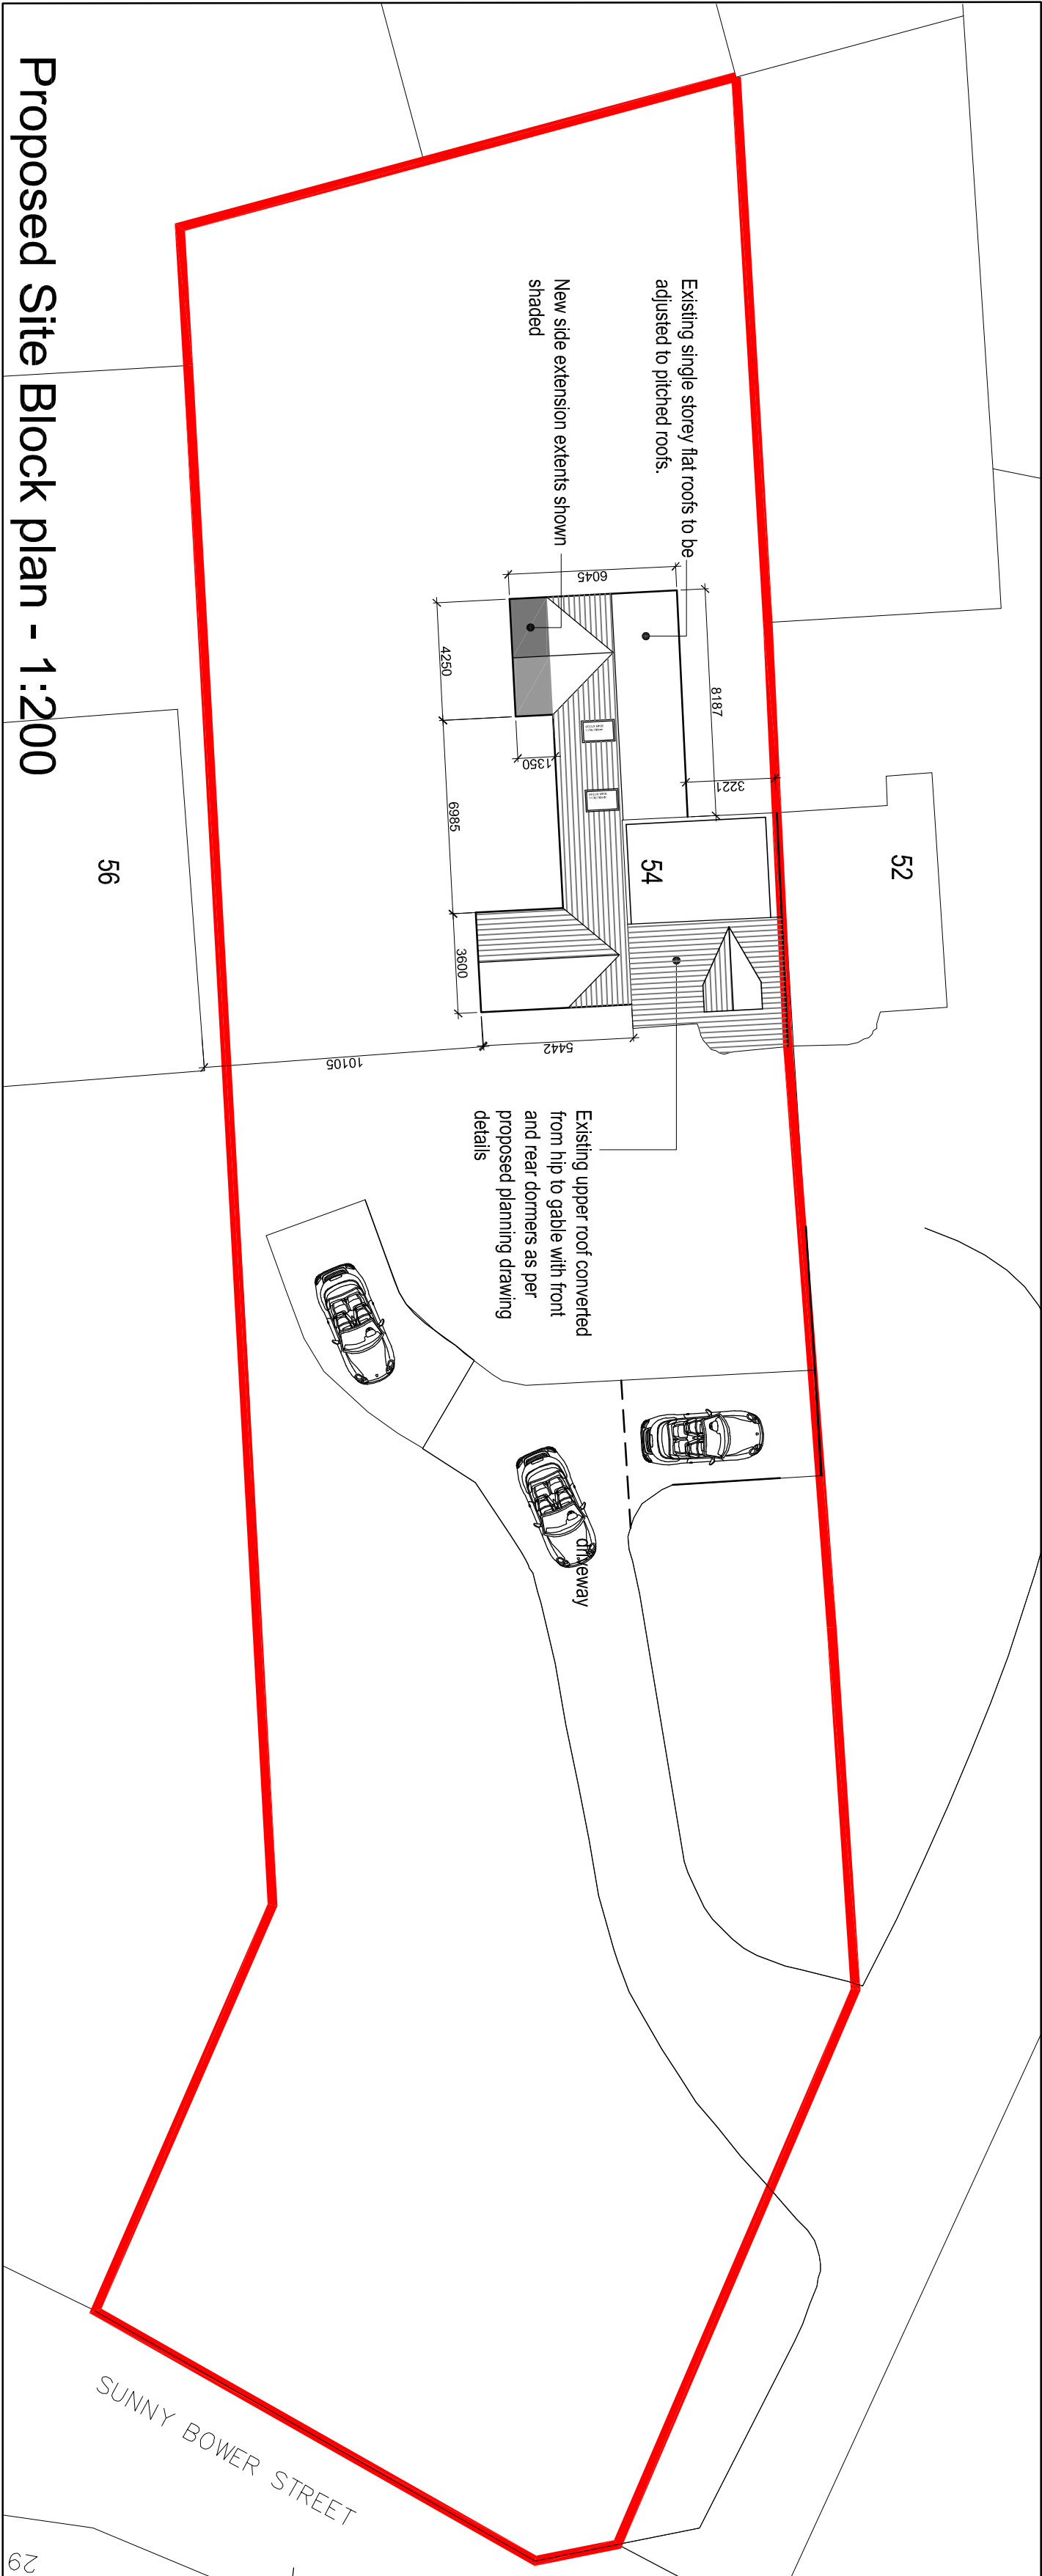

Proposed Site Block plan - 1:200

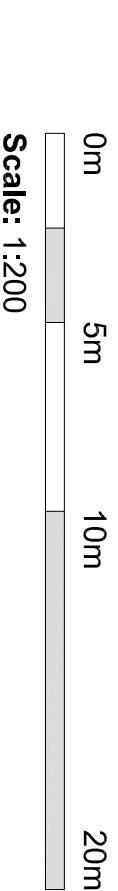

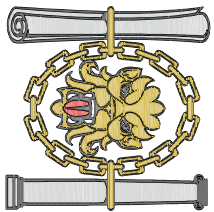Rev B - Driveway alterations omitted, MDB June 2022			
			
bpd Architecture CIAT Registered practice Sitchstone, Brown House Lane, Higher Wharleton, Chorley, Lancashire PR6 8HR Tel: 01257 220510 web: www.betterplan.co.uk email: info@betterplan.co.uk			
 Chartered Institute of Architectural Technologists Registered Practice			
Project 54 Sunny Bower Street, Tottington, Bury BL8 3HL			
Title Existing and Proposed site block/ Layout plans			
Scale @ A2 Varies	Date April 2022	Ref Job 1056	Drawn MDB
Dwg No 1056/SBS/PL2			Rev B