




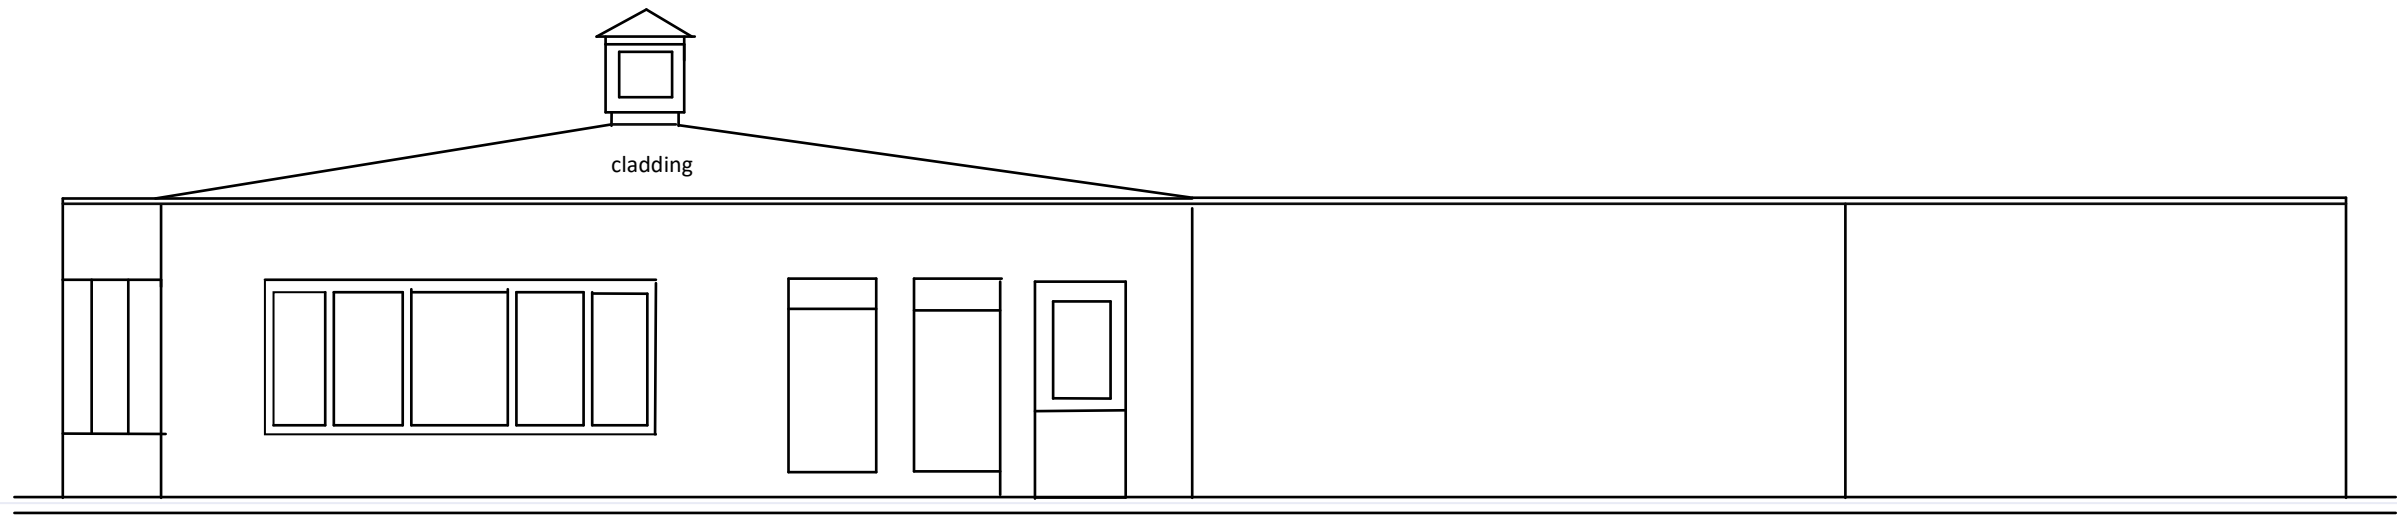


EXISTING HIGH STREET ELEVATION C

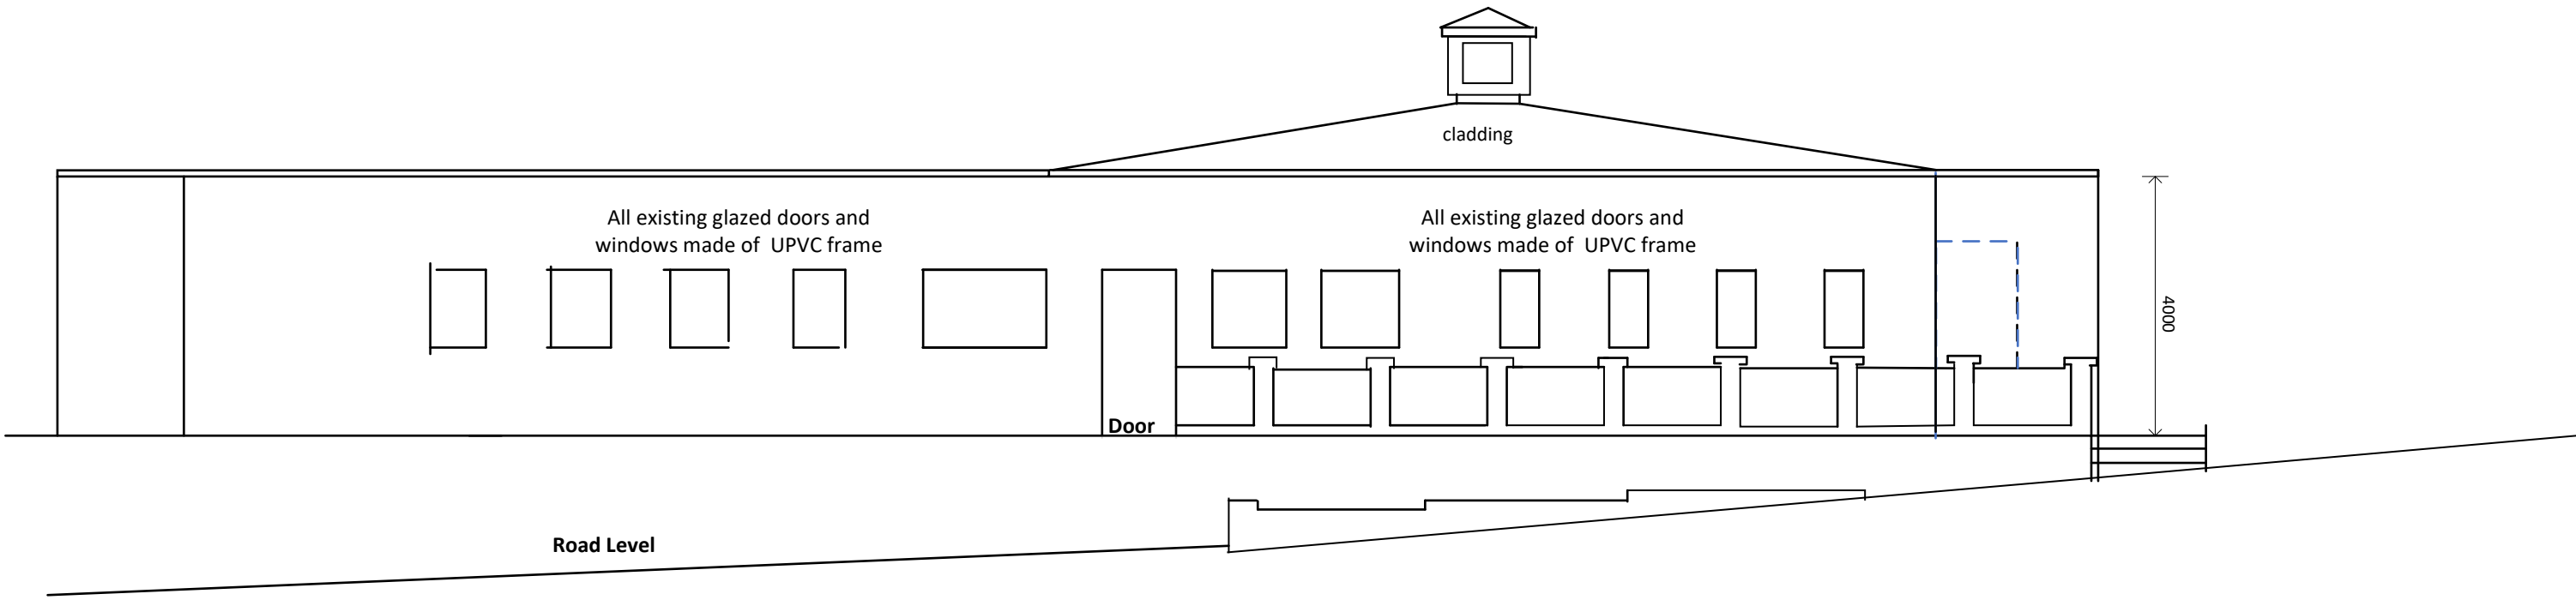

EXISTING HIGH STREET ELEVATION A
No Change

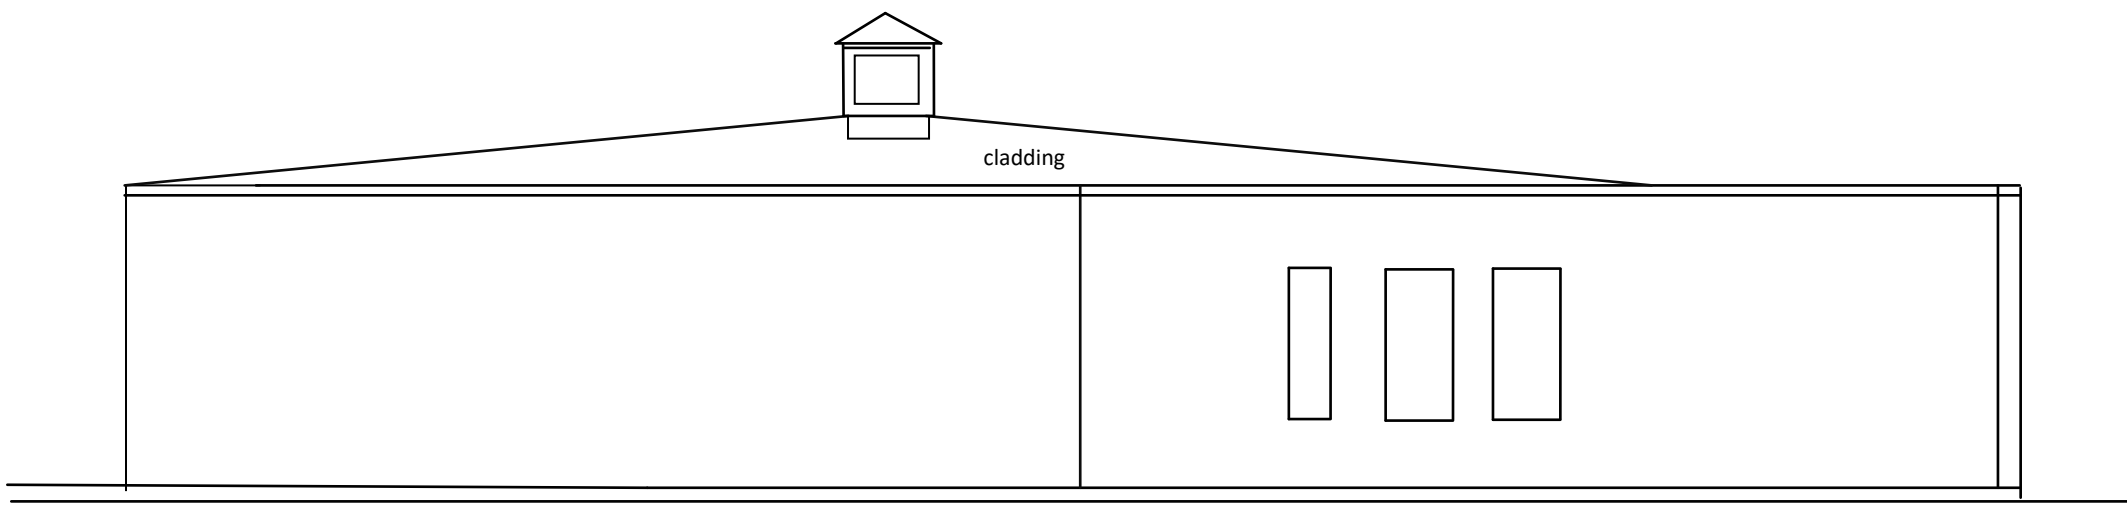


EXIHISTING HIGH STREET ELEVATION D

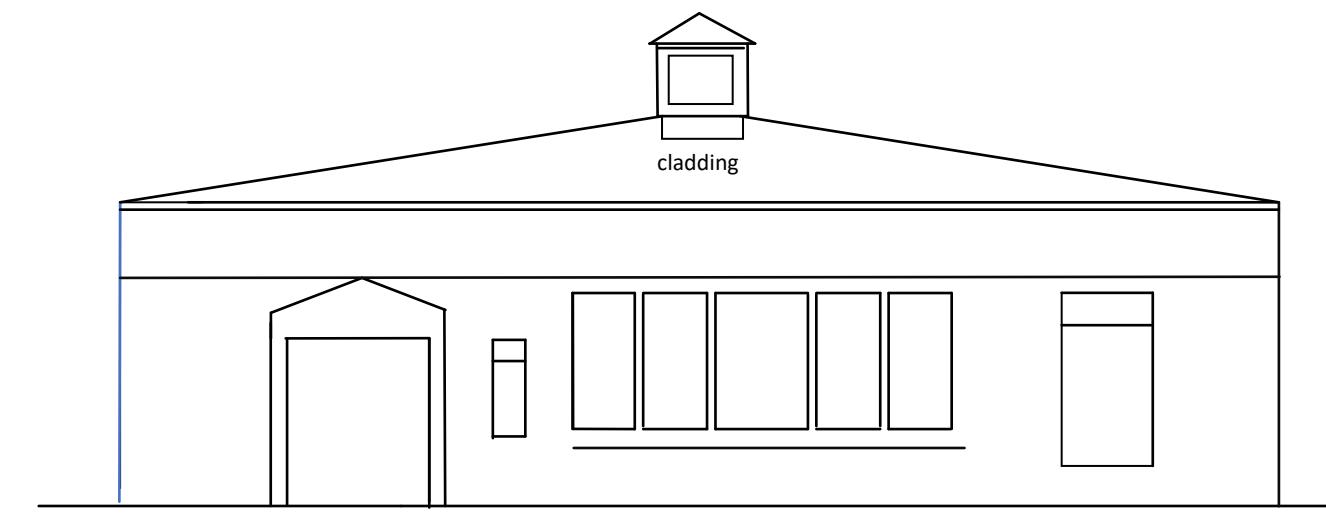

EXISTING HIGH STREET ELEVATION B

Client	Moran Ltd T/A Toto Ristorante High Street, Walshaw Bury BL8 3AG		
Title	Retrospective application for a temporary shed		
Scale	1 = 200@A3	Drawing No.	PV-PP-01 15/02/2021

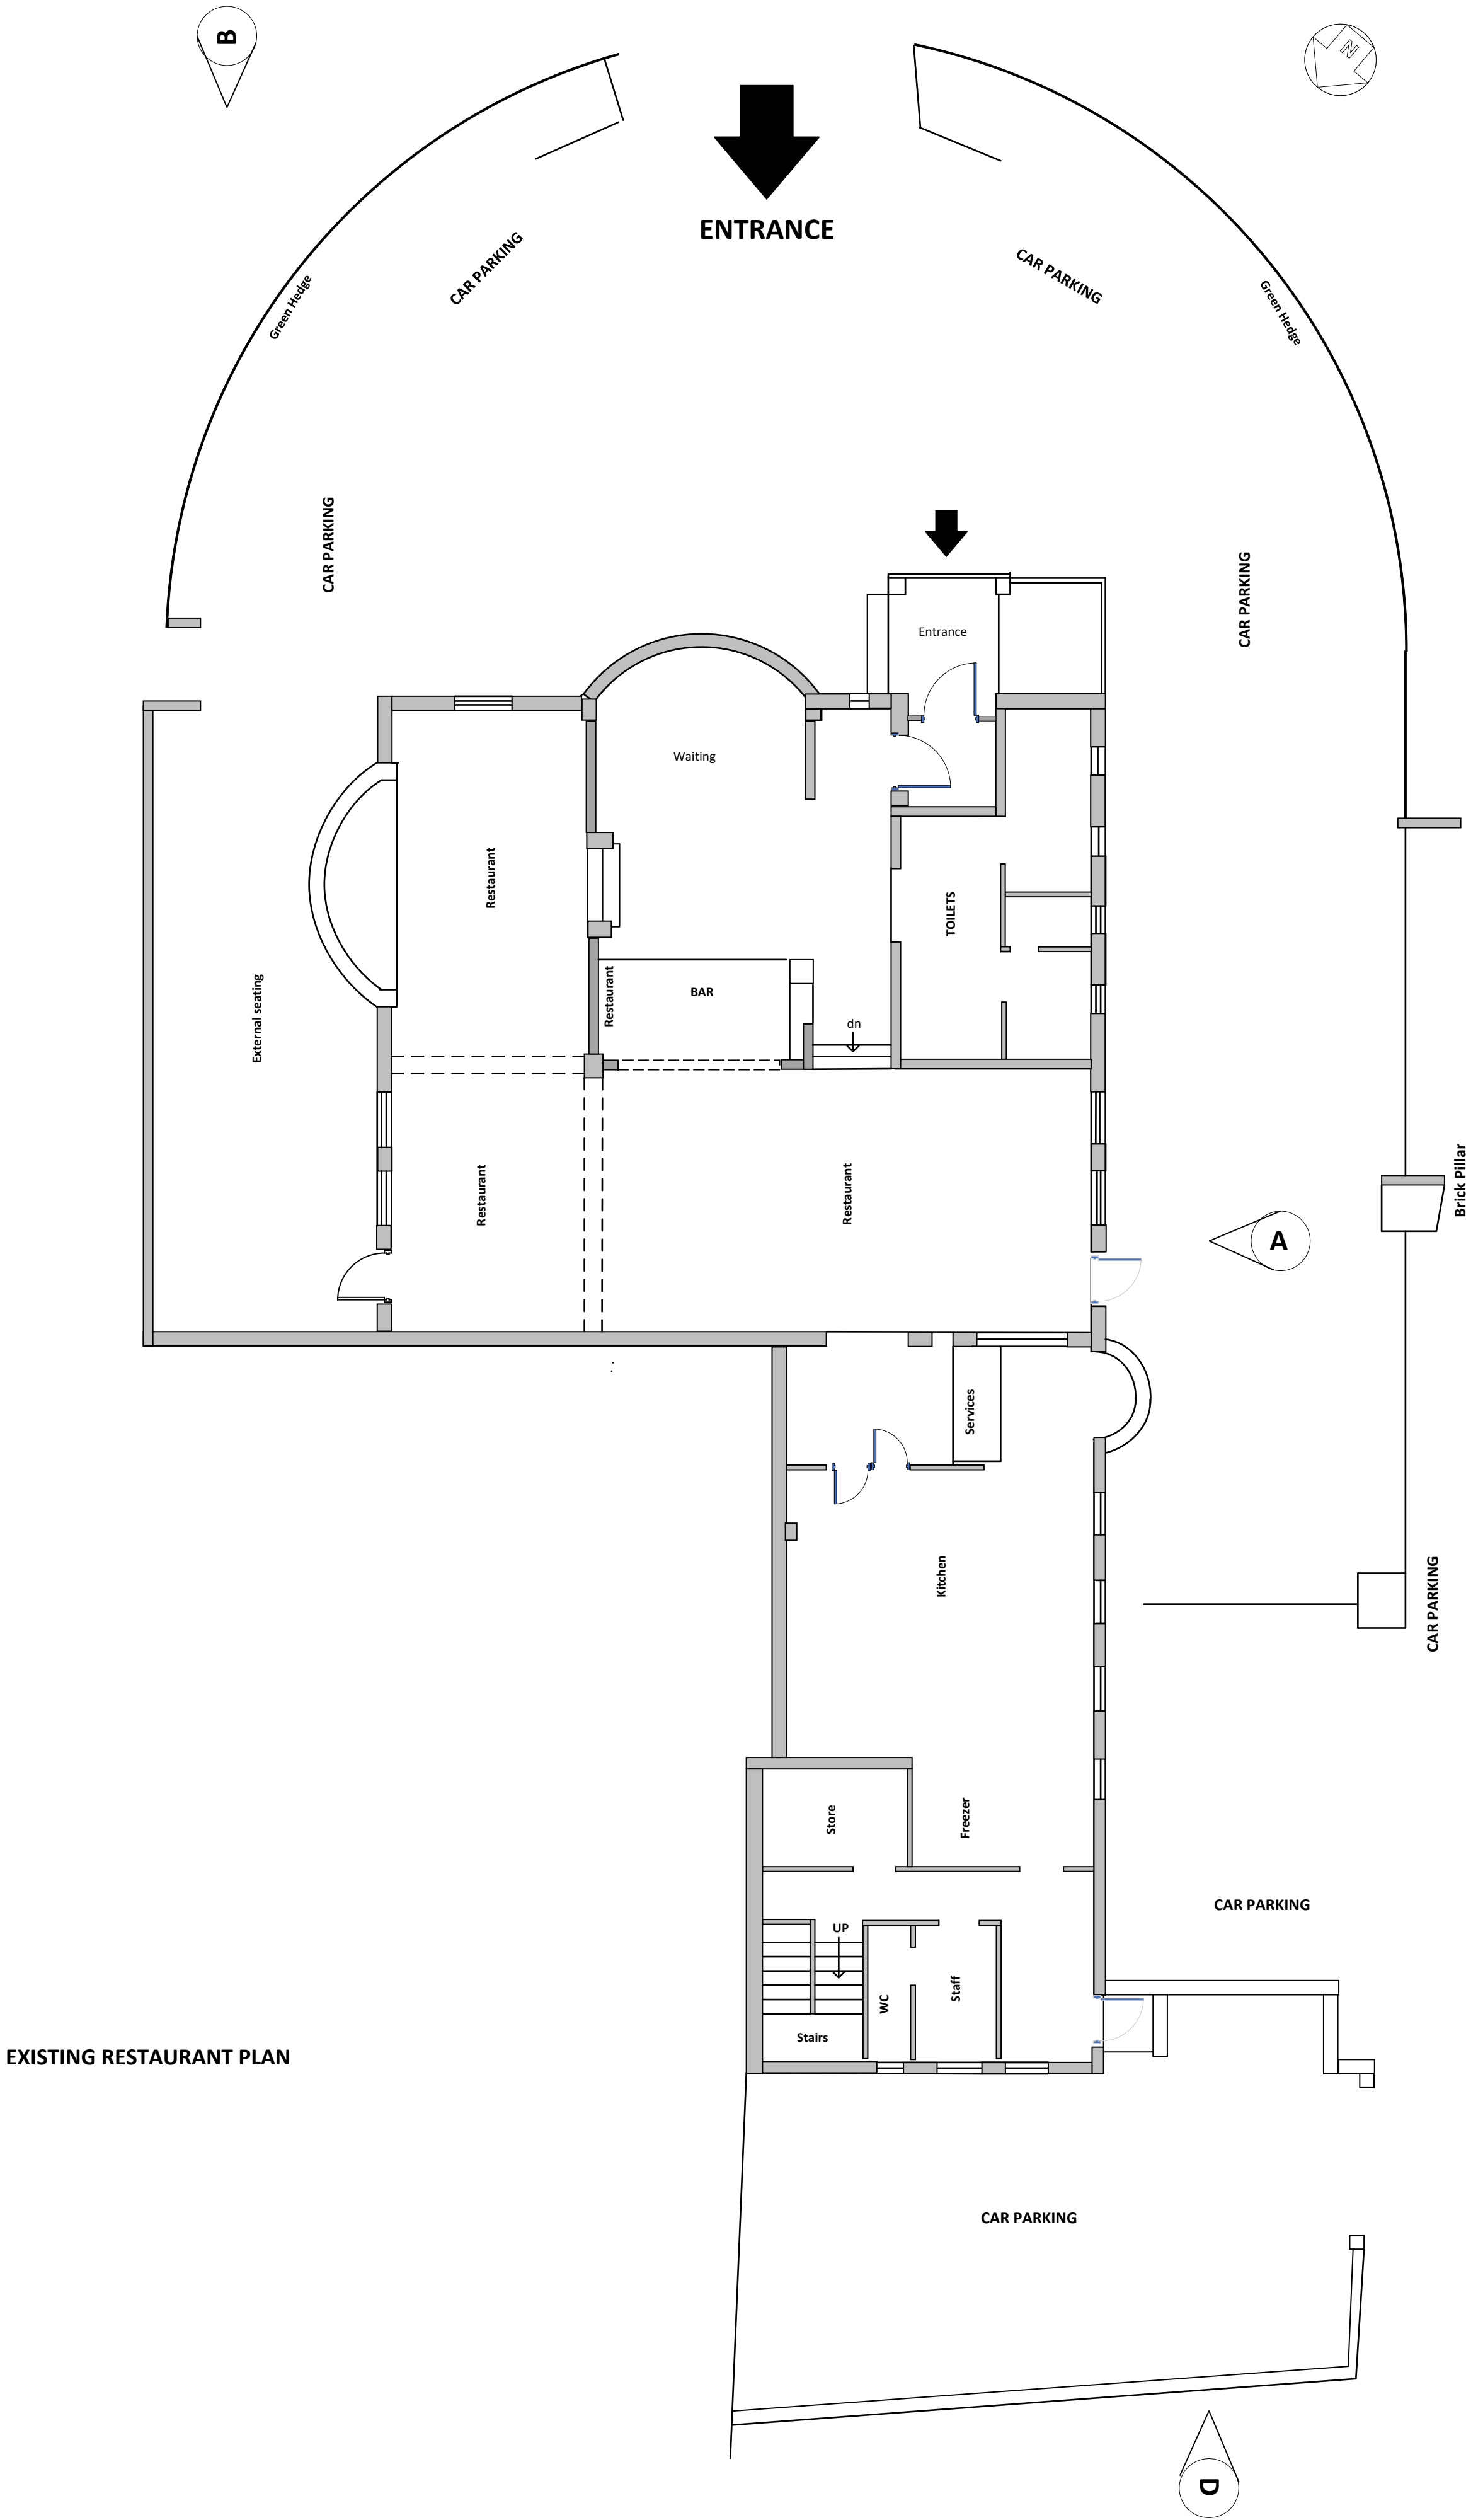

EXISTING RESTAURANT PLAN