



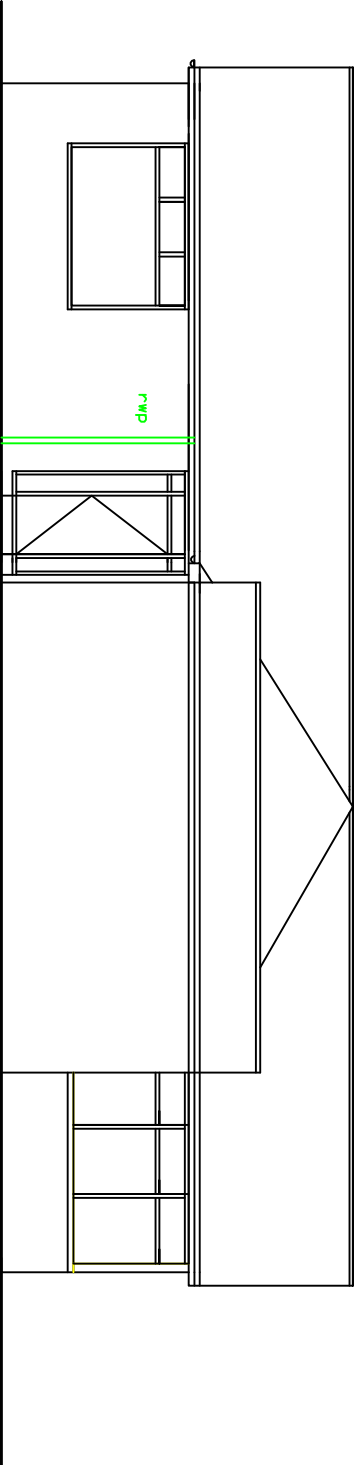

EXISTING FRONT VIEW
1:100

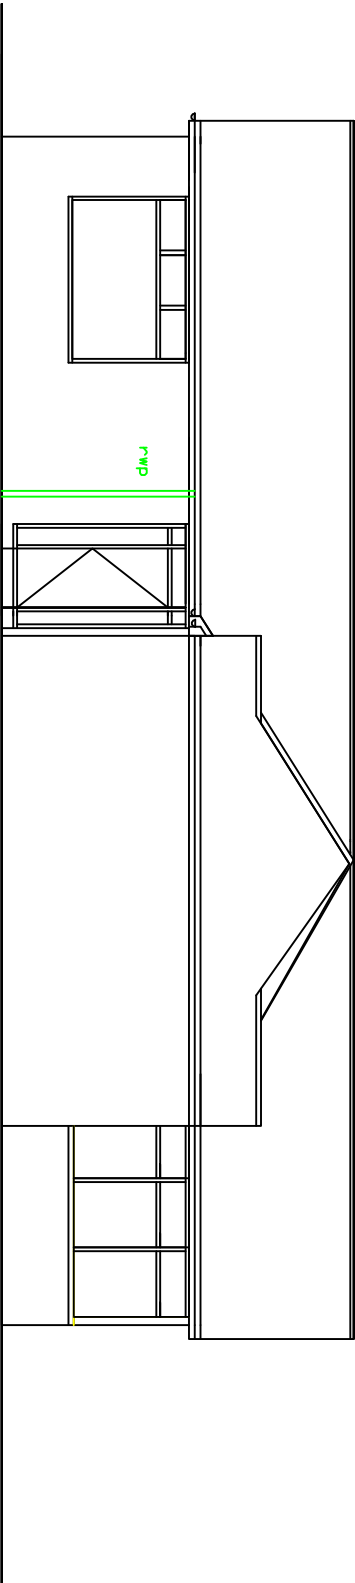

PROPOSED FRONT VIEW
1:100

DO NOT SCALE OF THIS DRAWING TAKE ALL DIMENSIONS ON SITE (builders Note) Do not start any works until all the approvals have been obtained. Any discrepancy to be reported to Plans Drawn as soon as possible.		BURY MET BOROUGH COUNCIL PLANNING & BUILDING CONTROL APPLICATION PLANS DRAWN tel.no 07952934281 07856609593 email Bawinterbottom @aol.com www.plansdrawn.org www.Plans for property .com	
client: ELAINE & JOHN MCGULLOUGH, 8, BELLINGHAM CLOSE , LOWERBROFT, BURY, BL9 2TU			
drawing title: PROPOSED REAR AND SIDE SINGLE STOREY EXTENSION INTERNAL ALTERATIONS	date: OCT 2021	project no.: BR 08	drwg. no.: 07 paper: A3