



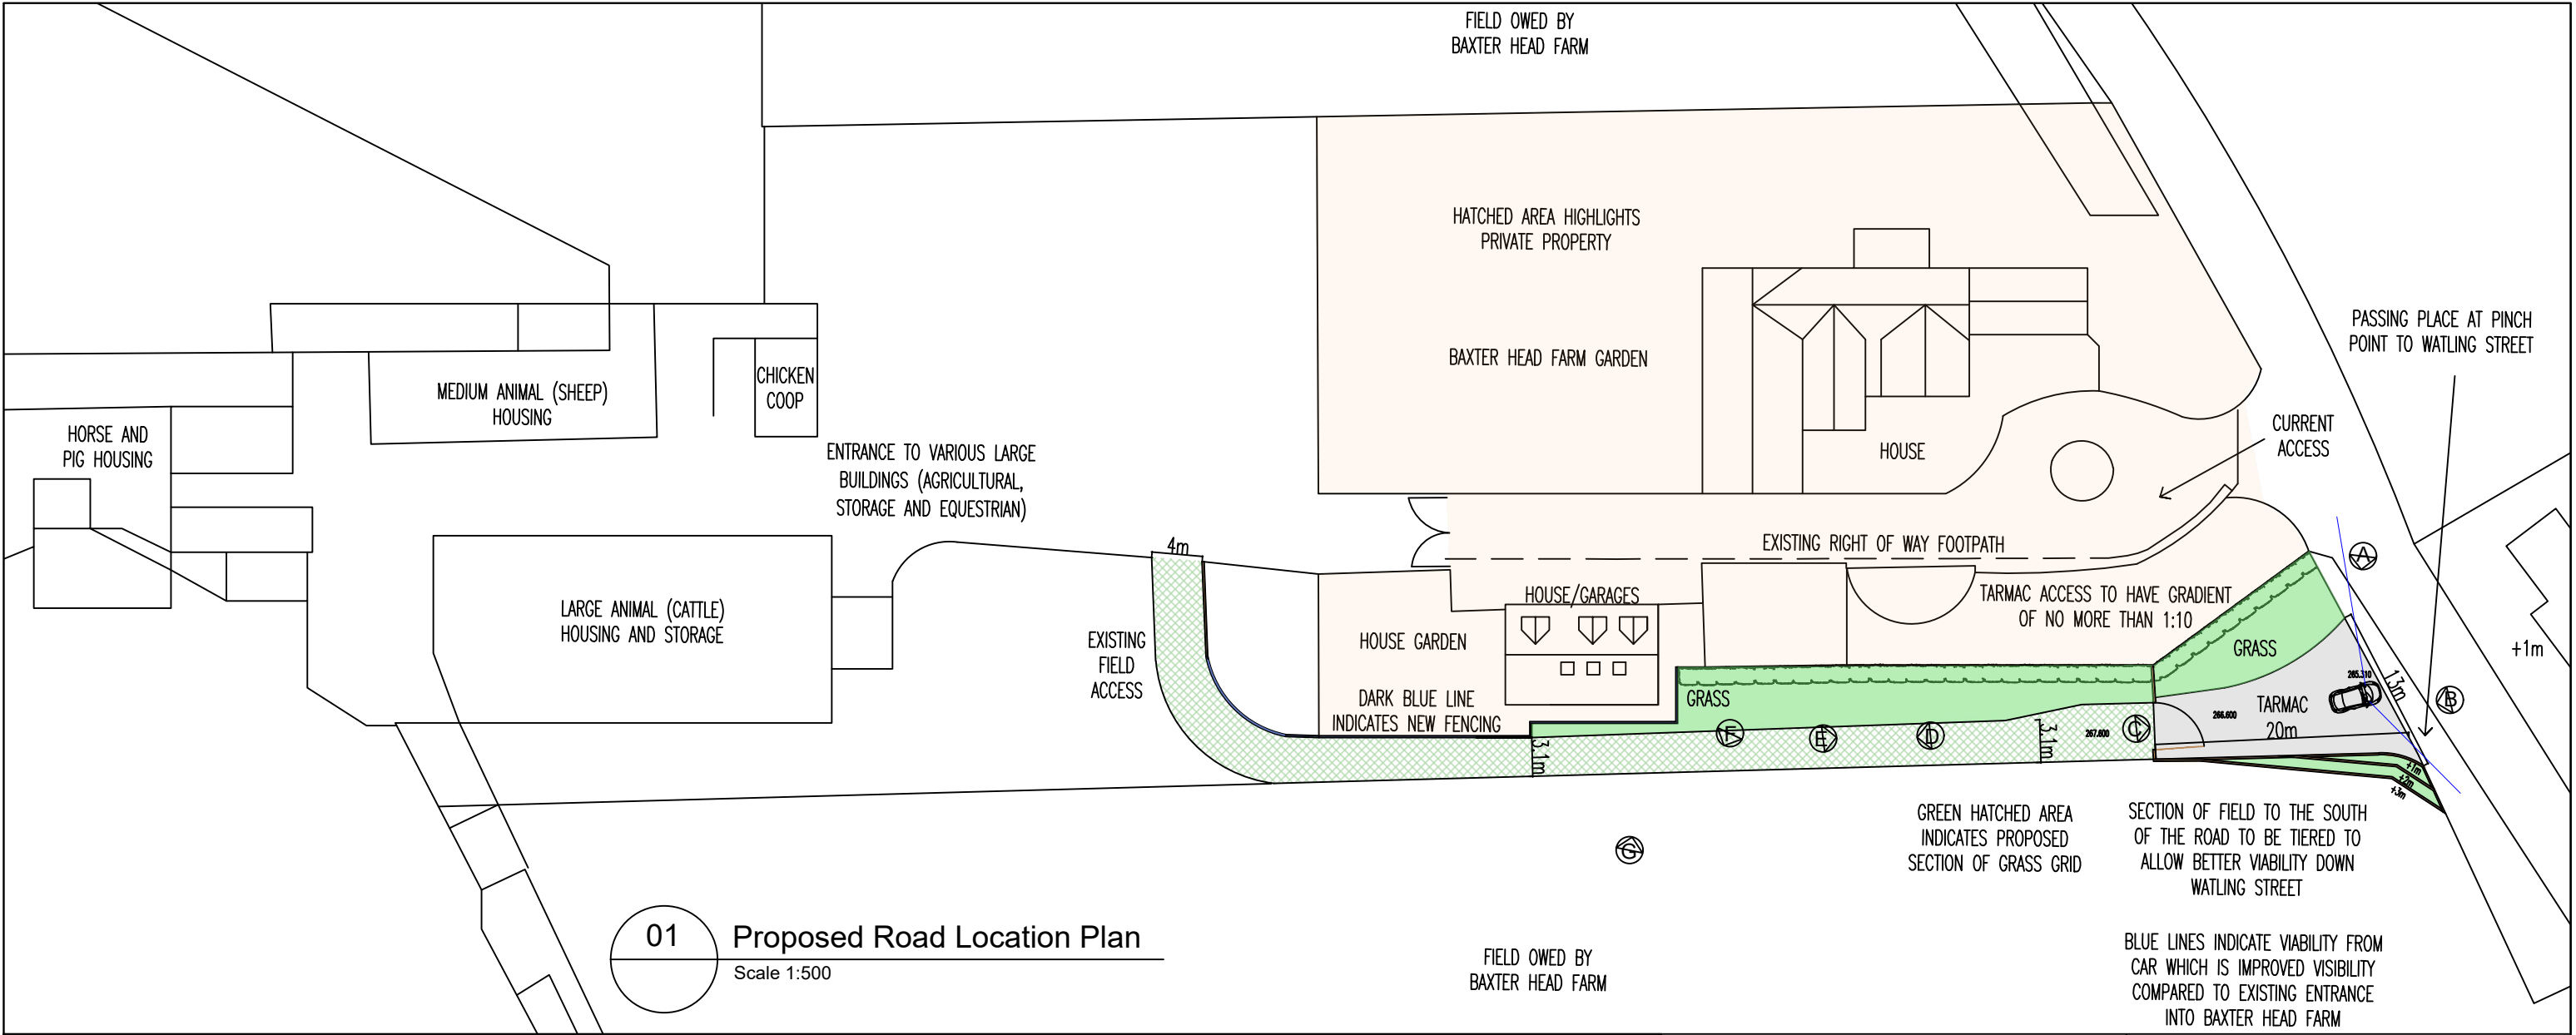


01 Proposed Road Location Plan

Scale 1:500

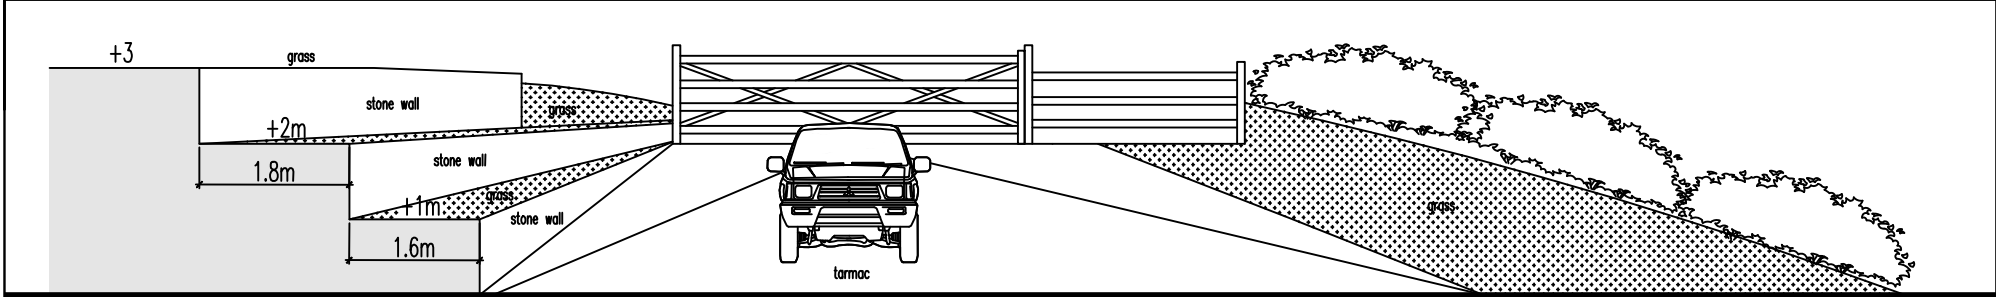

02 Proposed Ramp Elevation

Scale 1:100

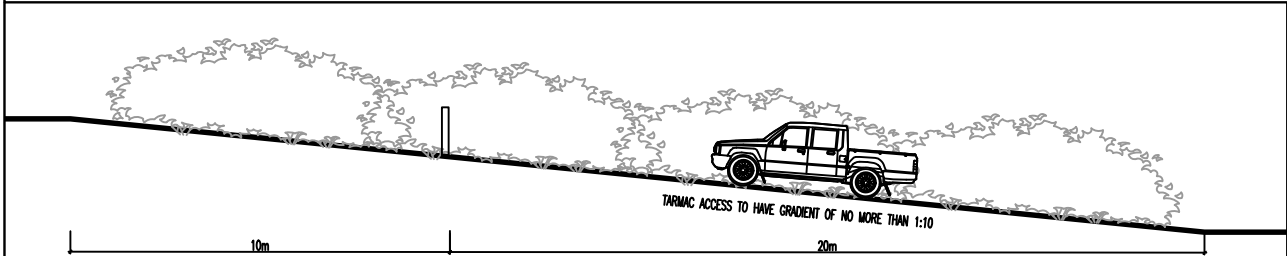

03 Proposed Ramp Section

Scale 1:200

Notes Copyright in all documents and drawings prepared by the architectural designer and any works executed from these documents and drawings shall, unless otherwise agreed, remain the property of the designer and must not be reproduced by, lent or disclosed to, a third party without the written consent of Zach Thorp. Do not scale off this drawing All dimensions are to be checked on site and any discrepancies to be referred to the designer before proceeding. All levels to be checked on site All discrepancies between information shown on the drawings and the information in the specification to be referred to the designer prior to proceeding. All component sizes and references to be checked before ordering Position of existing drain runs to be confirmed prior to proceeding and drains checked as necessary. All relevant boundary positions are to be checked prior to proceeding Building regulation drawings can be used for building estimates, however for an accurate quote builders must attend site as these drawings do not account for all aspects of the building works.

SURVEY ORIENTATED TO MAGNETIC NORTH

Rev	Description	Date	By	Chk
Status				
Planning	☐ Tender	☐	Purpose for Issue	
Construction	☒ As Built	☐	PLANNING	
Client				
Mr and Mrs Jefferson				
Baxter Head Farm, Affetside				
Contract				
Proposed Access Road to Agricultural Units to the rear of Baxter Head Farm				
Drawing				
Proposed Road Location Plan				
Drawing No. ZT22-196-22				
Revision /				
Scales 1:500 @ A3				
Date Dec '22				
Drawn ZTT				
Checked				