



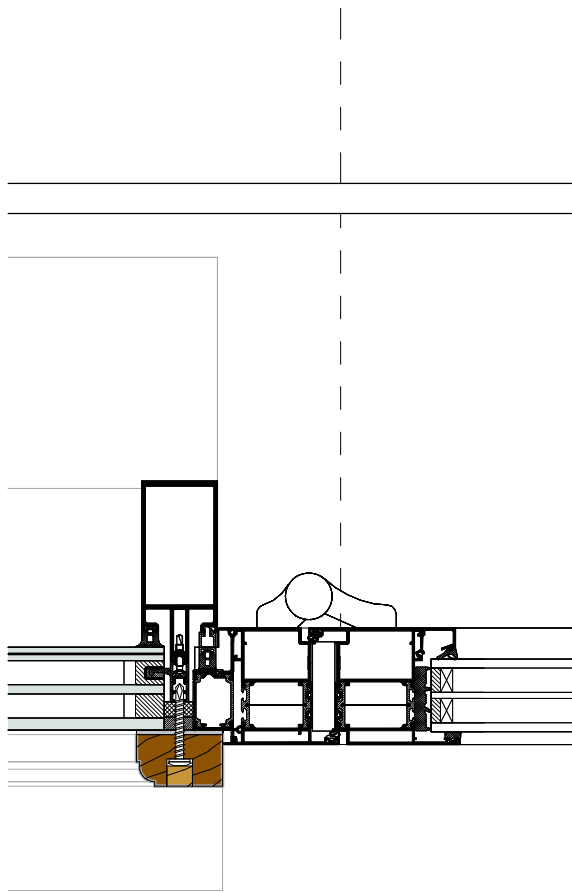

DETAIL C
Typical Door (Hinge) to Window Mullion Detail
Scale: 1:5

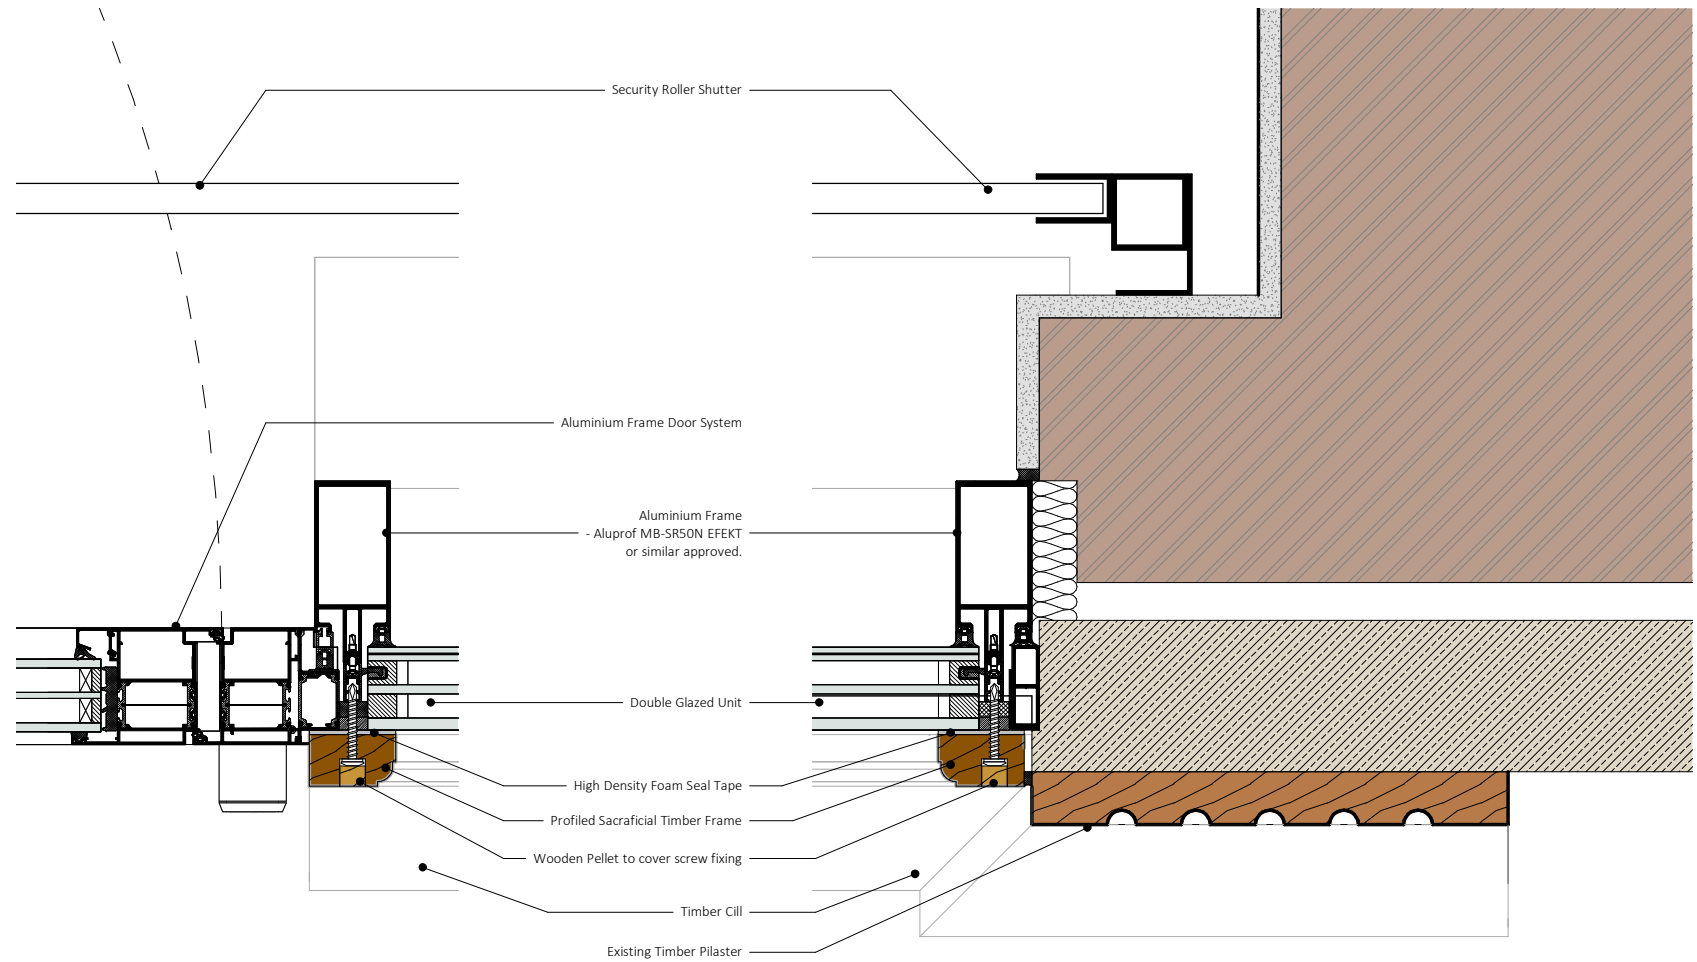

DETAIL D
Typical Door to Window Mullion Detail
Scale: 1:5

DETAIL E
Typical Window Reveal Detail
Scale: 1:5

Notes:
The contractor must verify all dimensions on site before commencing any work or fabrication drawings. If this drawing exceed the quantities taken in any way SDW Architectural Design are to be informed before the work is initiated. Only figured dimensions are to be taken from this drawing.

Do not scale from this drawing. All dimensions are in millimeters unless noted otherwise.

Drawings are based on Ordnance Survey and / or existing record drawings - design and drawing content is subject to detailed Site Survey, Structural Survey, Site Investigations, Planning and Statutory Requirements and Approvals.

Authorised reproduction from Ordnance Survey Map with permission of the Controller of Her Majesty'd Stationery Office. Crown Copyright reserved.

SDW Architectural Design Copyright.

Drawing Notes:

A 05/04/2024 SDW Issued for PLANNING

ISSUE	DATE	DRAWN	CHECKED	DESCRIPTION
-------	------	-------	---------	-------------



CLIENT Mr Fayaz Patel

PROJECT Shopfront Replacement

44 Bridge Street
Ramsbottom
BL0 9AQ

DRAWING TITLE
Proposed Window Details - Sheet 2 of 2

DRAWING NO.	069 (31) 010	REVISION	A
DRAWN	SDW	DATE	22/03/2024
SIZE & SCALE	1 : 5 @ A3		

DRAWING STATUS PLANNING

34 Twisse Road, Bolton BL2 6NZ
M: 07519 190 770
s.d.wardle@gmail.com

